



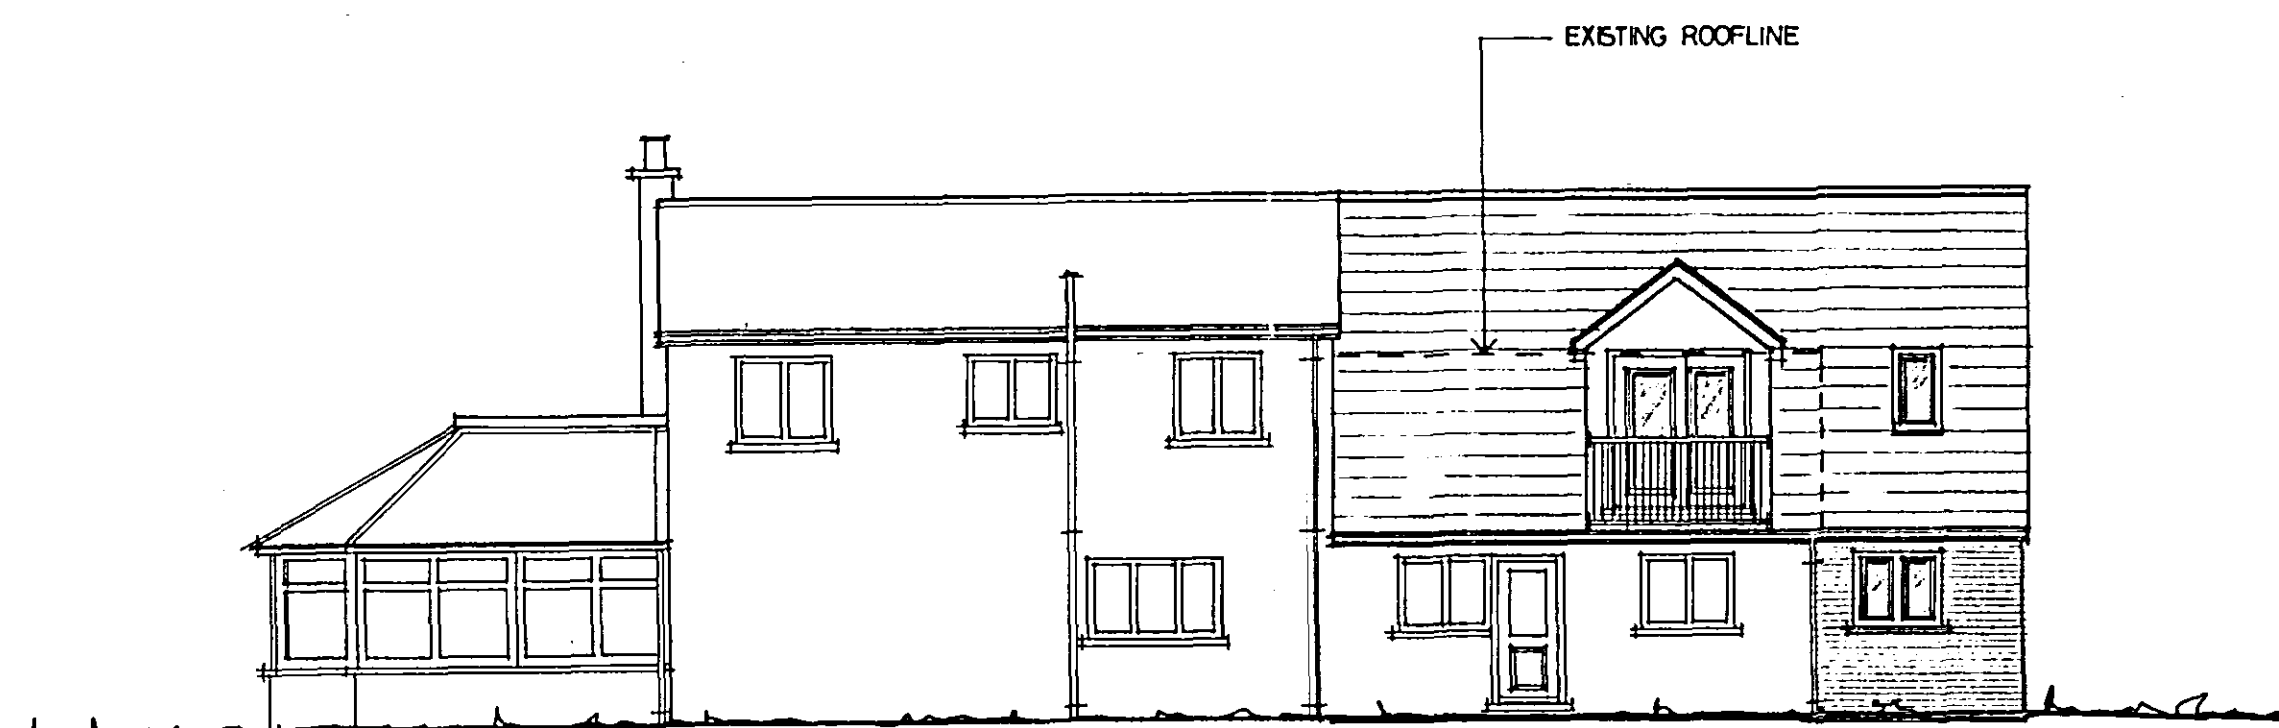


REAR ELEVATION

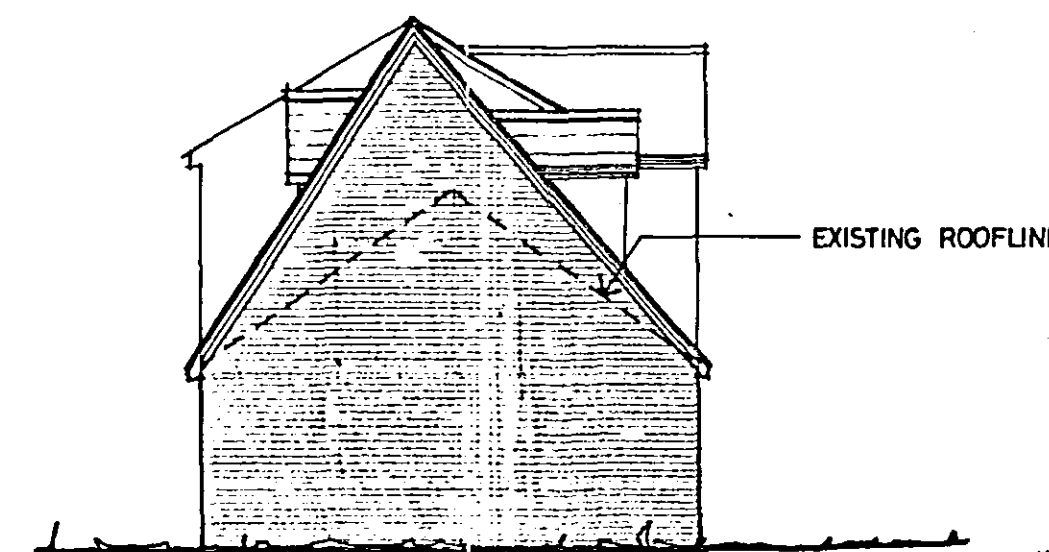

END ELEVATION



FRONT ELEVATION

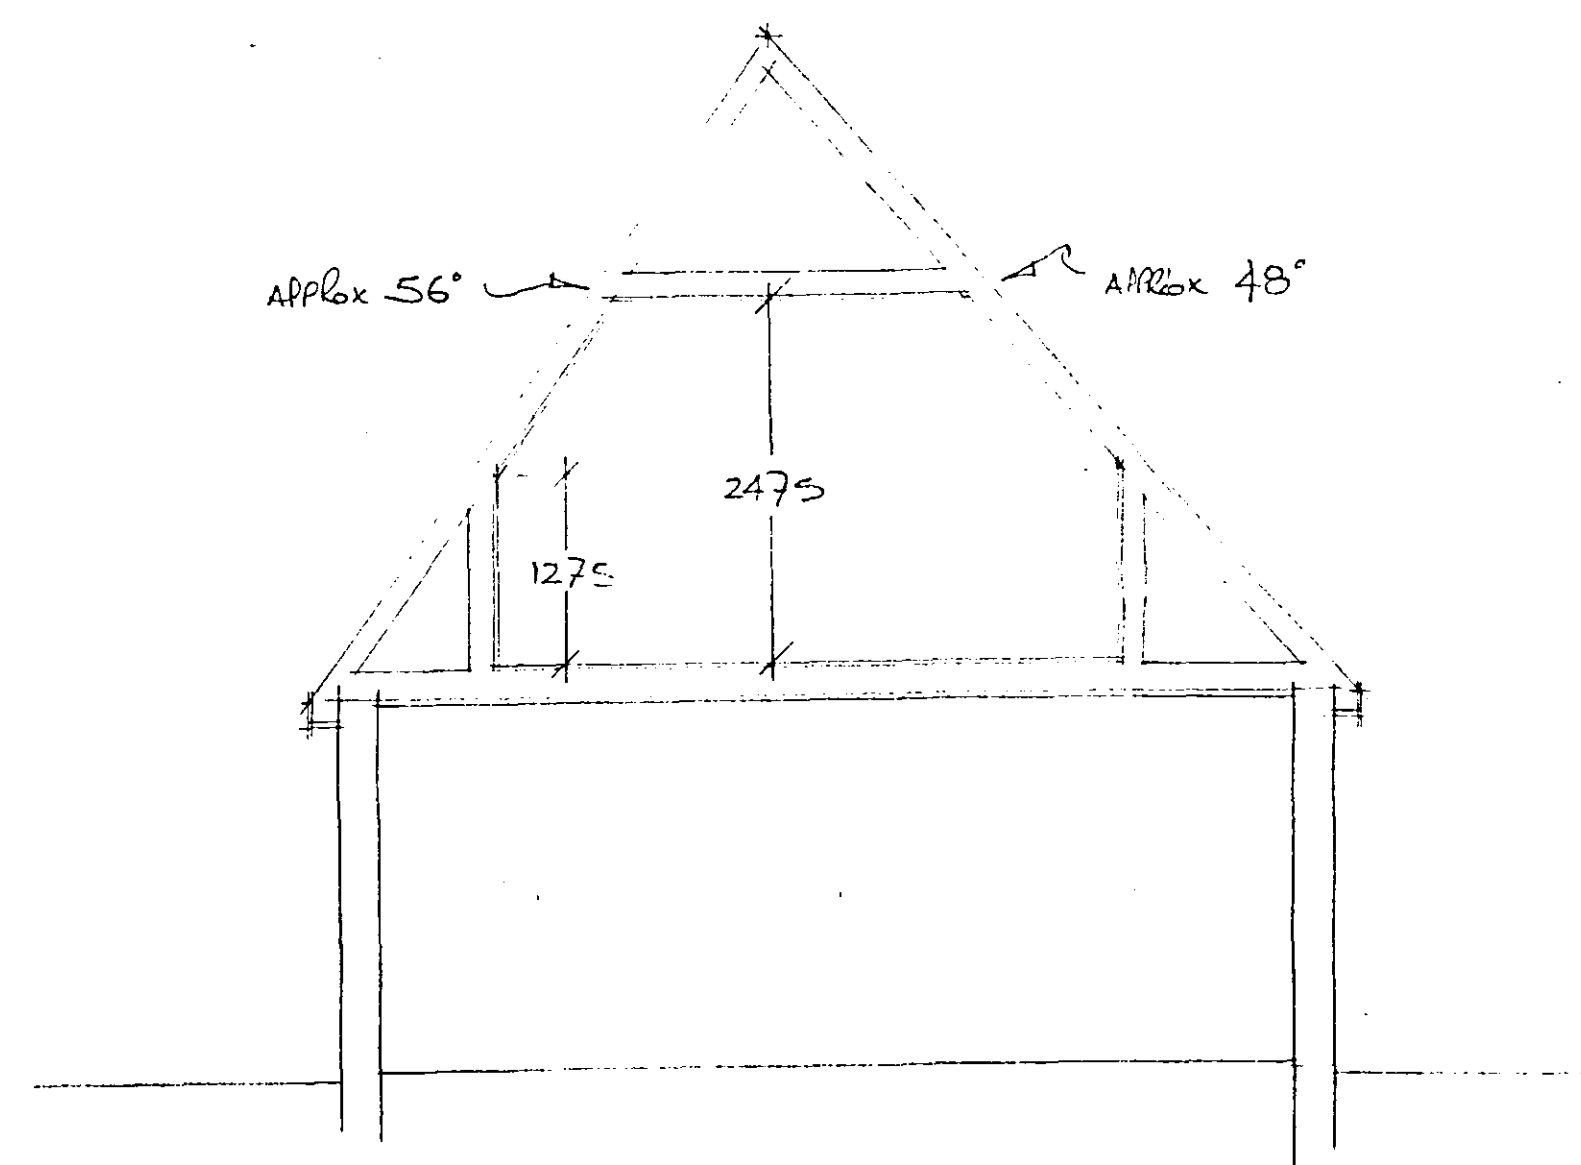

DETERMINED
PLAN

SHDC
Planning & Development
- 9 JUN 2003
Ref 0733/03

ALL EXTERNAL MATERIALS & FINISHES TO MATCH EXISTING

BURBANK HOUSE, HOLBEACH HURN AS PROPOSED
PROPOSED EXTENSION Etc. FOR MR.G.MORRISON
JA 02 APRIL '03 1:100, 1:50 ROGER WRIGHT architect