


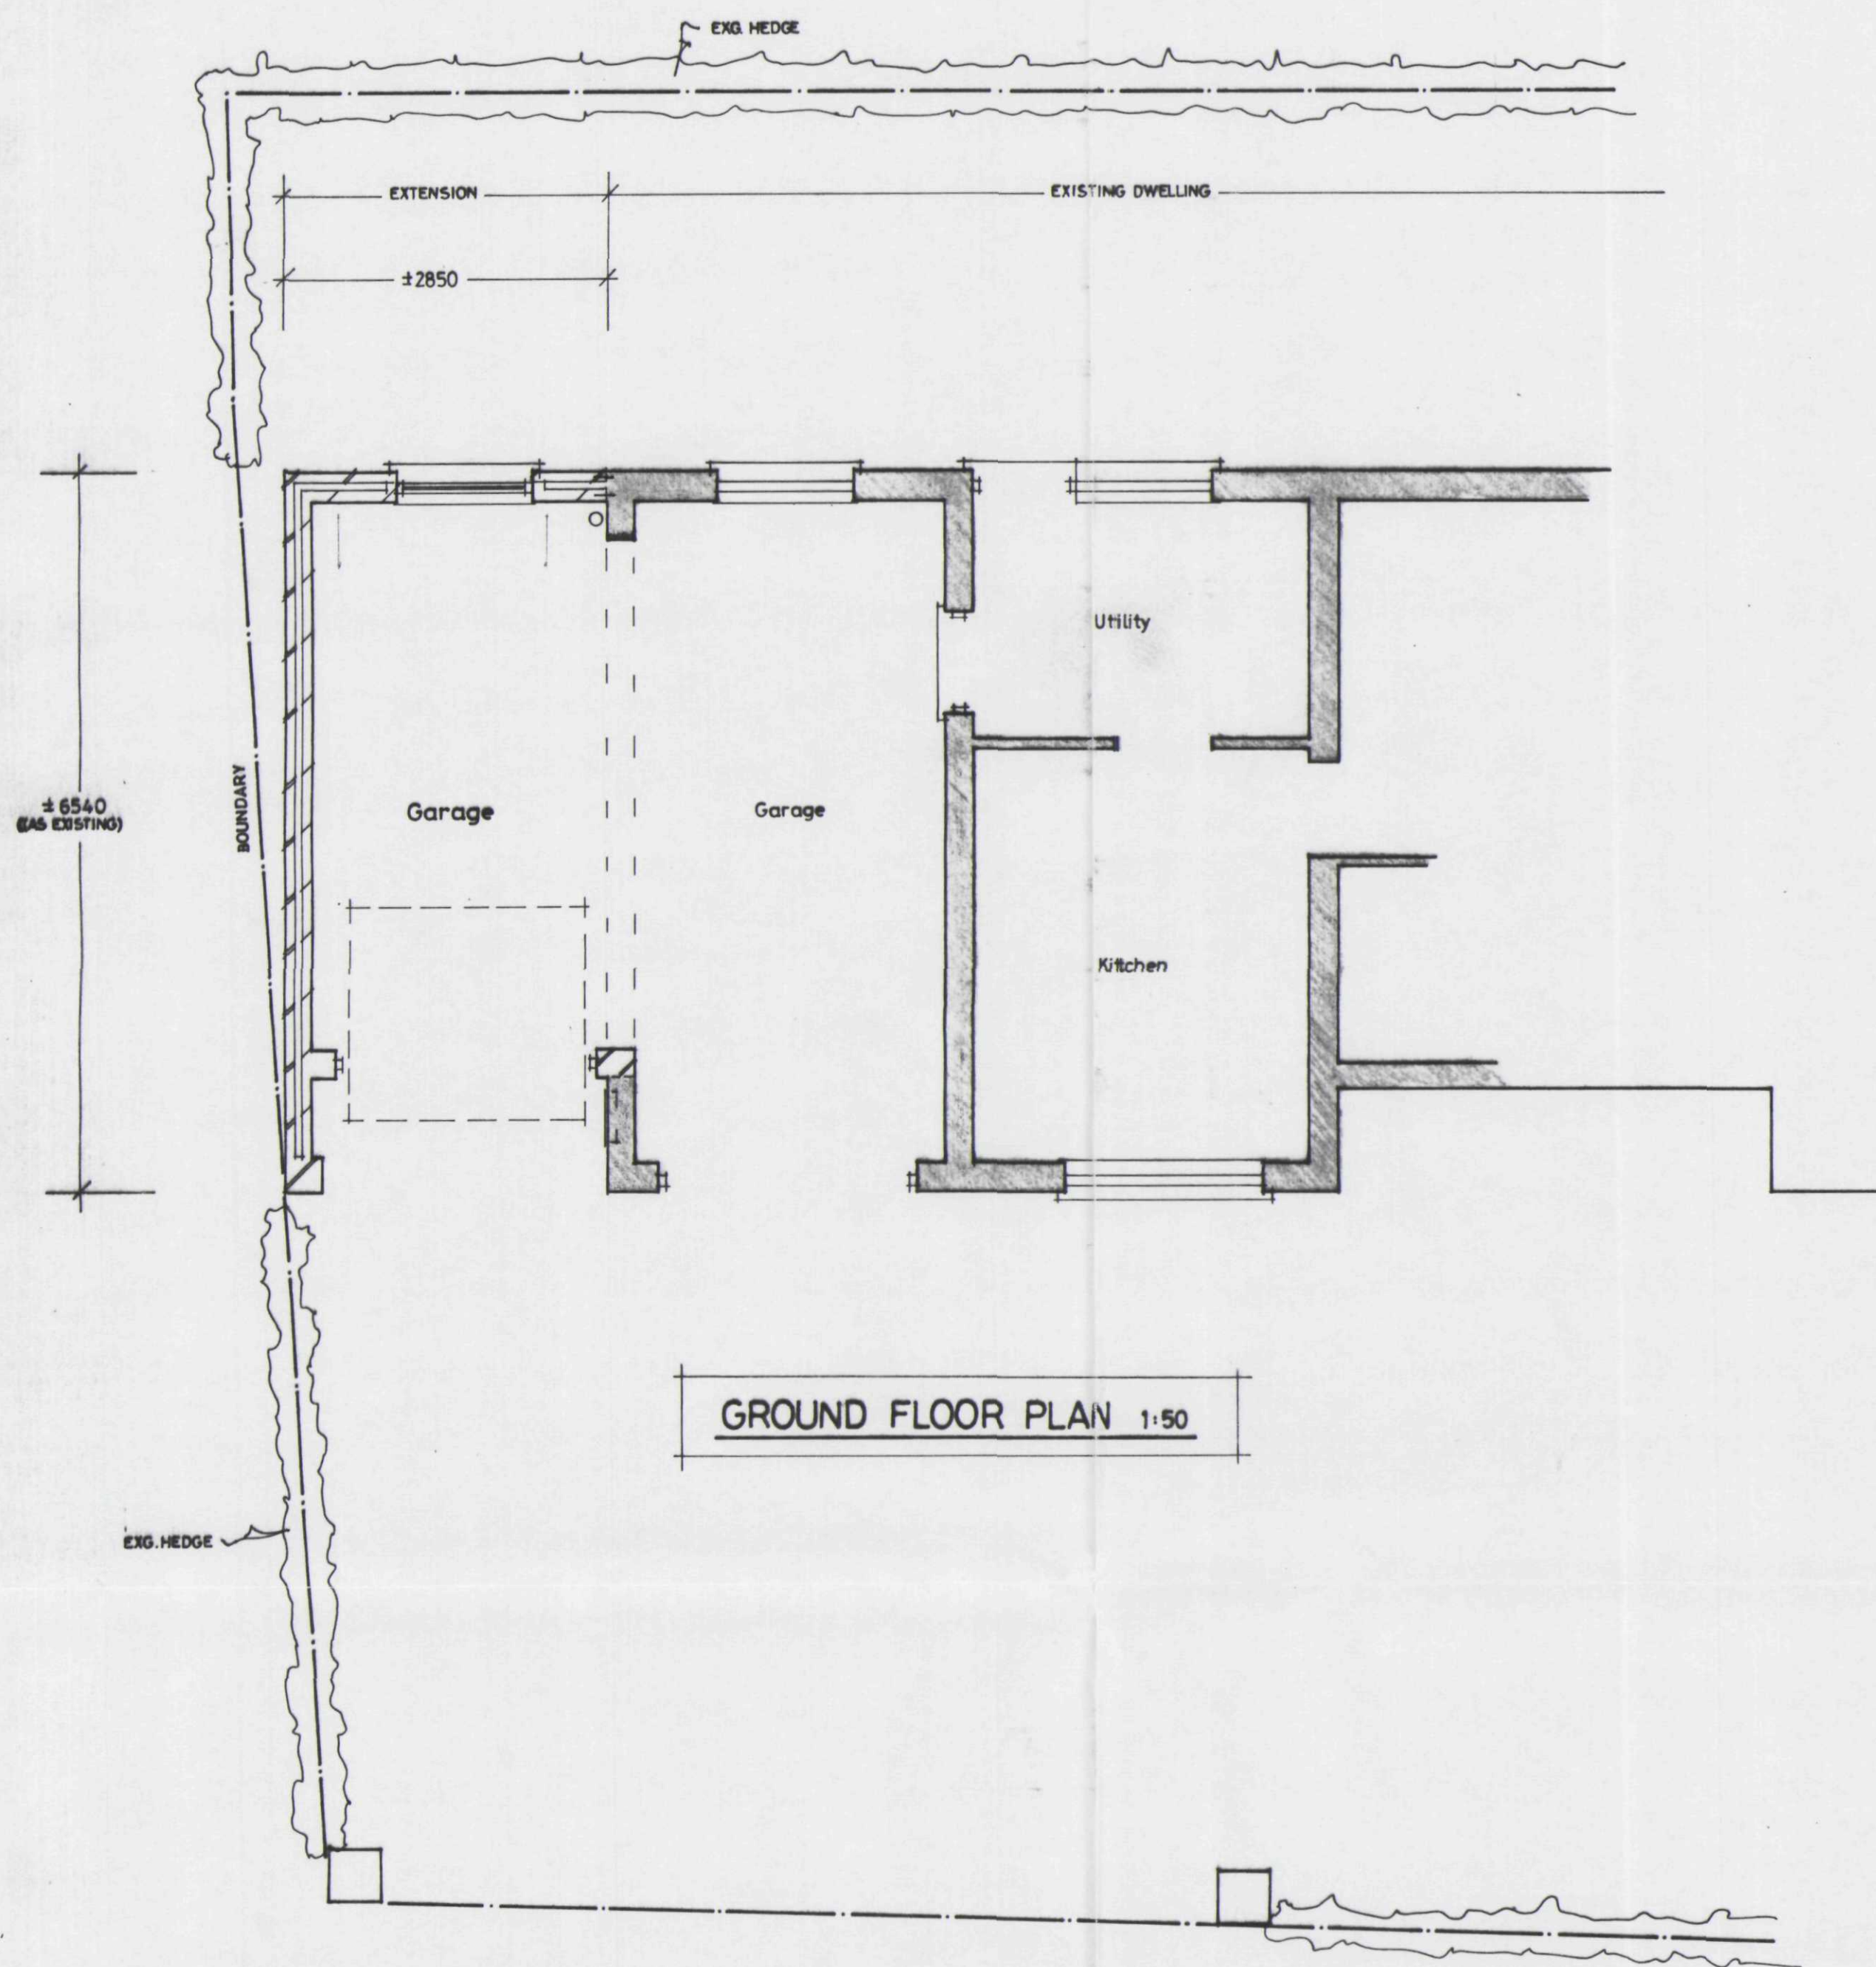


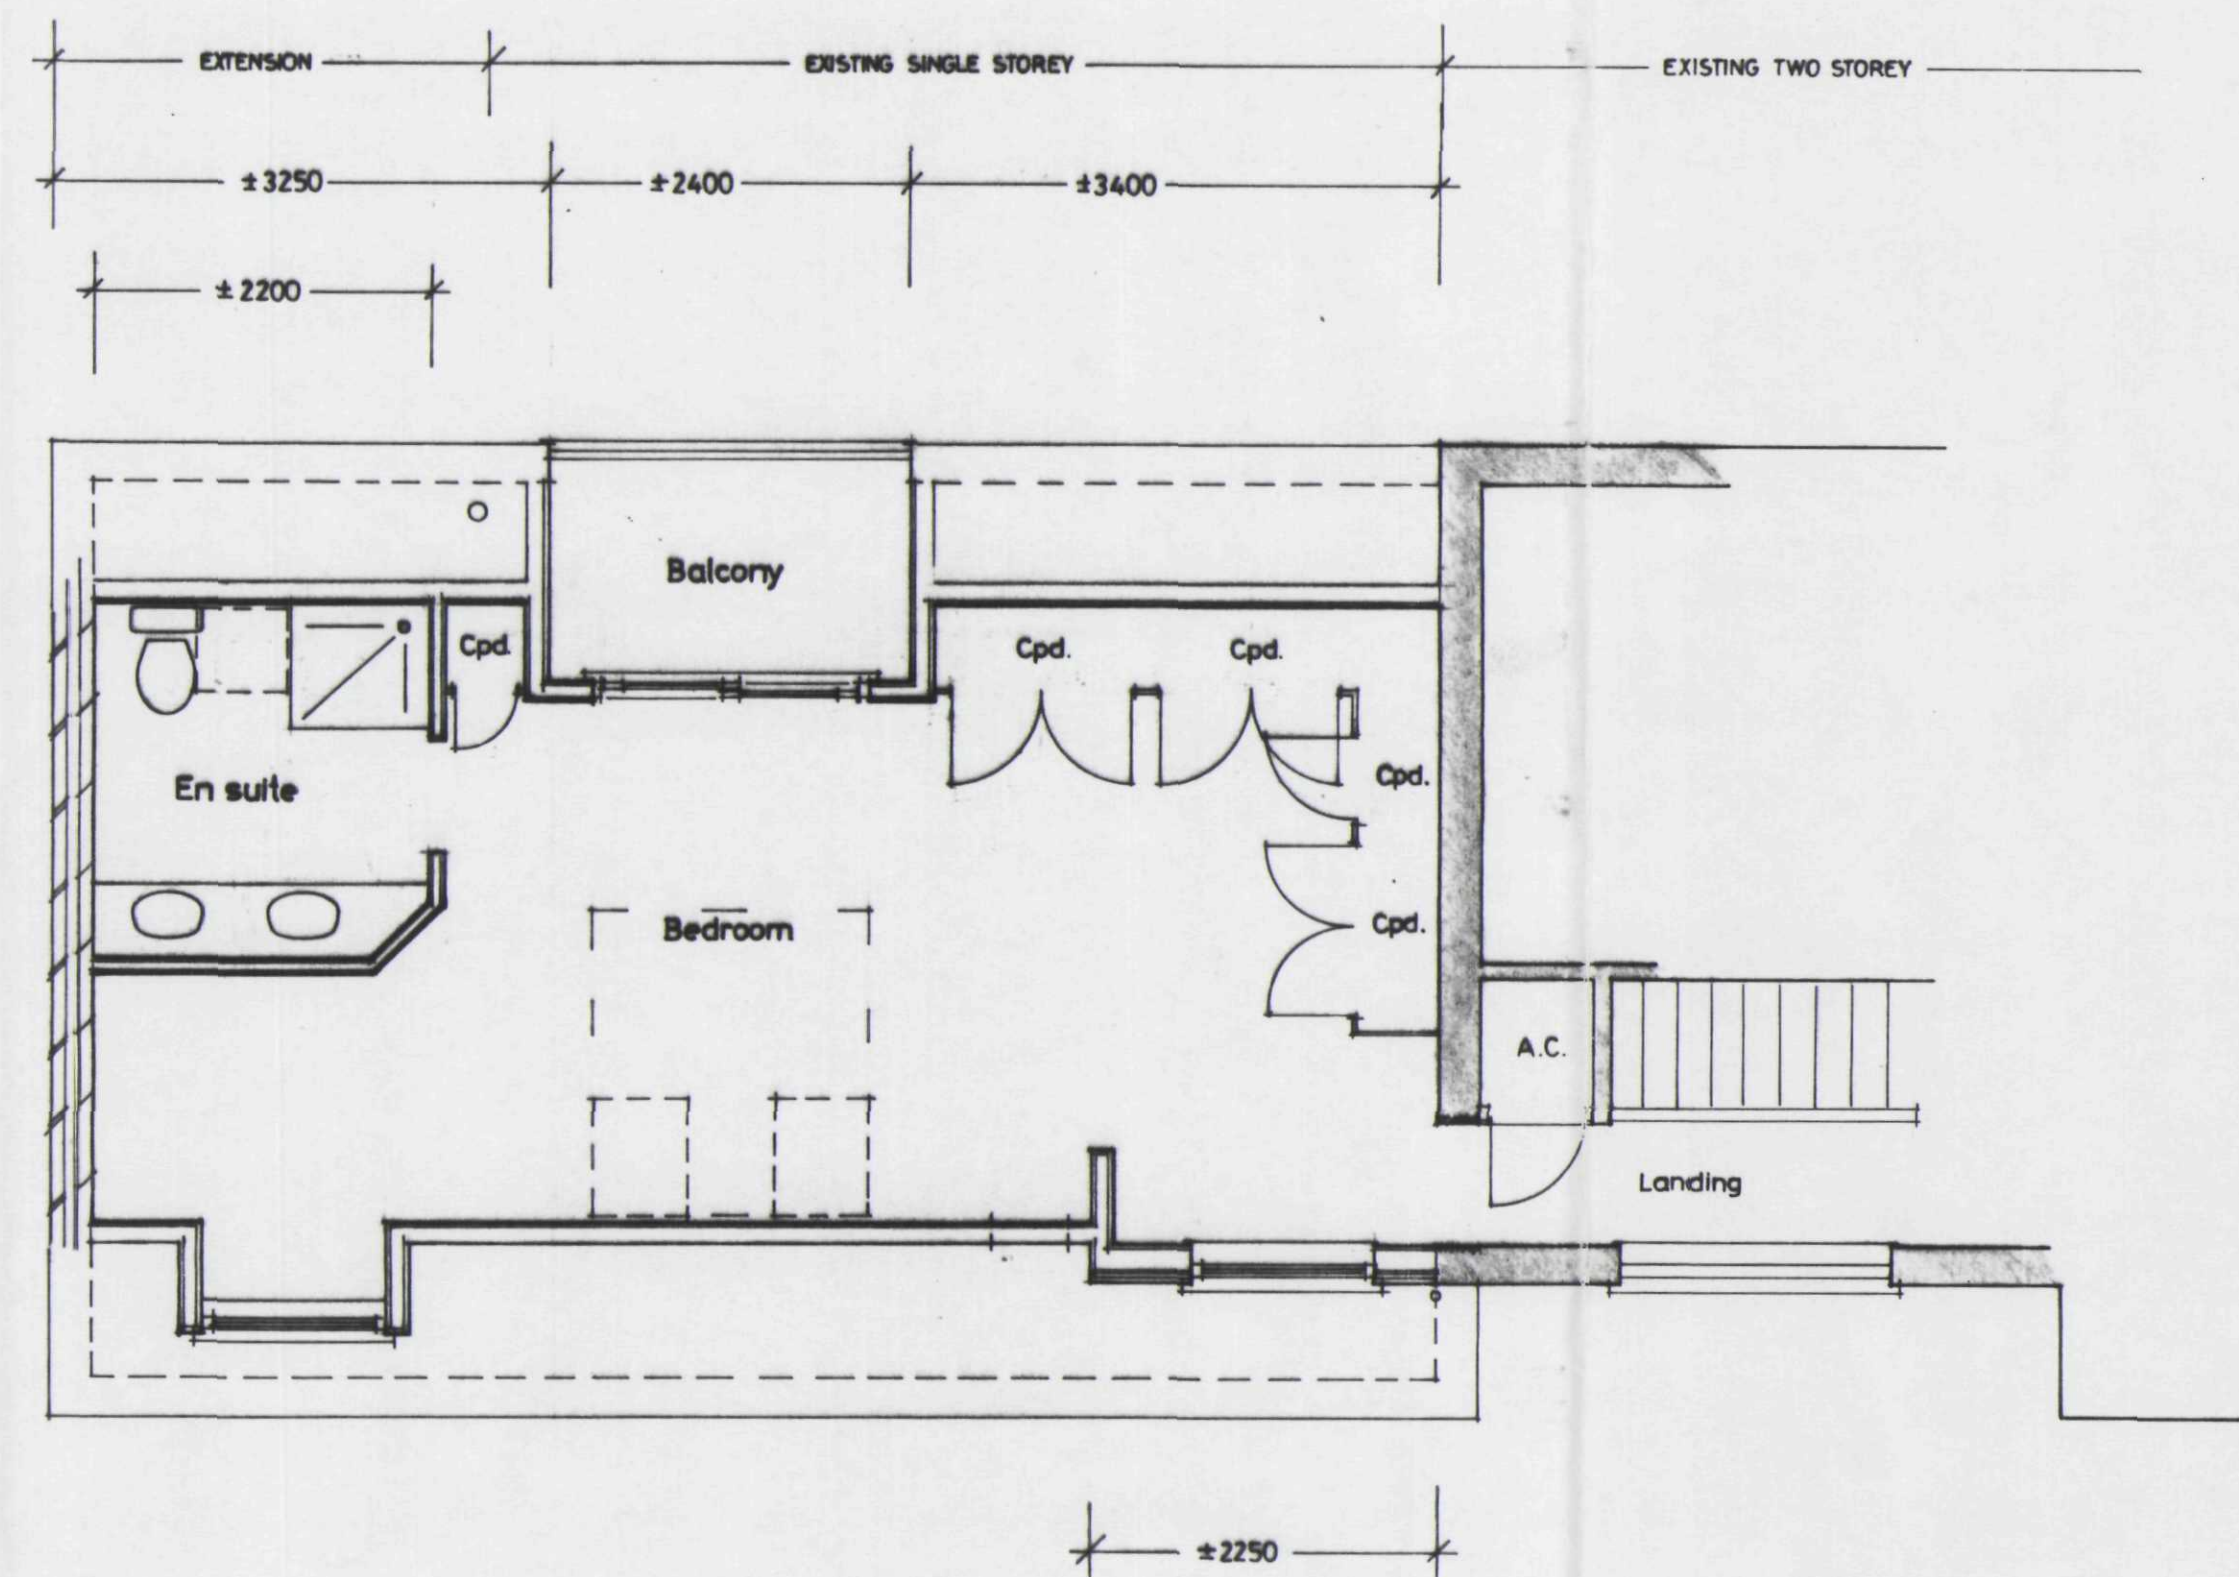

GROUND FLOOR PLAN 1:50

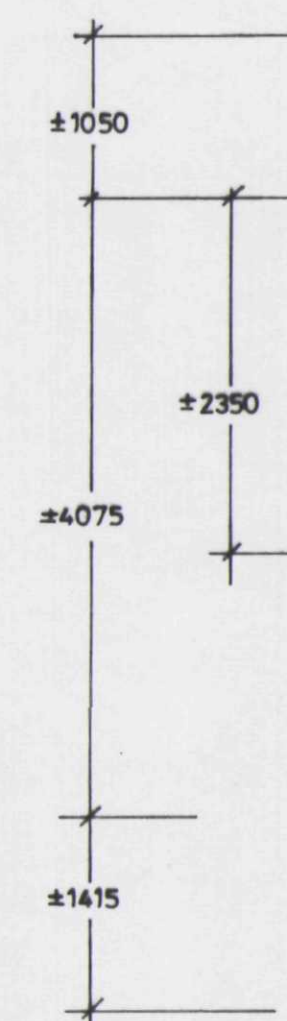

FIRST FLOOR PLAN 1:50

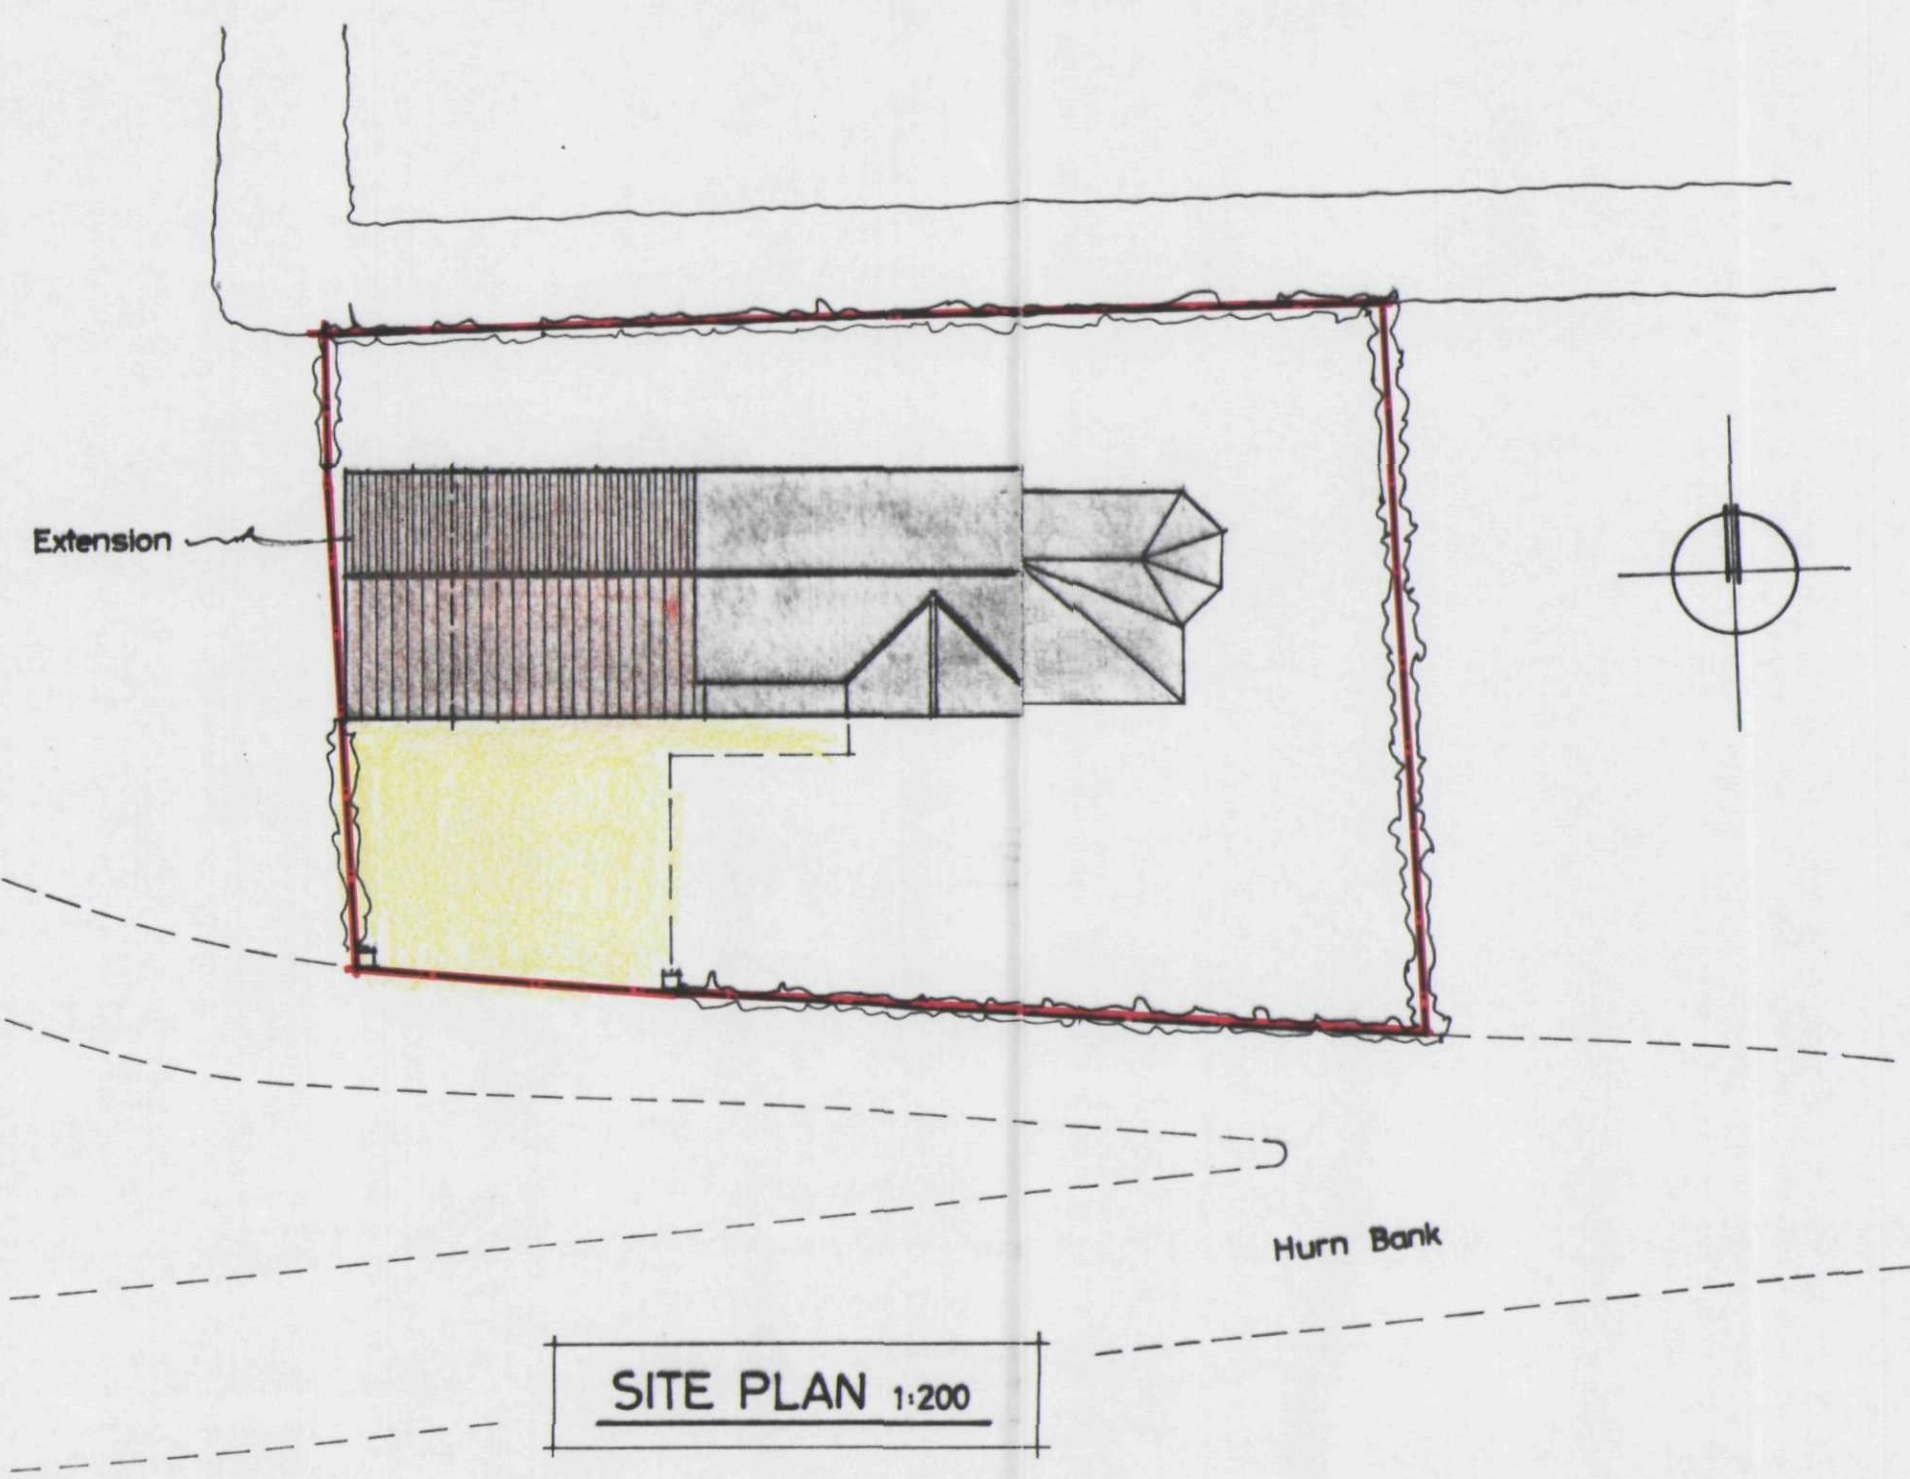

SITE PLAN 1:200

SHDC
Planning & Development
- 9 JUN 2003
Ref: 0733/03

DET

ALL EXTERNAL MATERIALS & FINISHES TO MATCH EXISTING