

Planning Application Location Plan
Ward Member Notification

Scale: 1:500

Planning and Development

Council Offices, Priory Road, Spalding, Lincolnshire
PE11 2XE

PLEASE DO NOT COPY THIS PLAN
This map is reproduced from Ordnance Survey material with permission of Ordnance Survey on behalf of Her Majesty's Stationery Office (c) Crown copyright. Unauthorised reproduction infringes Crown copyright and may lead to prosecution or civil proceedings. South Holland District Council LA079413 2002

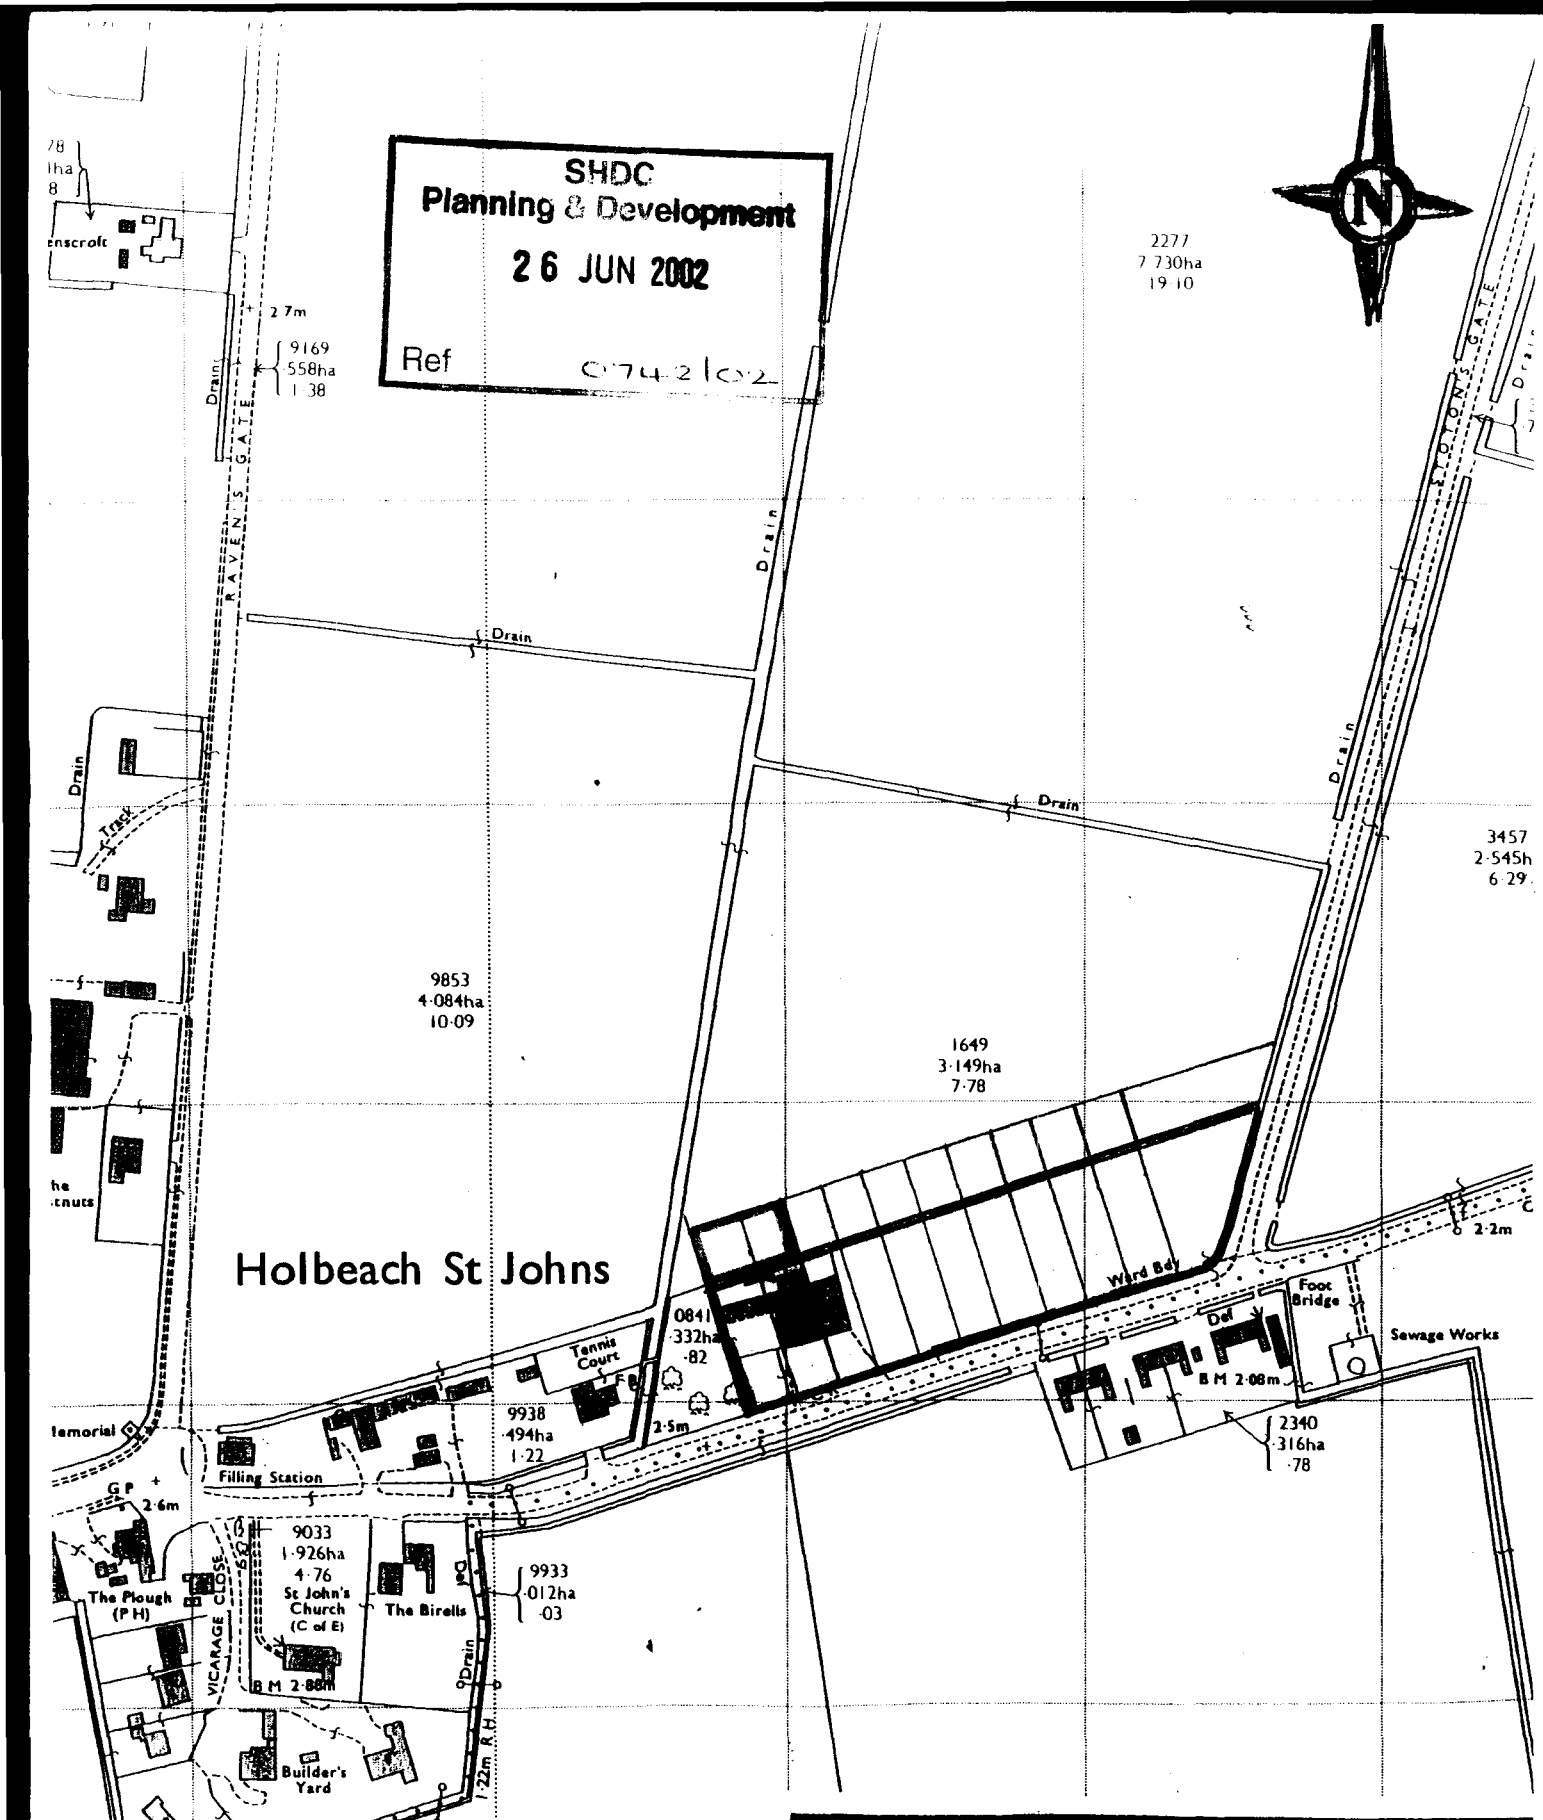

HIX & SON

Chartered Surveyors, Auctioneers & Estate Agents

28 CHURCH STREET
HOLBEACH
SPALDING, LINCS. PE12 7LL
Tel: HOLBEACH (01406) 422777

REPRODUCED FROM THE 19.7.5. ORDNANCE SURVEY PLAN WITH THE PERMISSION OF THE CONTROLLER OF HER MAJESTY'S STATIONERY OFFICE.
CROWN COPYRIGHT LICENCE No. ES 767360
PLAN No. TF 3418 - 3518

FOR IDENTIFICATION PURPOSES