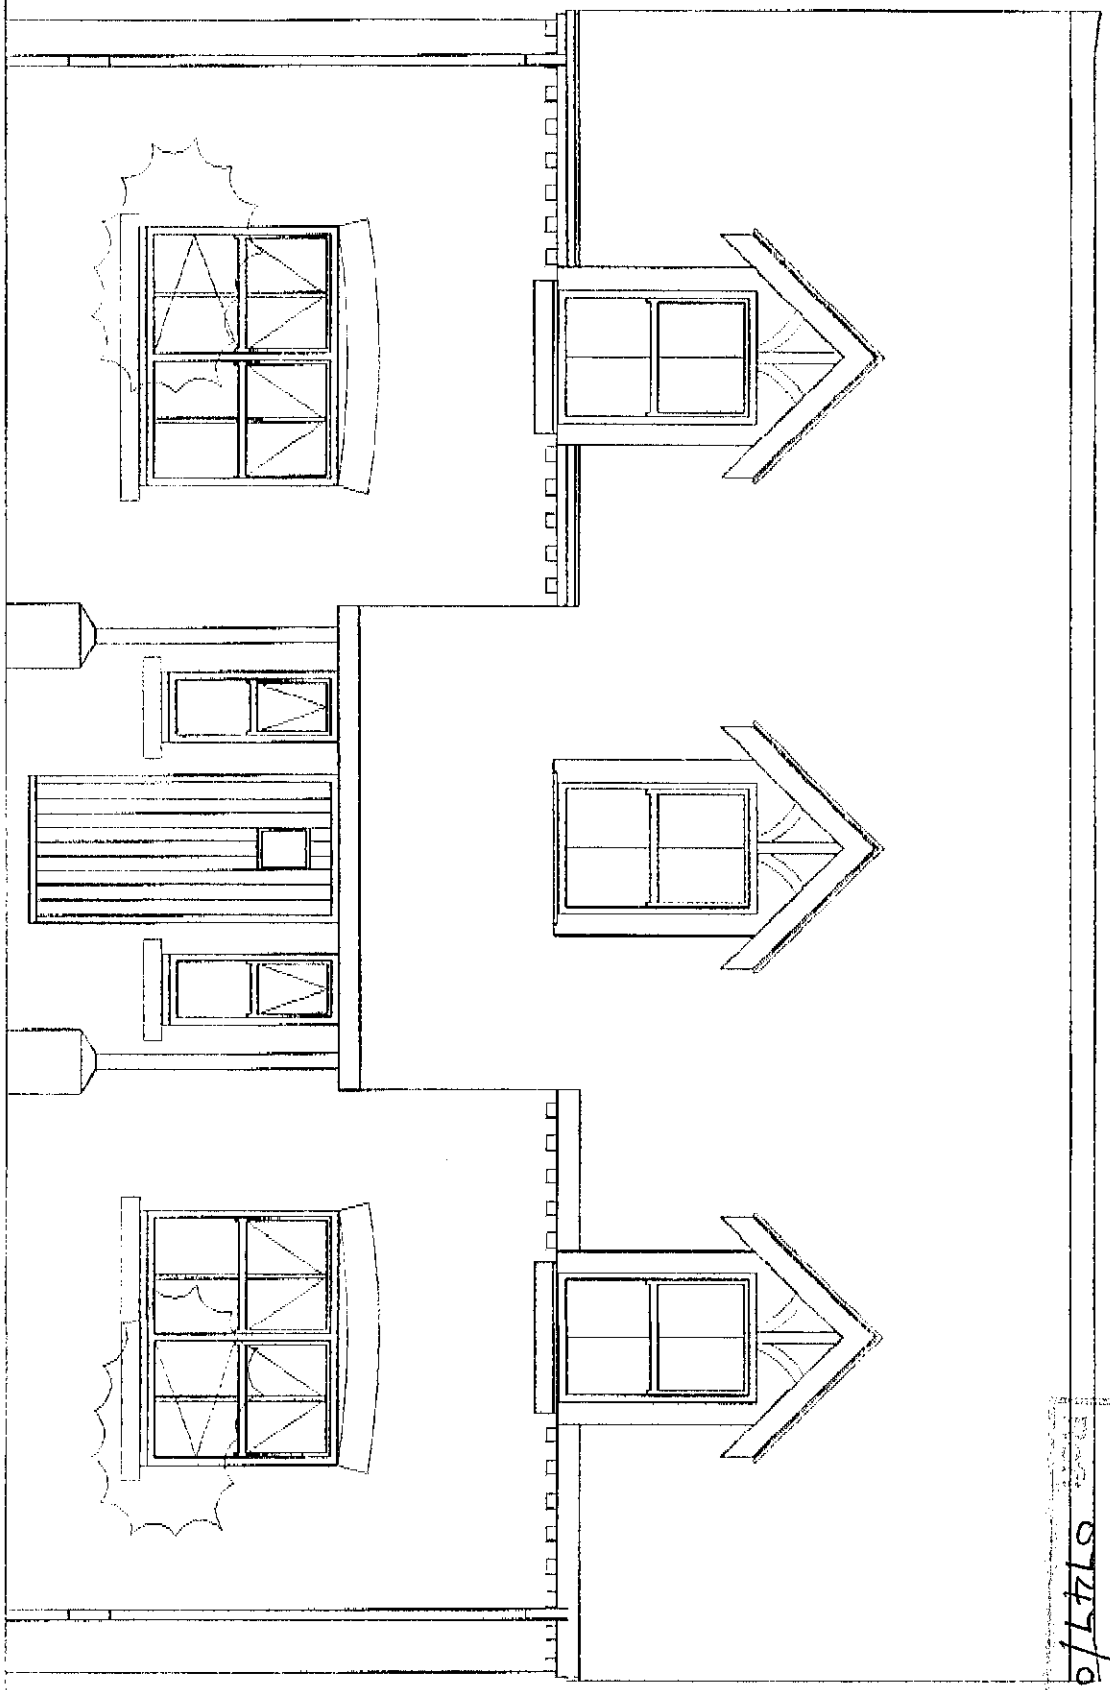


RECEIVED
13 APR 2005
PLANNING & BUILDING CONTROL
SRC

0747/04