




GARAGE ELEVATIONS 1:100.

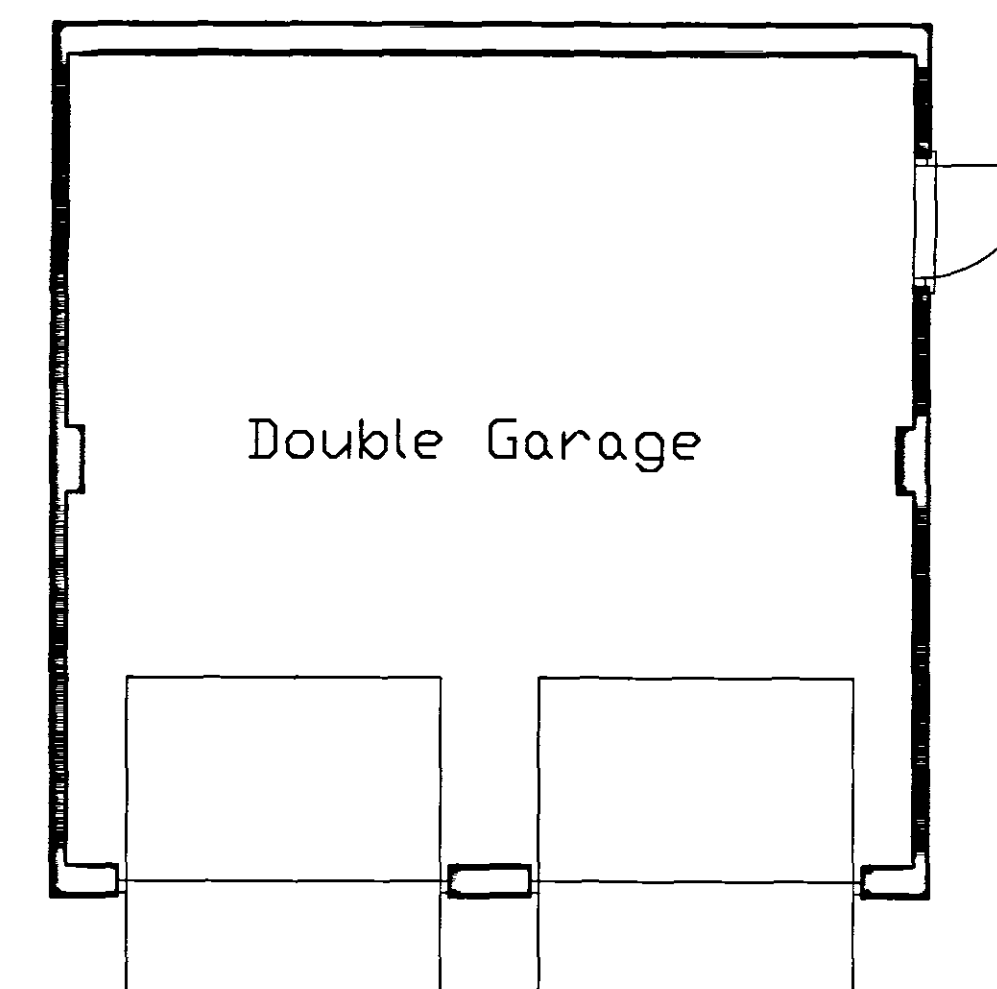


GARAGE PLAN 1:50.

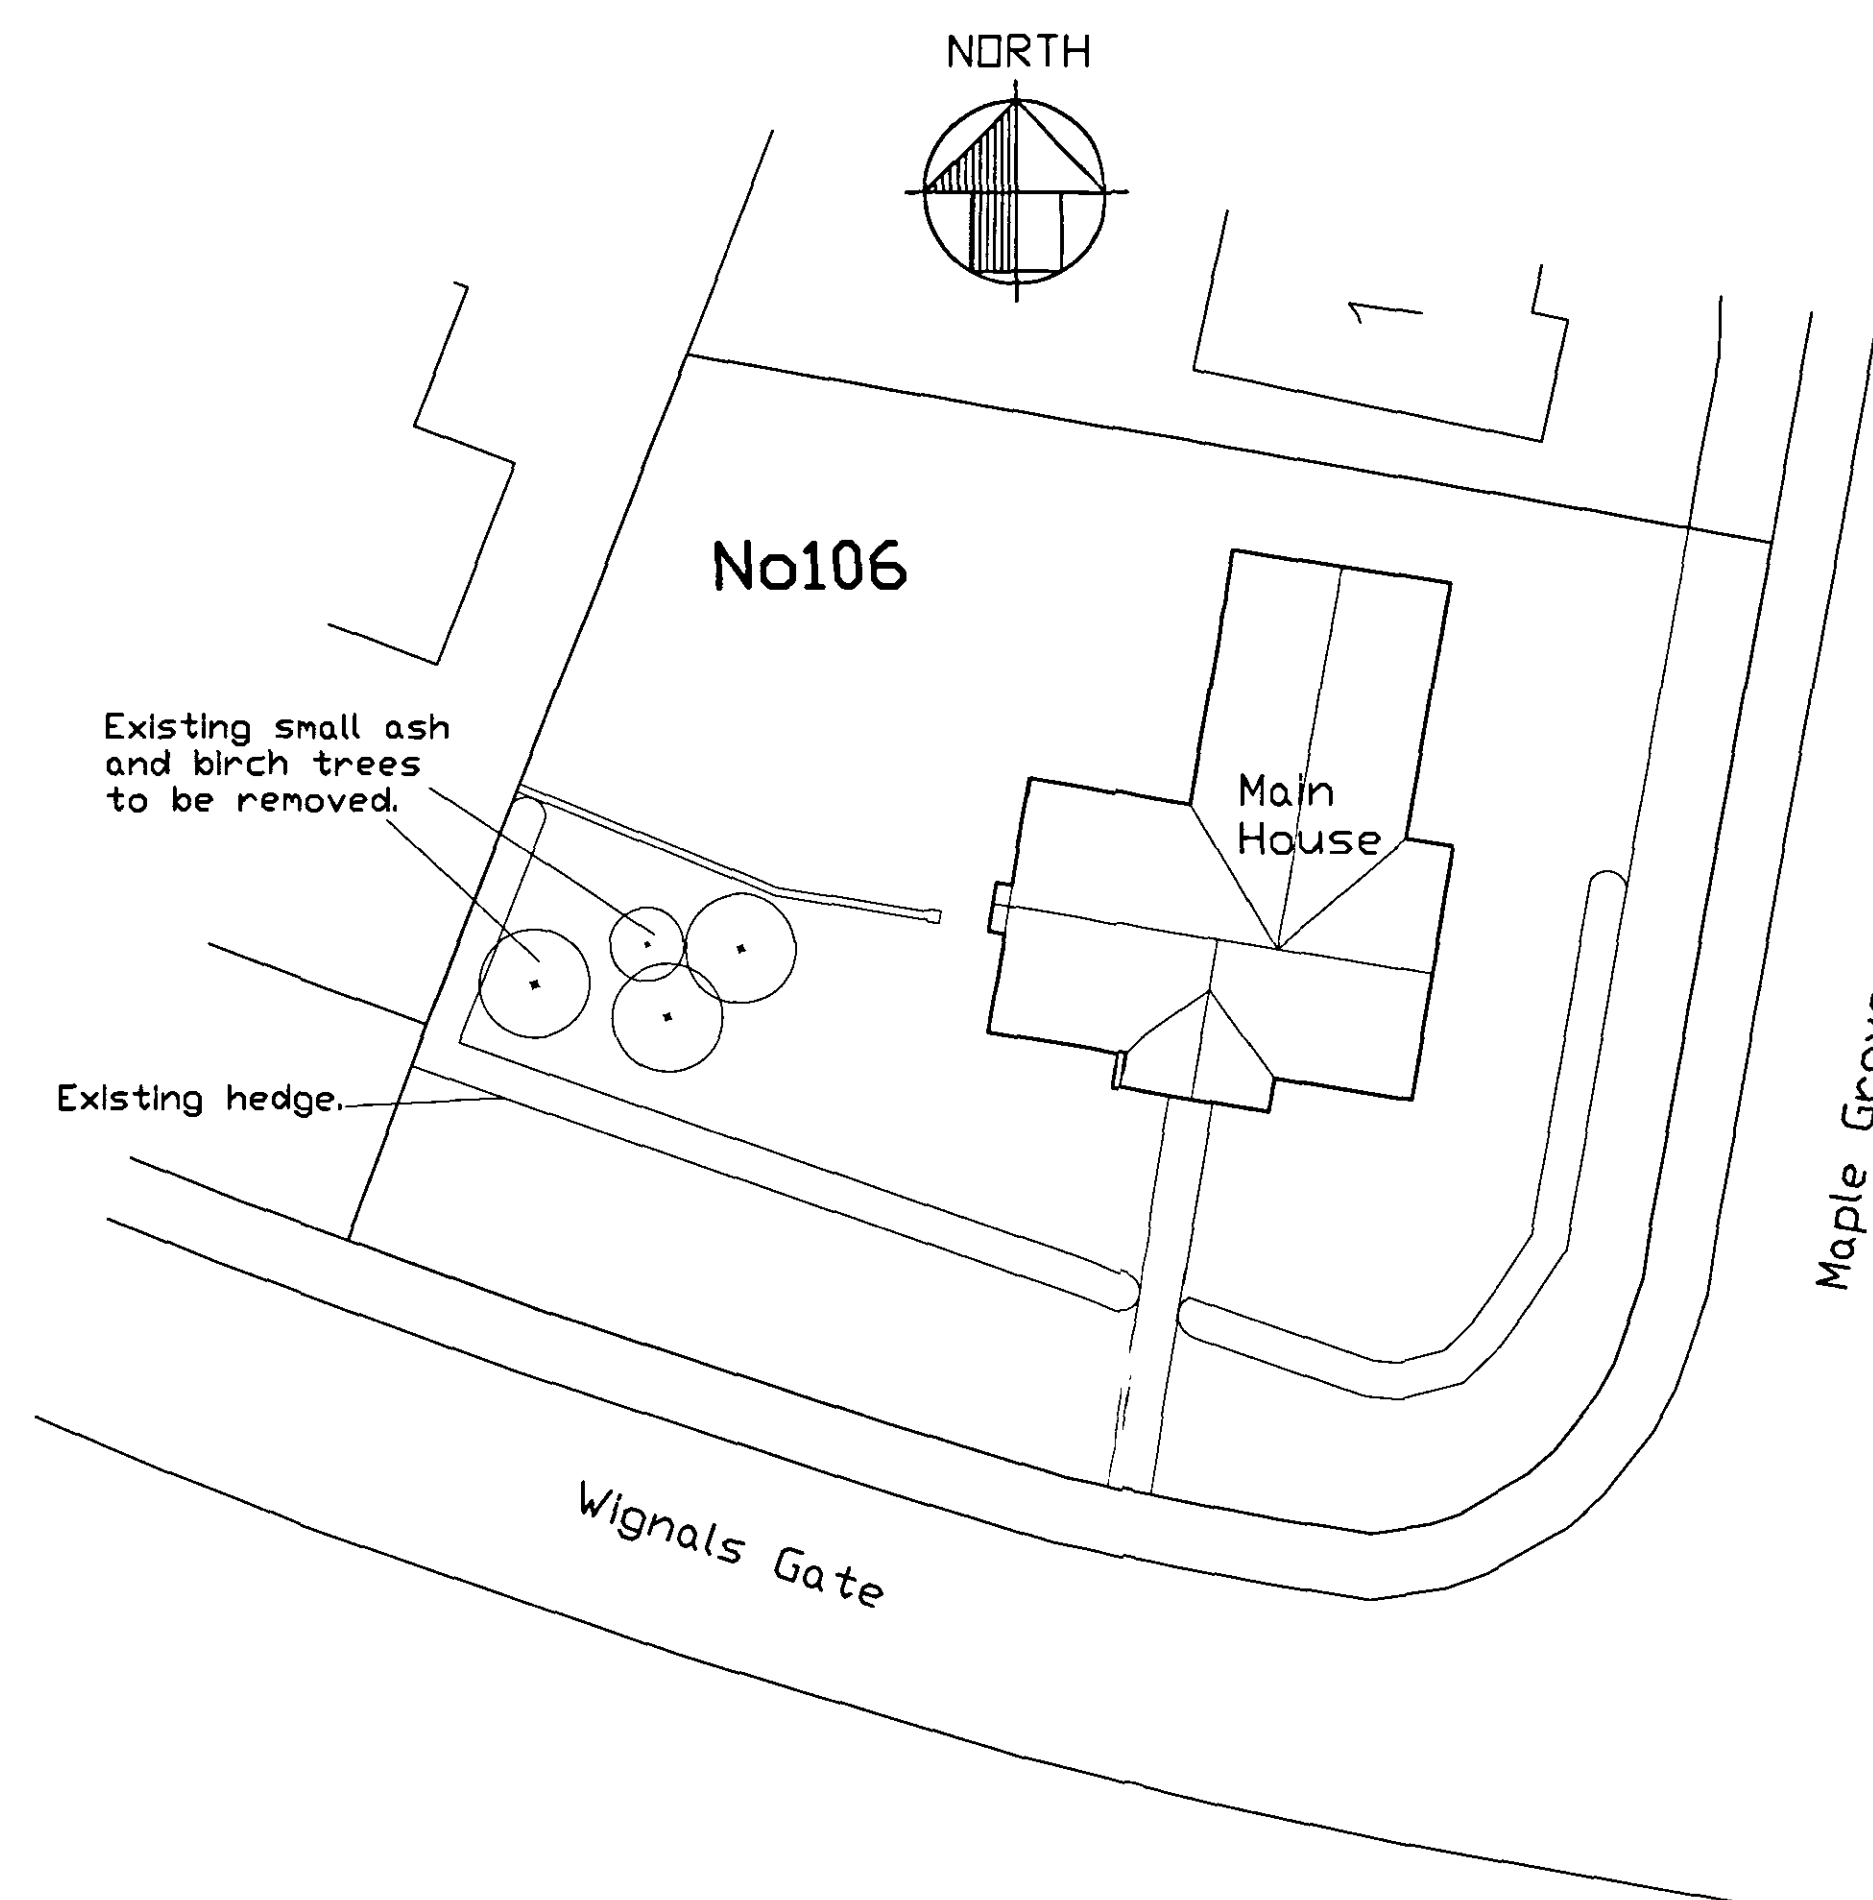

EXISTING SITE PLAN 1:200.

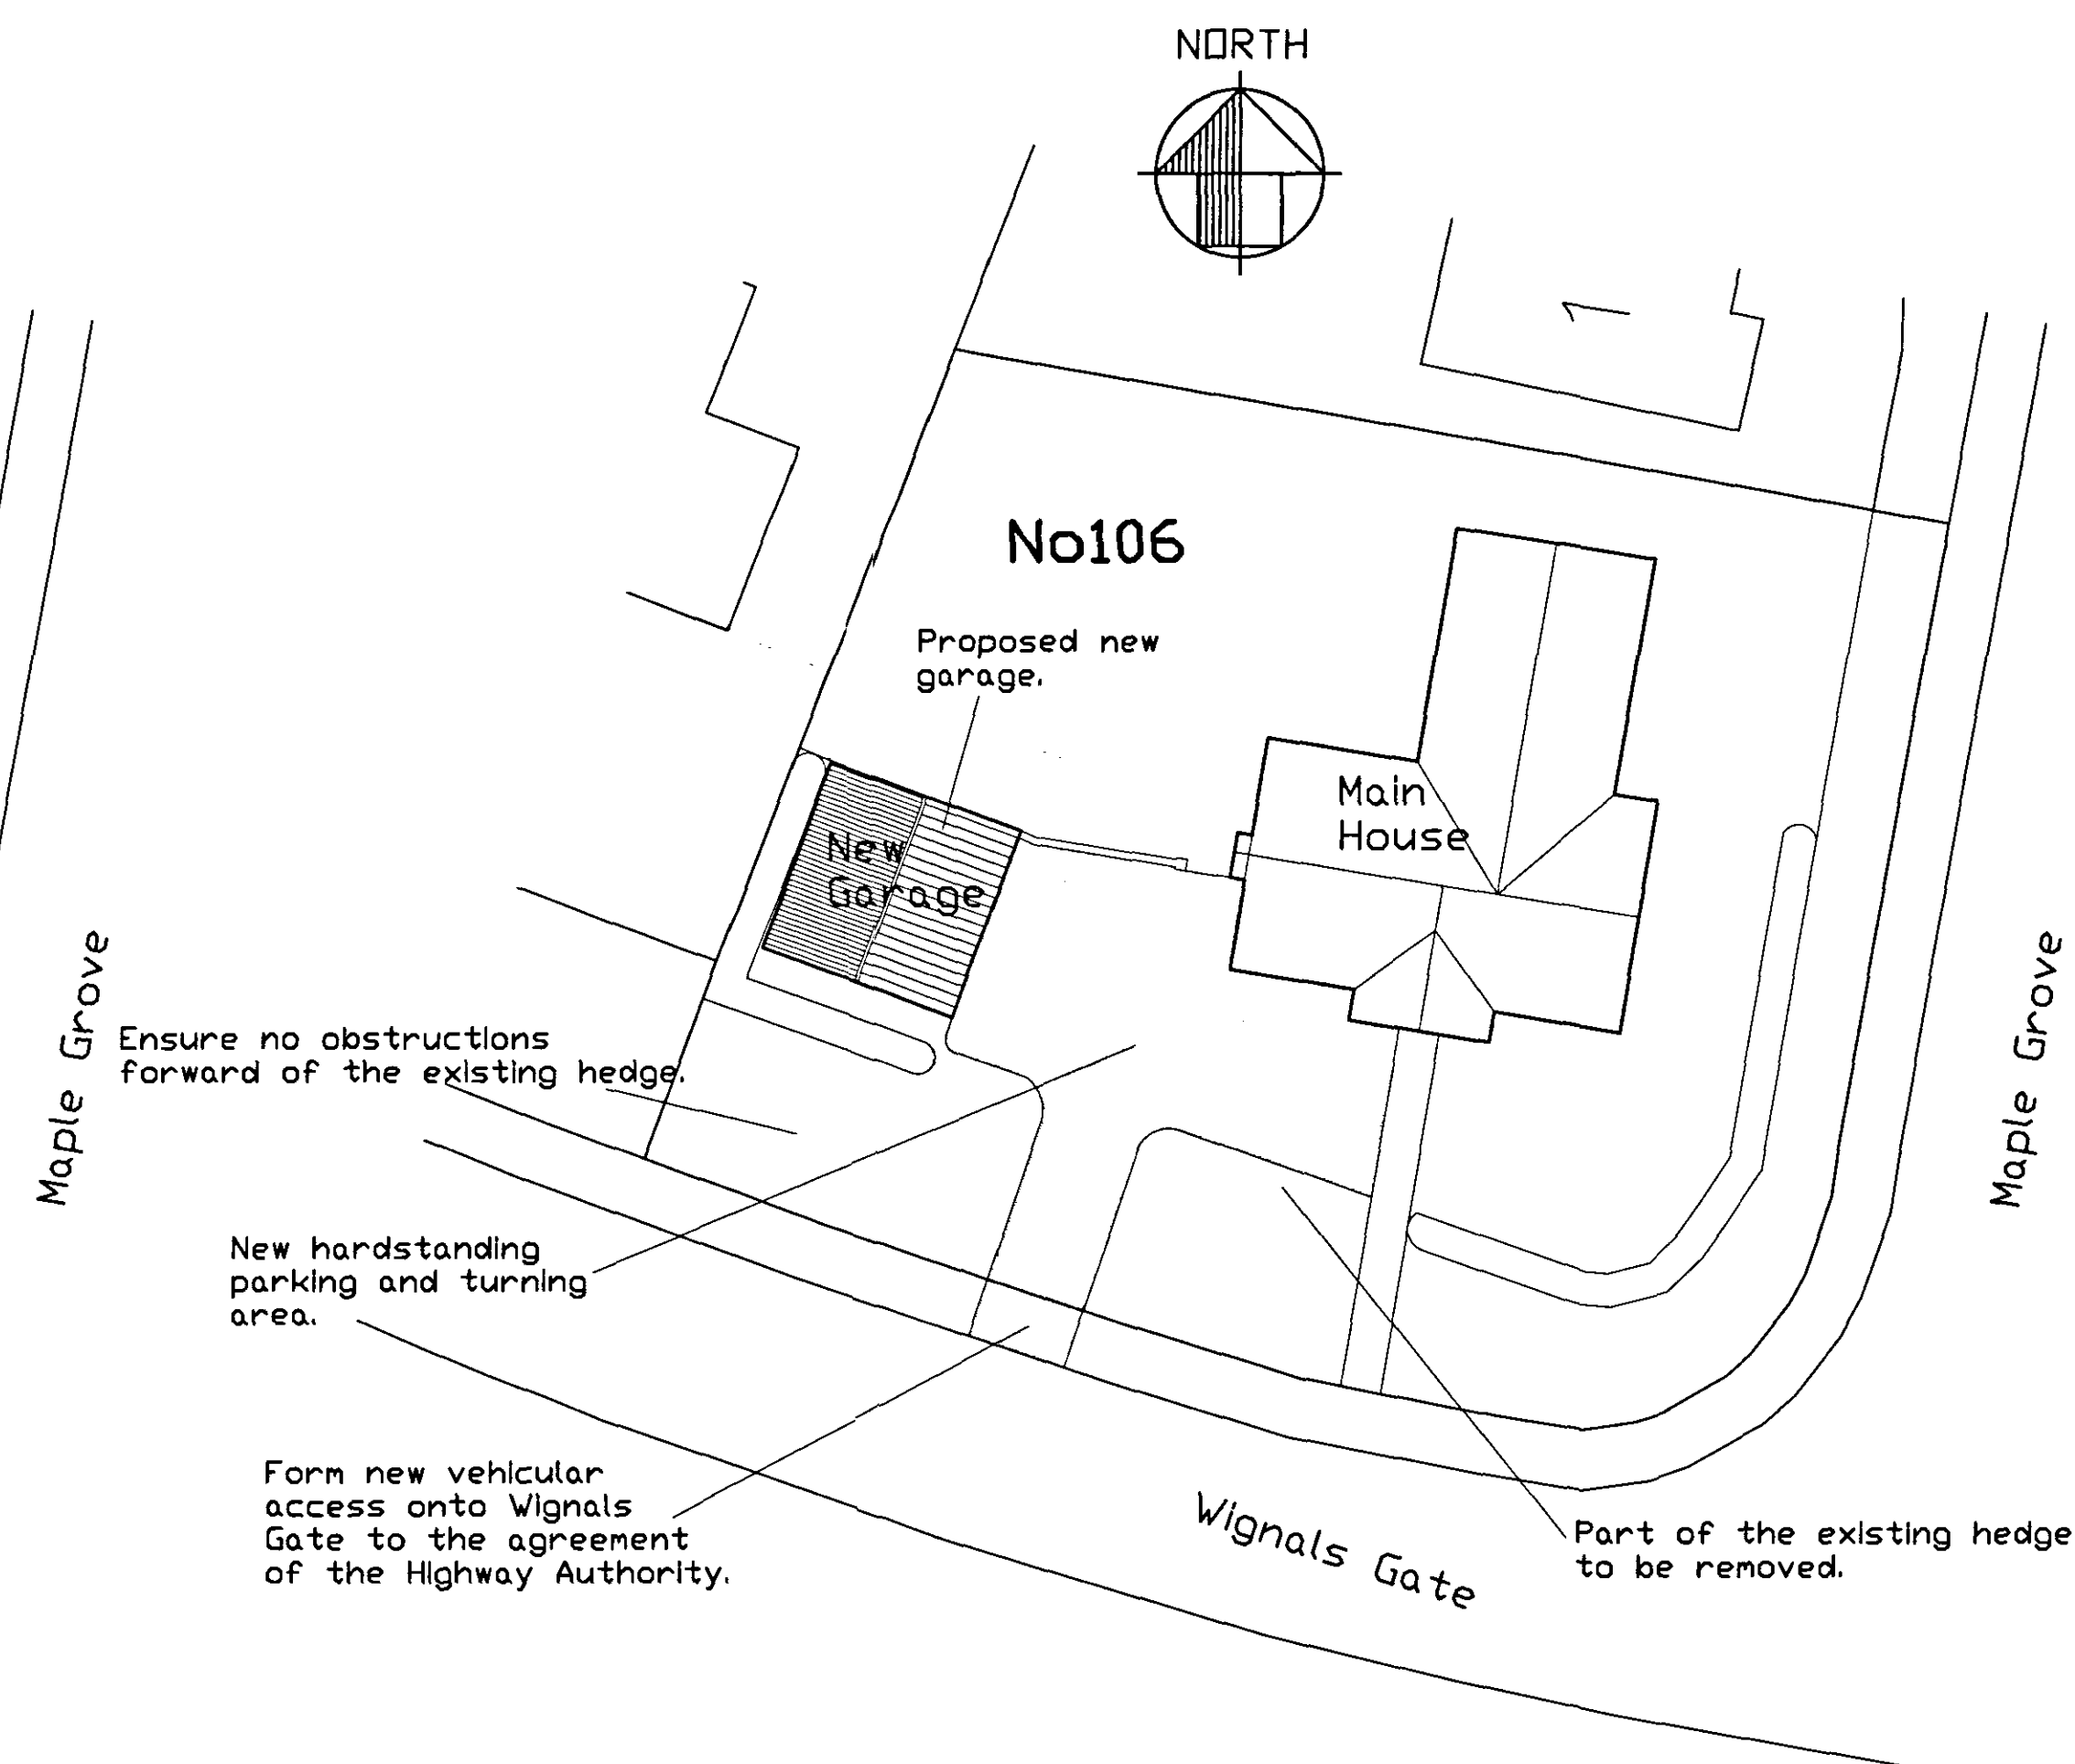

PROPOSED SITE PLAN 1:200.

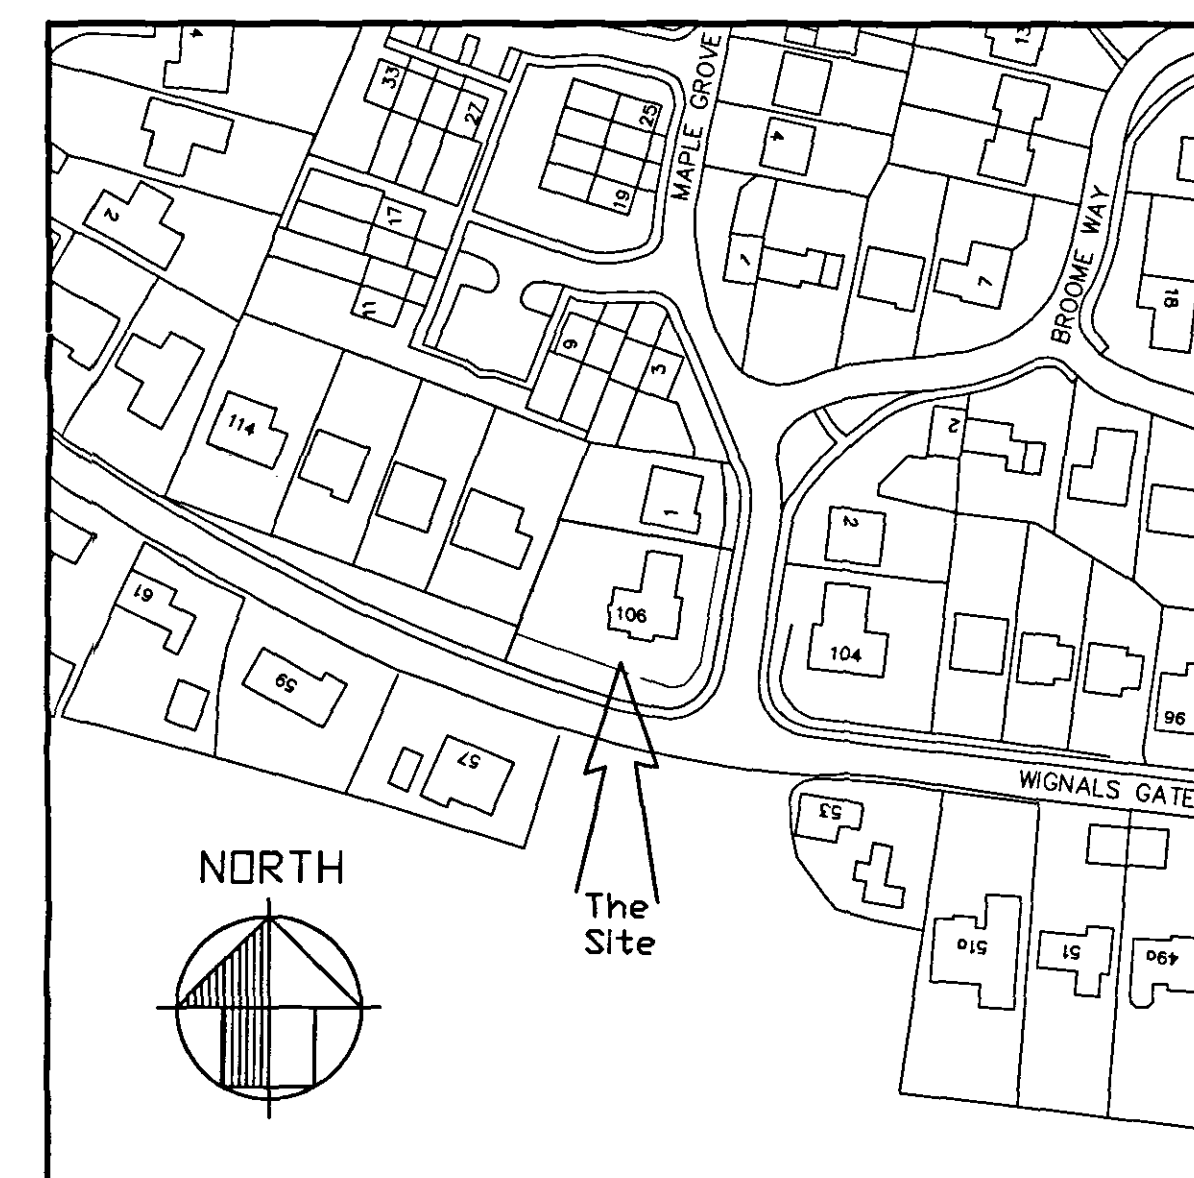

LOCATION MAP 1:1250.

SHDC
Planning & Development
- 1 JUL 2008
Ref: 0749/08

Matt Sturgeon B.Sc.
BUILDING CONSULTANT

MONKEY PUZZLE NURSERY LANE NORTH WOOTTON
KINGS LYNN NORFOLK PE30 3QB 01553 670651

**DETERMINED
PLAN**

PROPOSED NEW GARAGE AND HIGHWAY
ACCESS
106 WIGNALS GATE
HOLBEACH.

PROPOSED :
PLANS AND ELEVATIONS.

MARCH 2008

566-01