
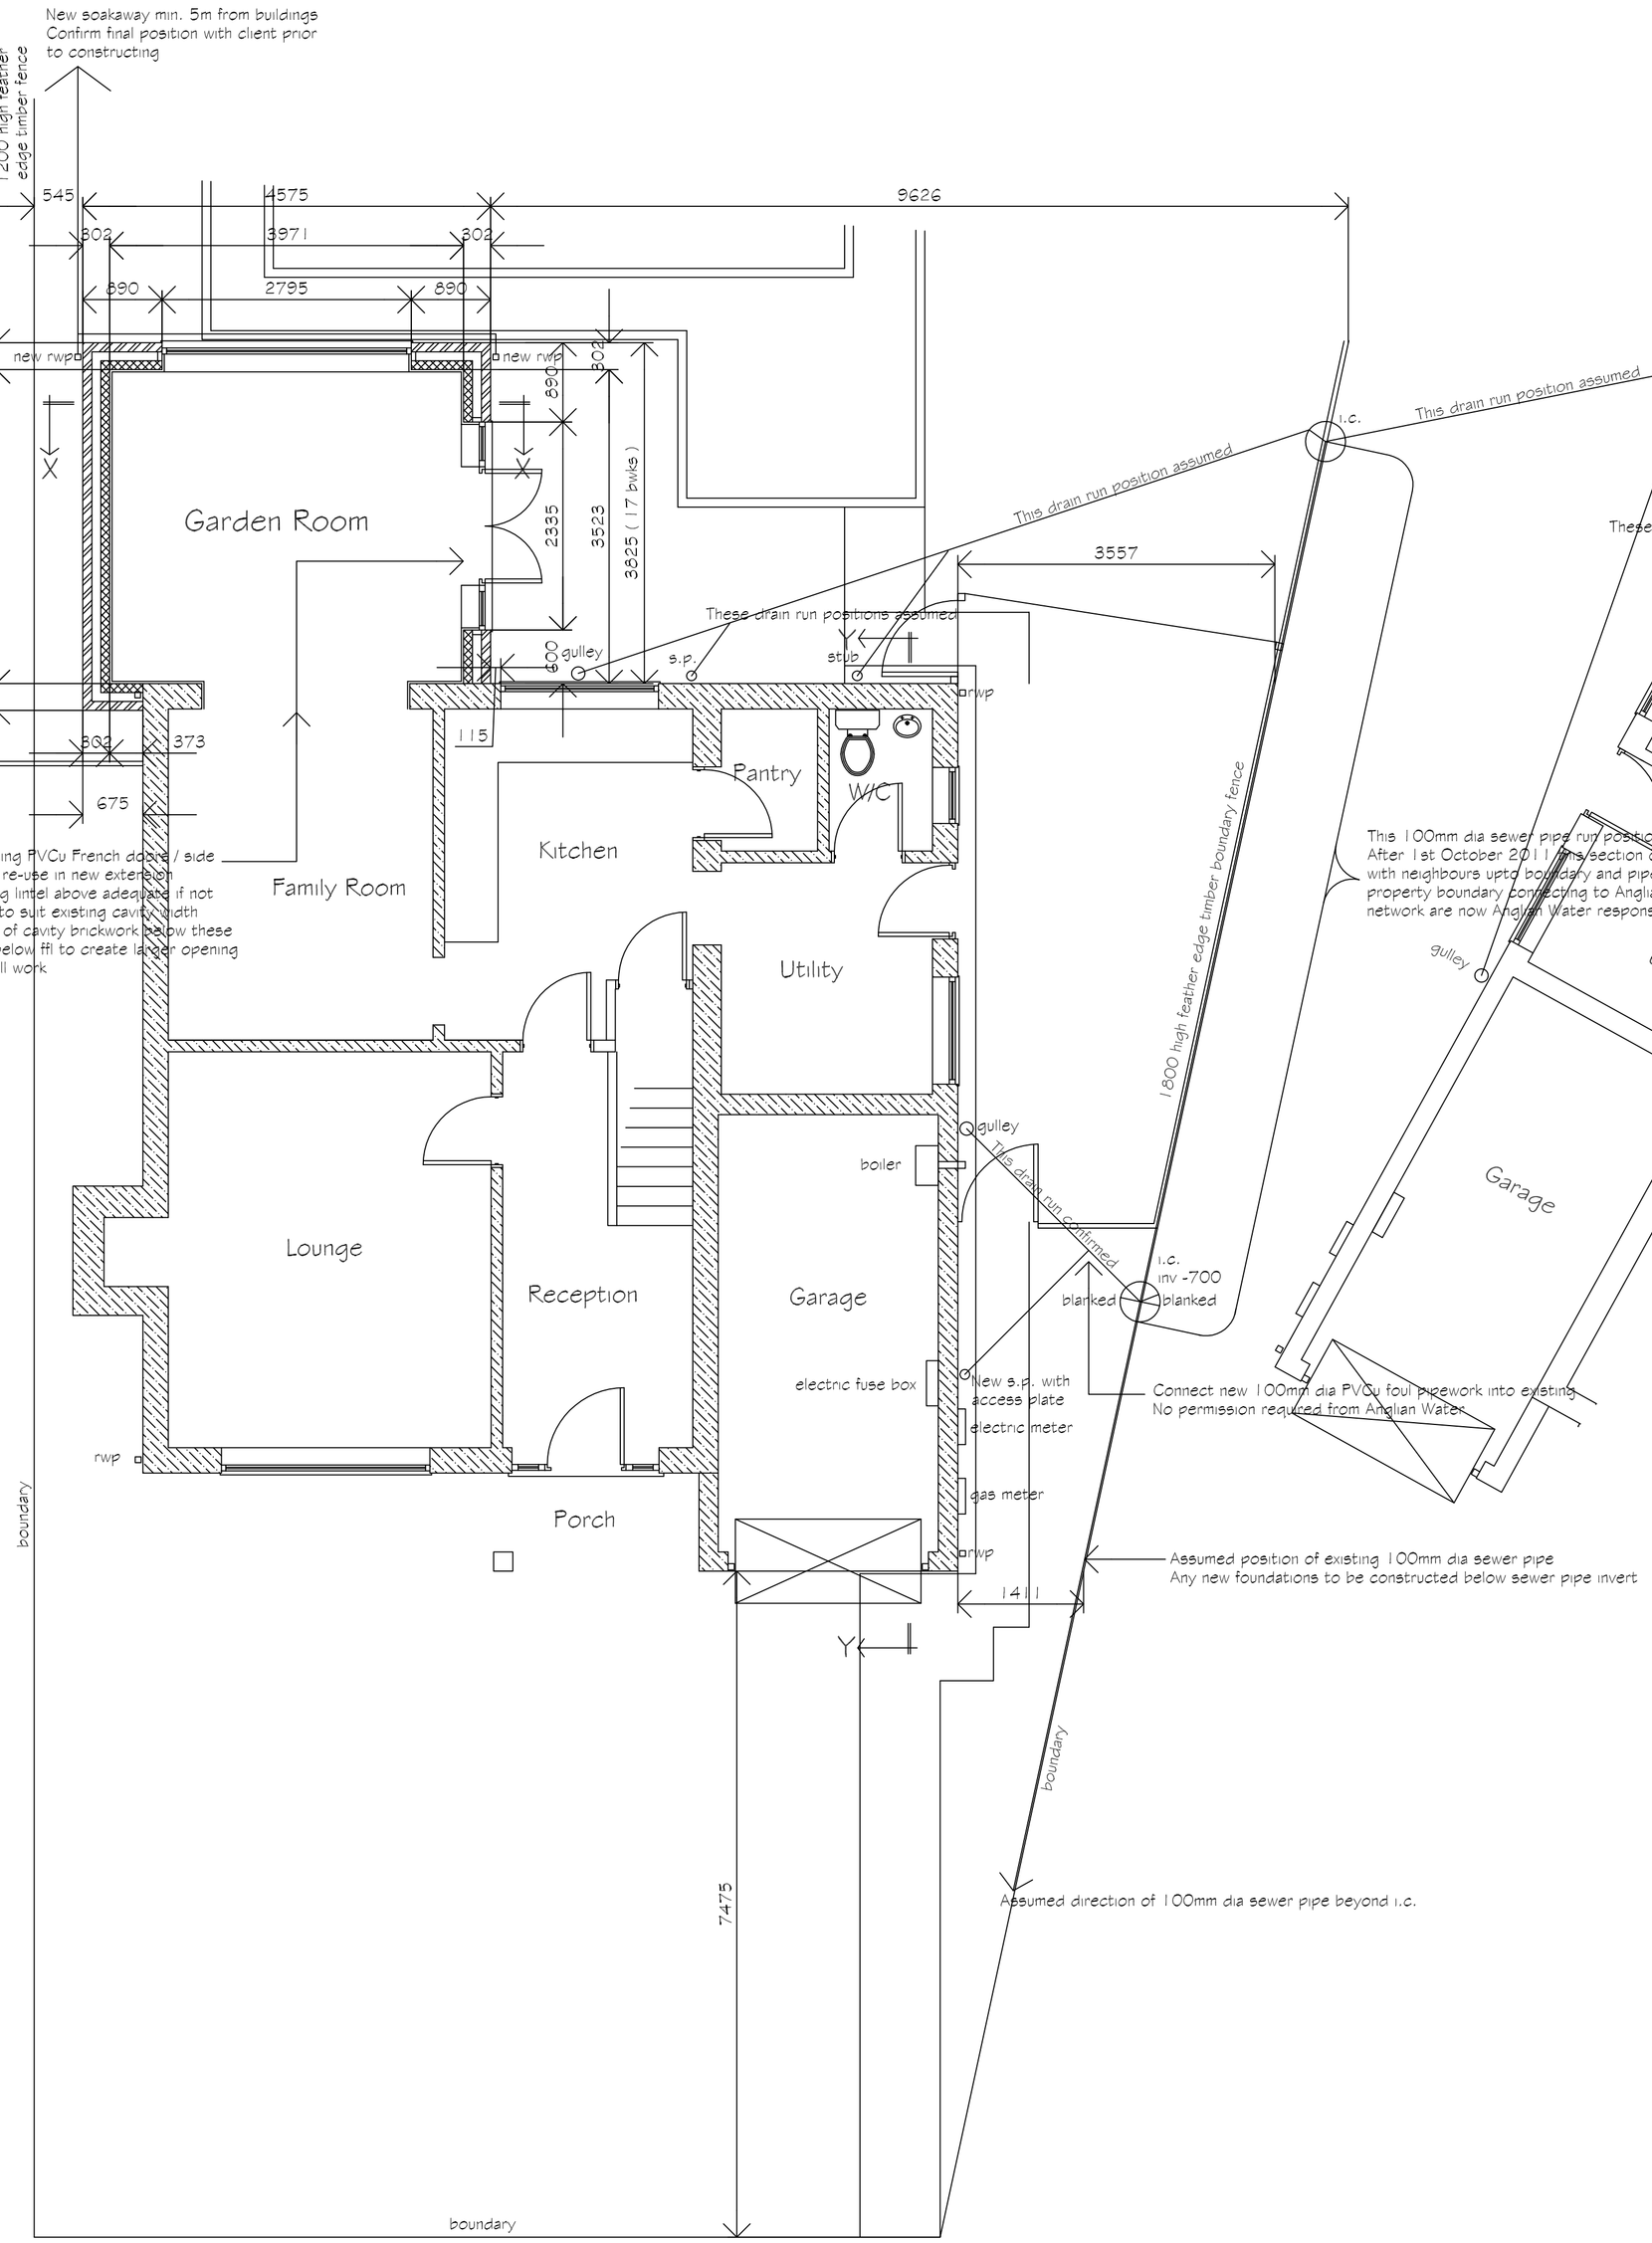


Proposed / Existing Ground Floor Plan

Scale 1/50


Garden Room int. perimeter / int. area = 11 / 14 = 0.8 therefore use Xtratherm Thin-R XT/UF (120mm thk.) to achieve a U value of 0.15 W/m2K with perimeter 25mm edge strips

Scale Bar 1/50

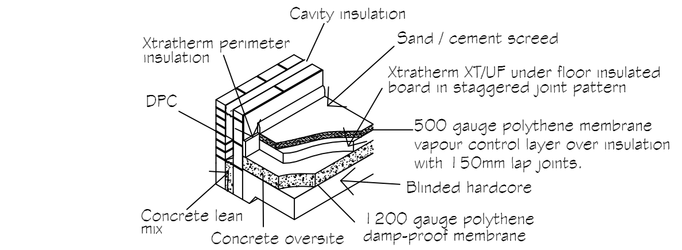


Floor Insulation above ground floor support slab n.t.s.

The above floor construction also applies if a water underfloor heating system is to be used i.e. pipework secured to insulation within floor screed
Should an electrical underfloor heating system be used the above floor construction must be confirmed with the insulation manf

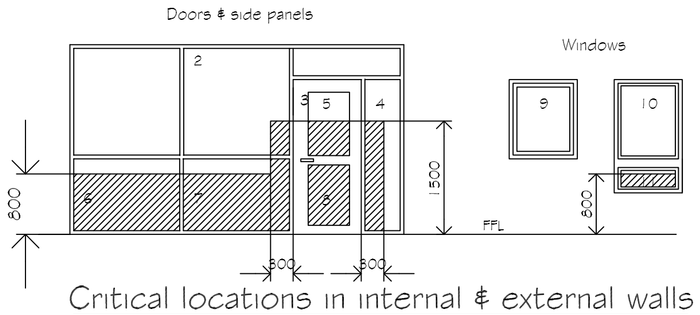


Critical locations in internal & external walls

shaded areas show critical locations to which Approved Document K applies
(i.e. glazing in areas numbered 2,4,5,6,7,8,11)

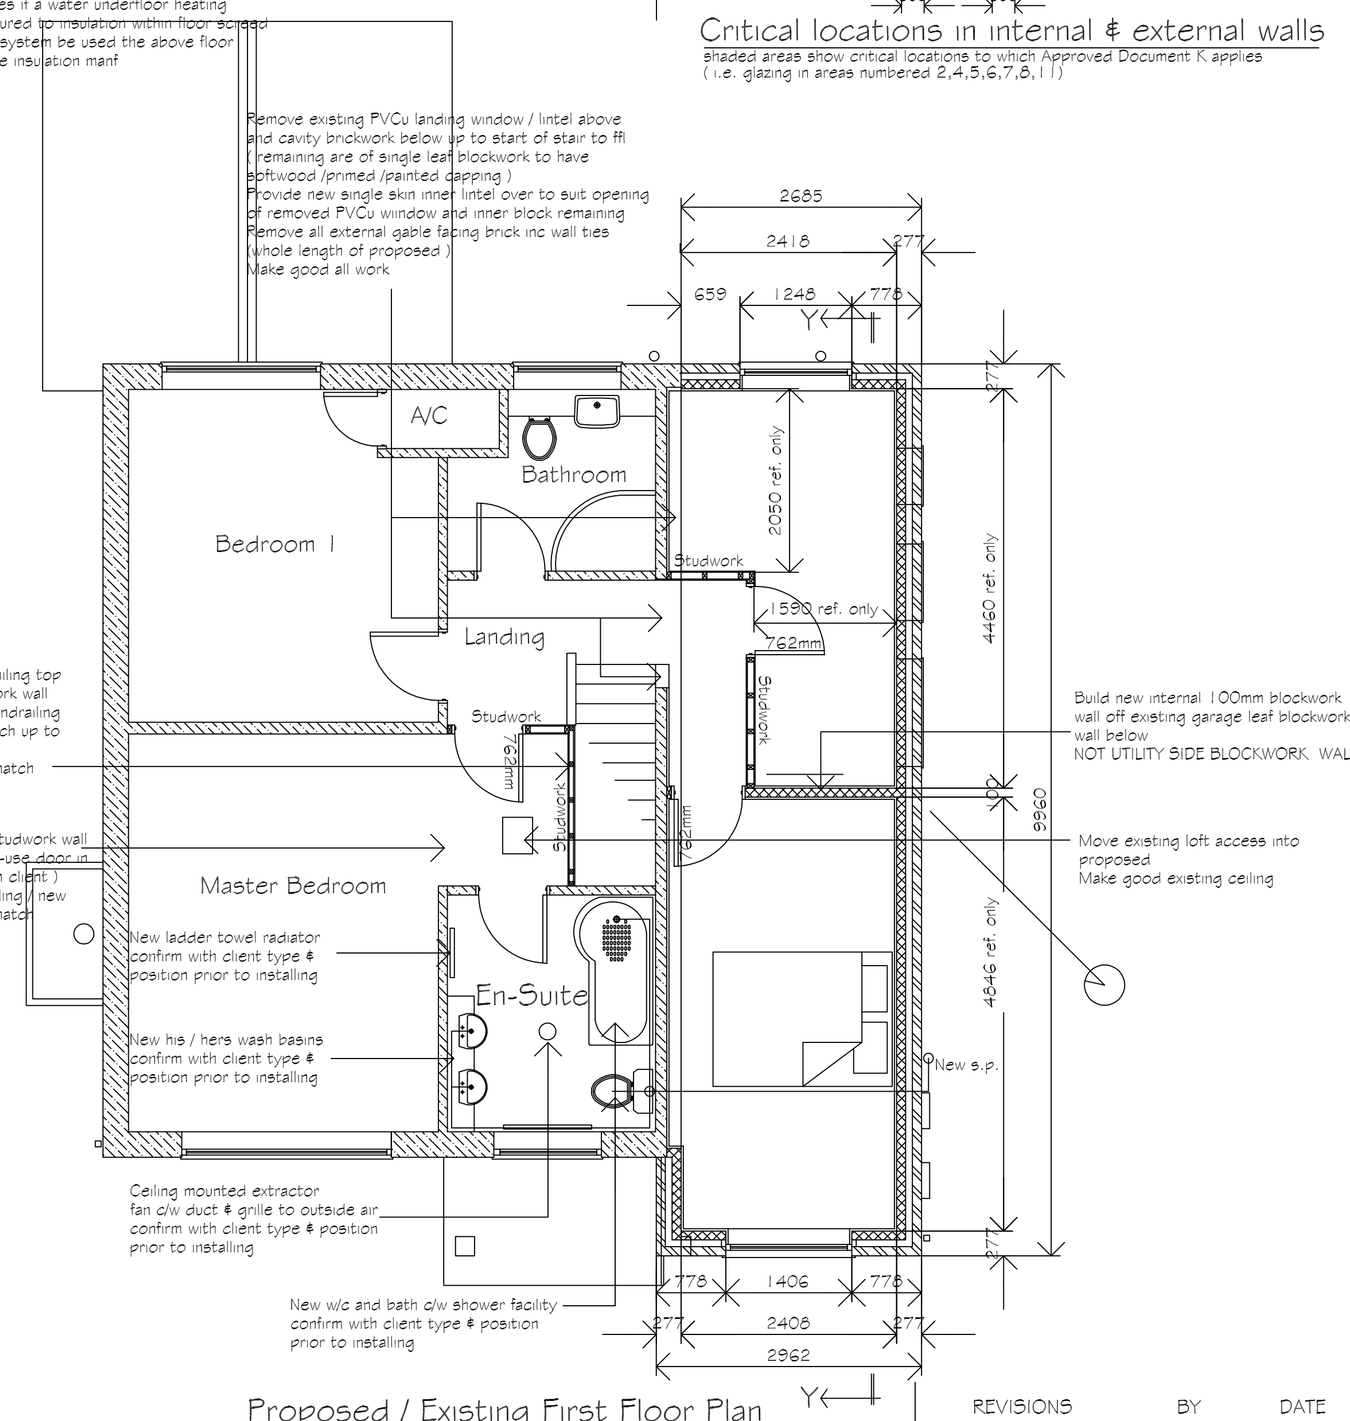


Proposed / Existing First Floor Plan

Scale 1/50

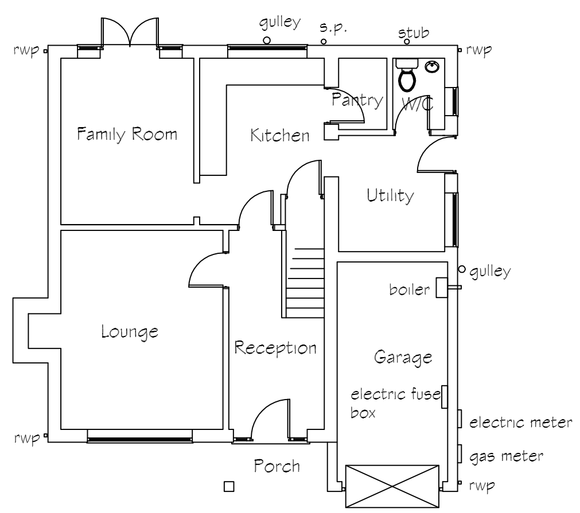

Existing Ground Floor Plan

Scale 1/100

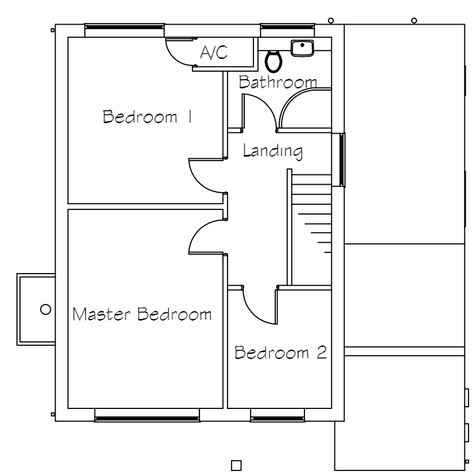

Existing First Floor Plan

Scale 1/100

REVISIONS	BY	DATE

DRAWN	MJW	DATE	26/6/19
SCALE	1/50 1/100	CHECKED	

CLIENT
Mr. & Mrs. G. Judd
20 Meridian Walk
Holbeach
Spalding
Lincs
PE12 7NR

PROJECT
Proposed single storey rear and first floor side extension to existing dwelling

DETAILS
Existing & proposed floor plans

Malcolm Watson
Architectural - Detailing Services
Residential • Commercial • Industrial • Agricultural
Planning & Building Regulations submissions
13 Wimpenny Way, Pinchbeck, Spalding, Lincs. PE11 3RY.
Tel / Fax : 01775 767650
email : mjw.13@btinternet.com
partner LABC

DRWG No. 556/2/2019

Prior to commencement of work existing foundations to be exposed externally and confirmed adequate with SHDC Building Control Inspector to support proposed first floor extension