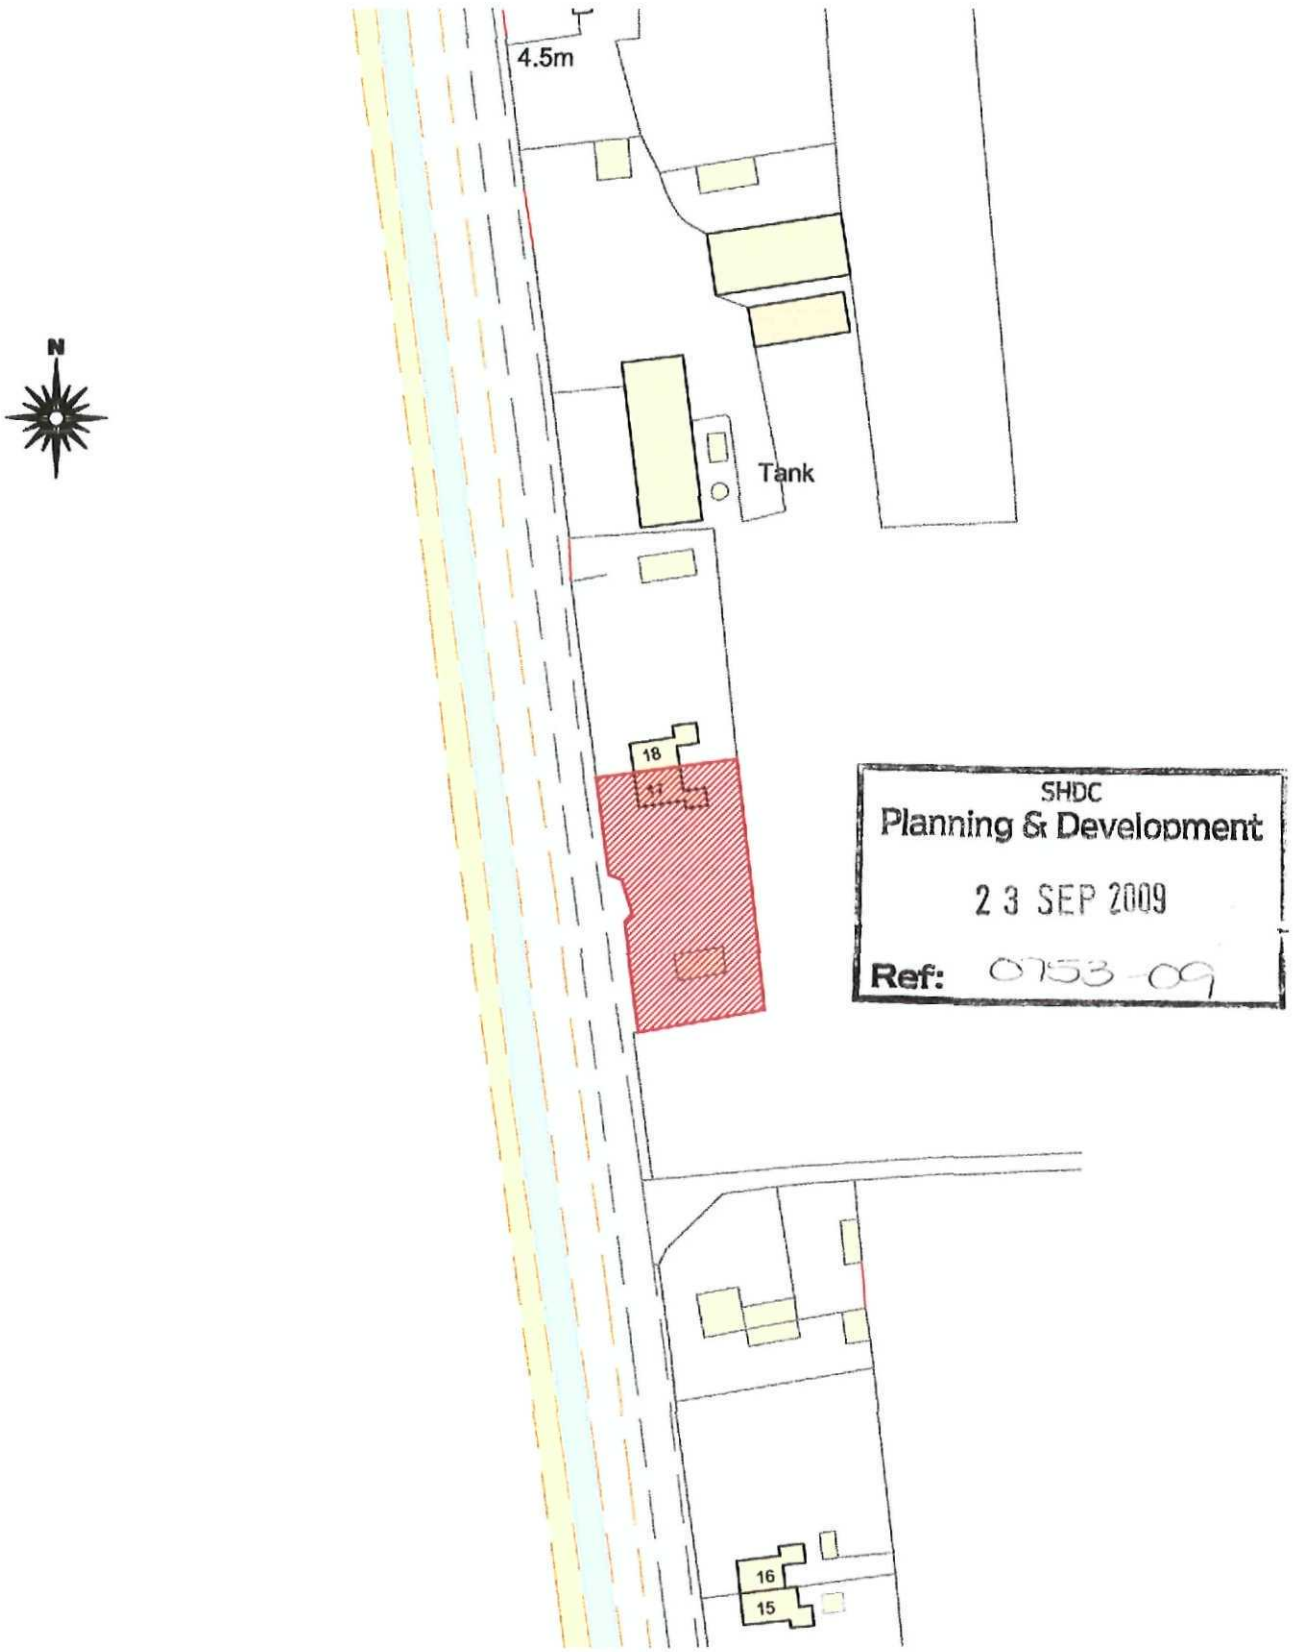


SHDC
Planning & Development
23 SEP 2009
Ref: 0753-09

Site Location Plan

Scale 1:1250


remway Design Ltd
2nd Floor - 5B Sheepmarket
Spalding
PE11 1BH
Tel: 01775 768 921
e-mail: enquiries@remwaydesign.co.uk

Site: 17 Sluice Road
Saracens Head
Holbeach
PE12 8BH

Client: Mr A Gaunt &
Ms R Cooper

Date: ***** Scale: as noted

Drawing No: 1719-01(a4p)

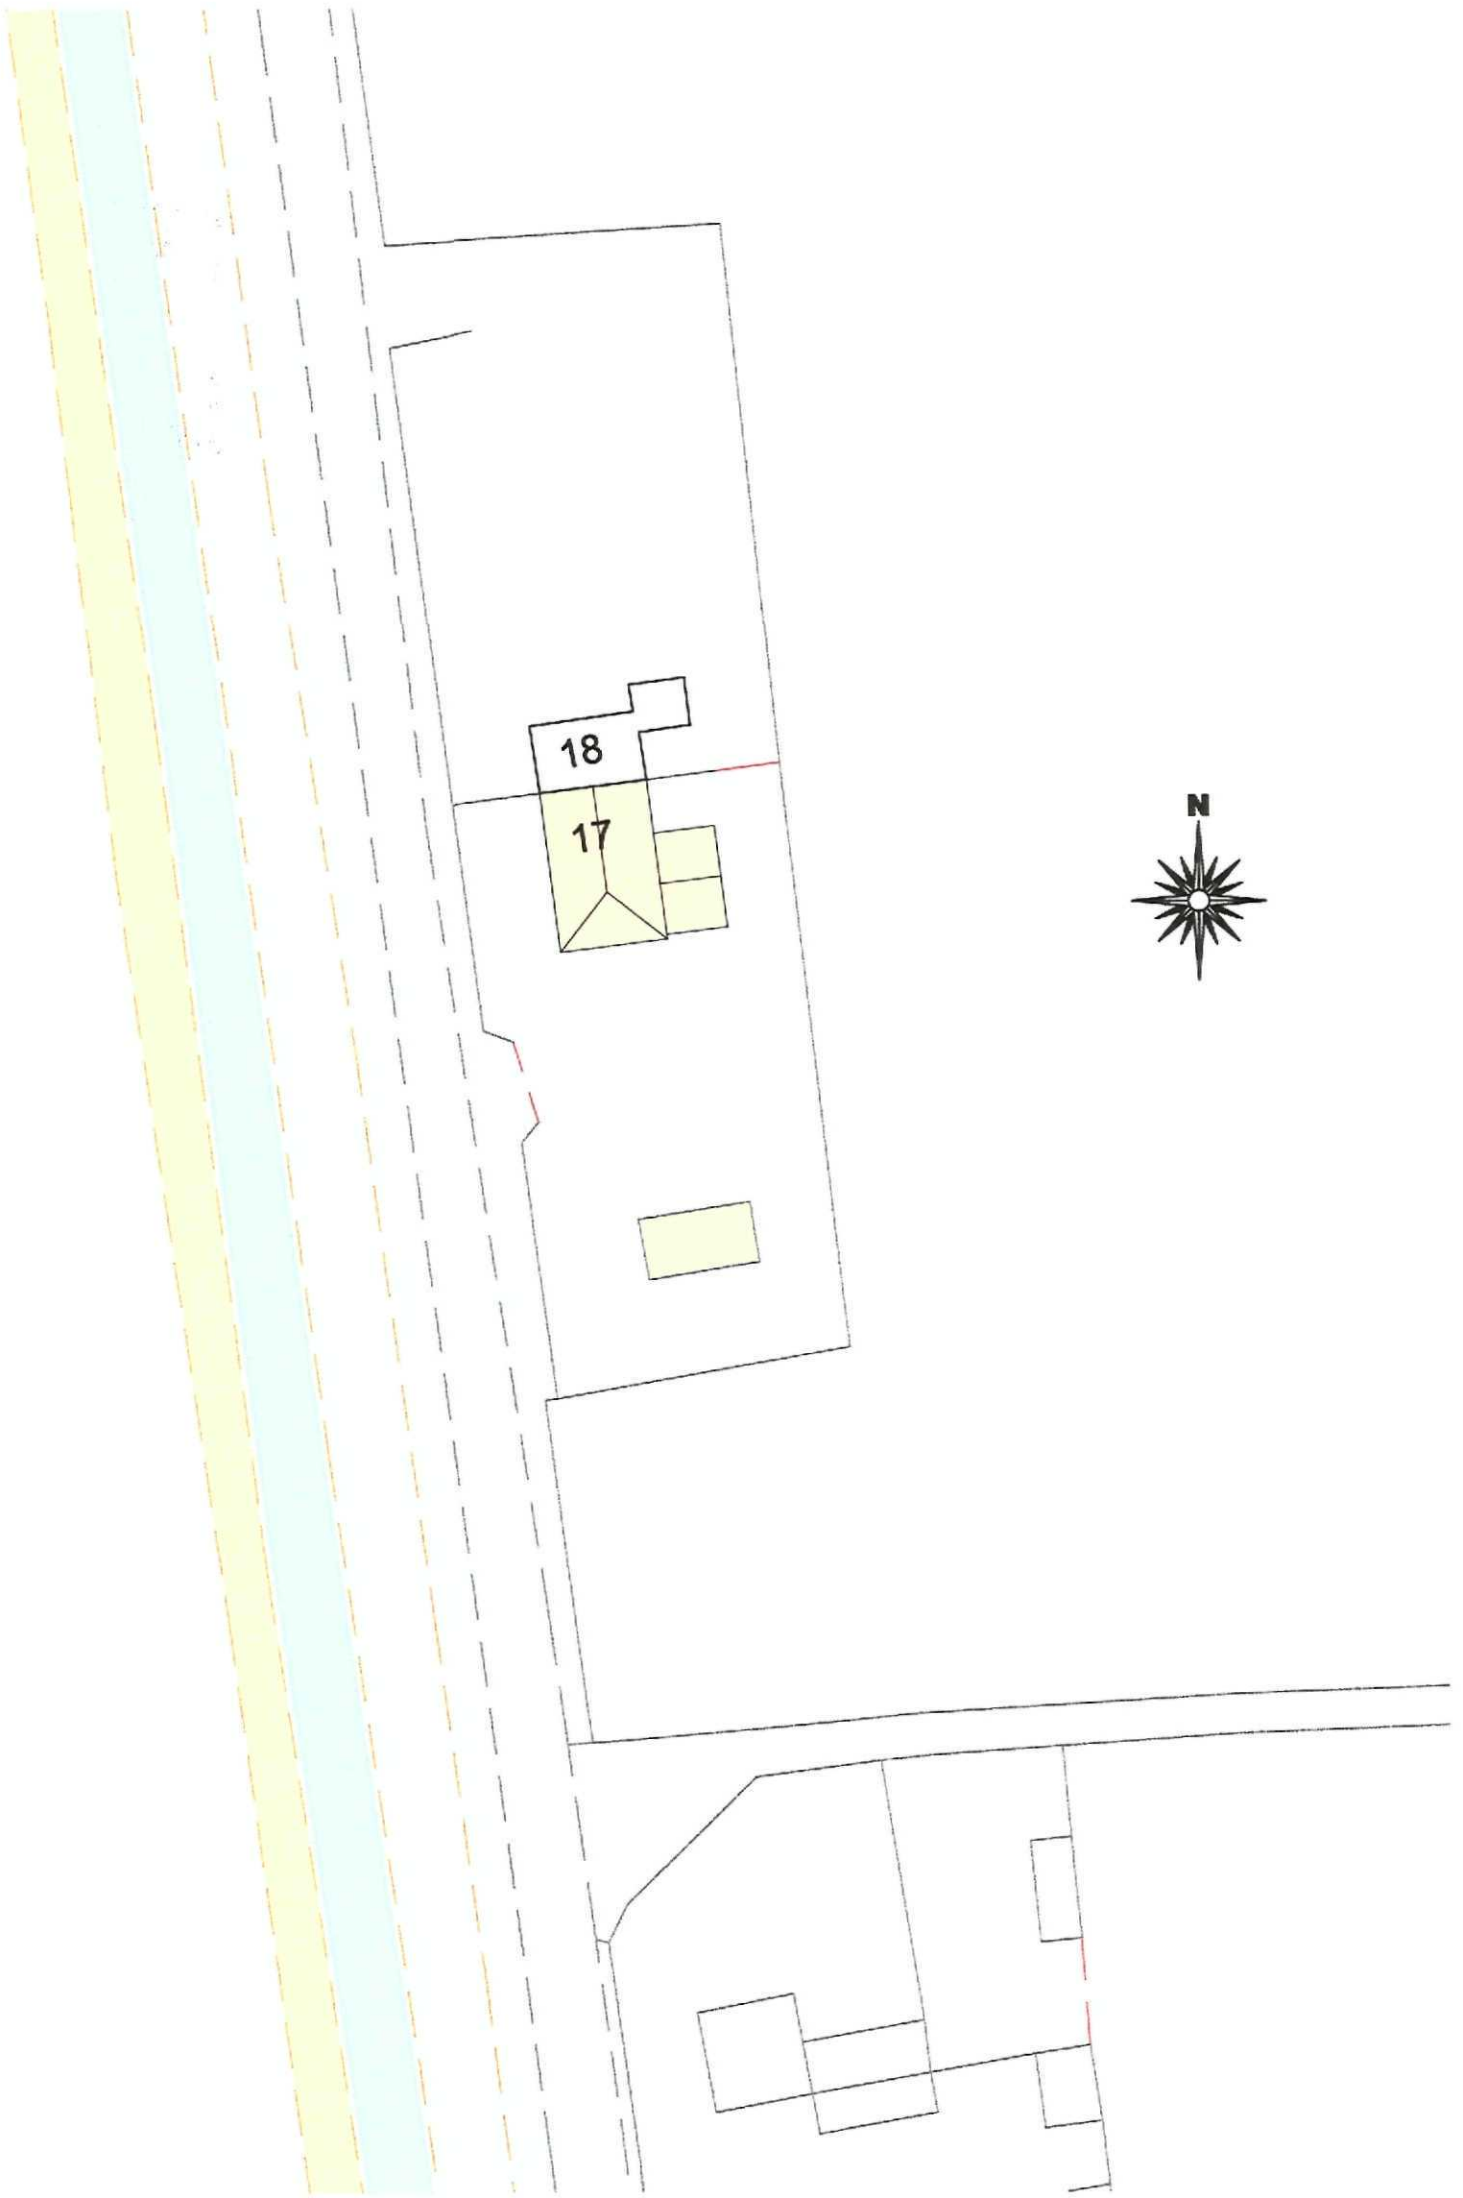

Site Block Plan

Scale 1:500

SHDC
Planning & Development
2 3 SEP 2009
Ref: 0753-09

remway Design Ltd
2nd Floor - 5B Sheepmarket
Spalding
PE11 1BH
Tel: 01775 768 921
e-mail: enquiries@remwaydesign.co.uk

Site :
17 Sluice Road
Saracens Head
Holbeach
PE12 8BH

Client :
Mr A Gaunt &
Ms R Cooper

Date : *****
Scale : as noted

Drawing No:
1719-02(a3)