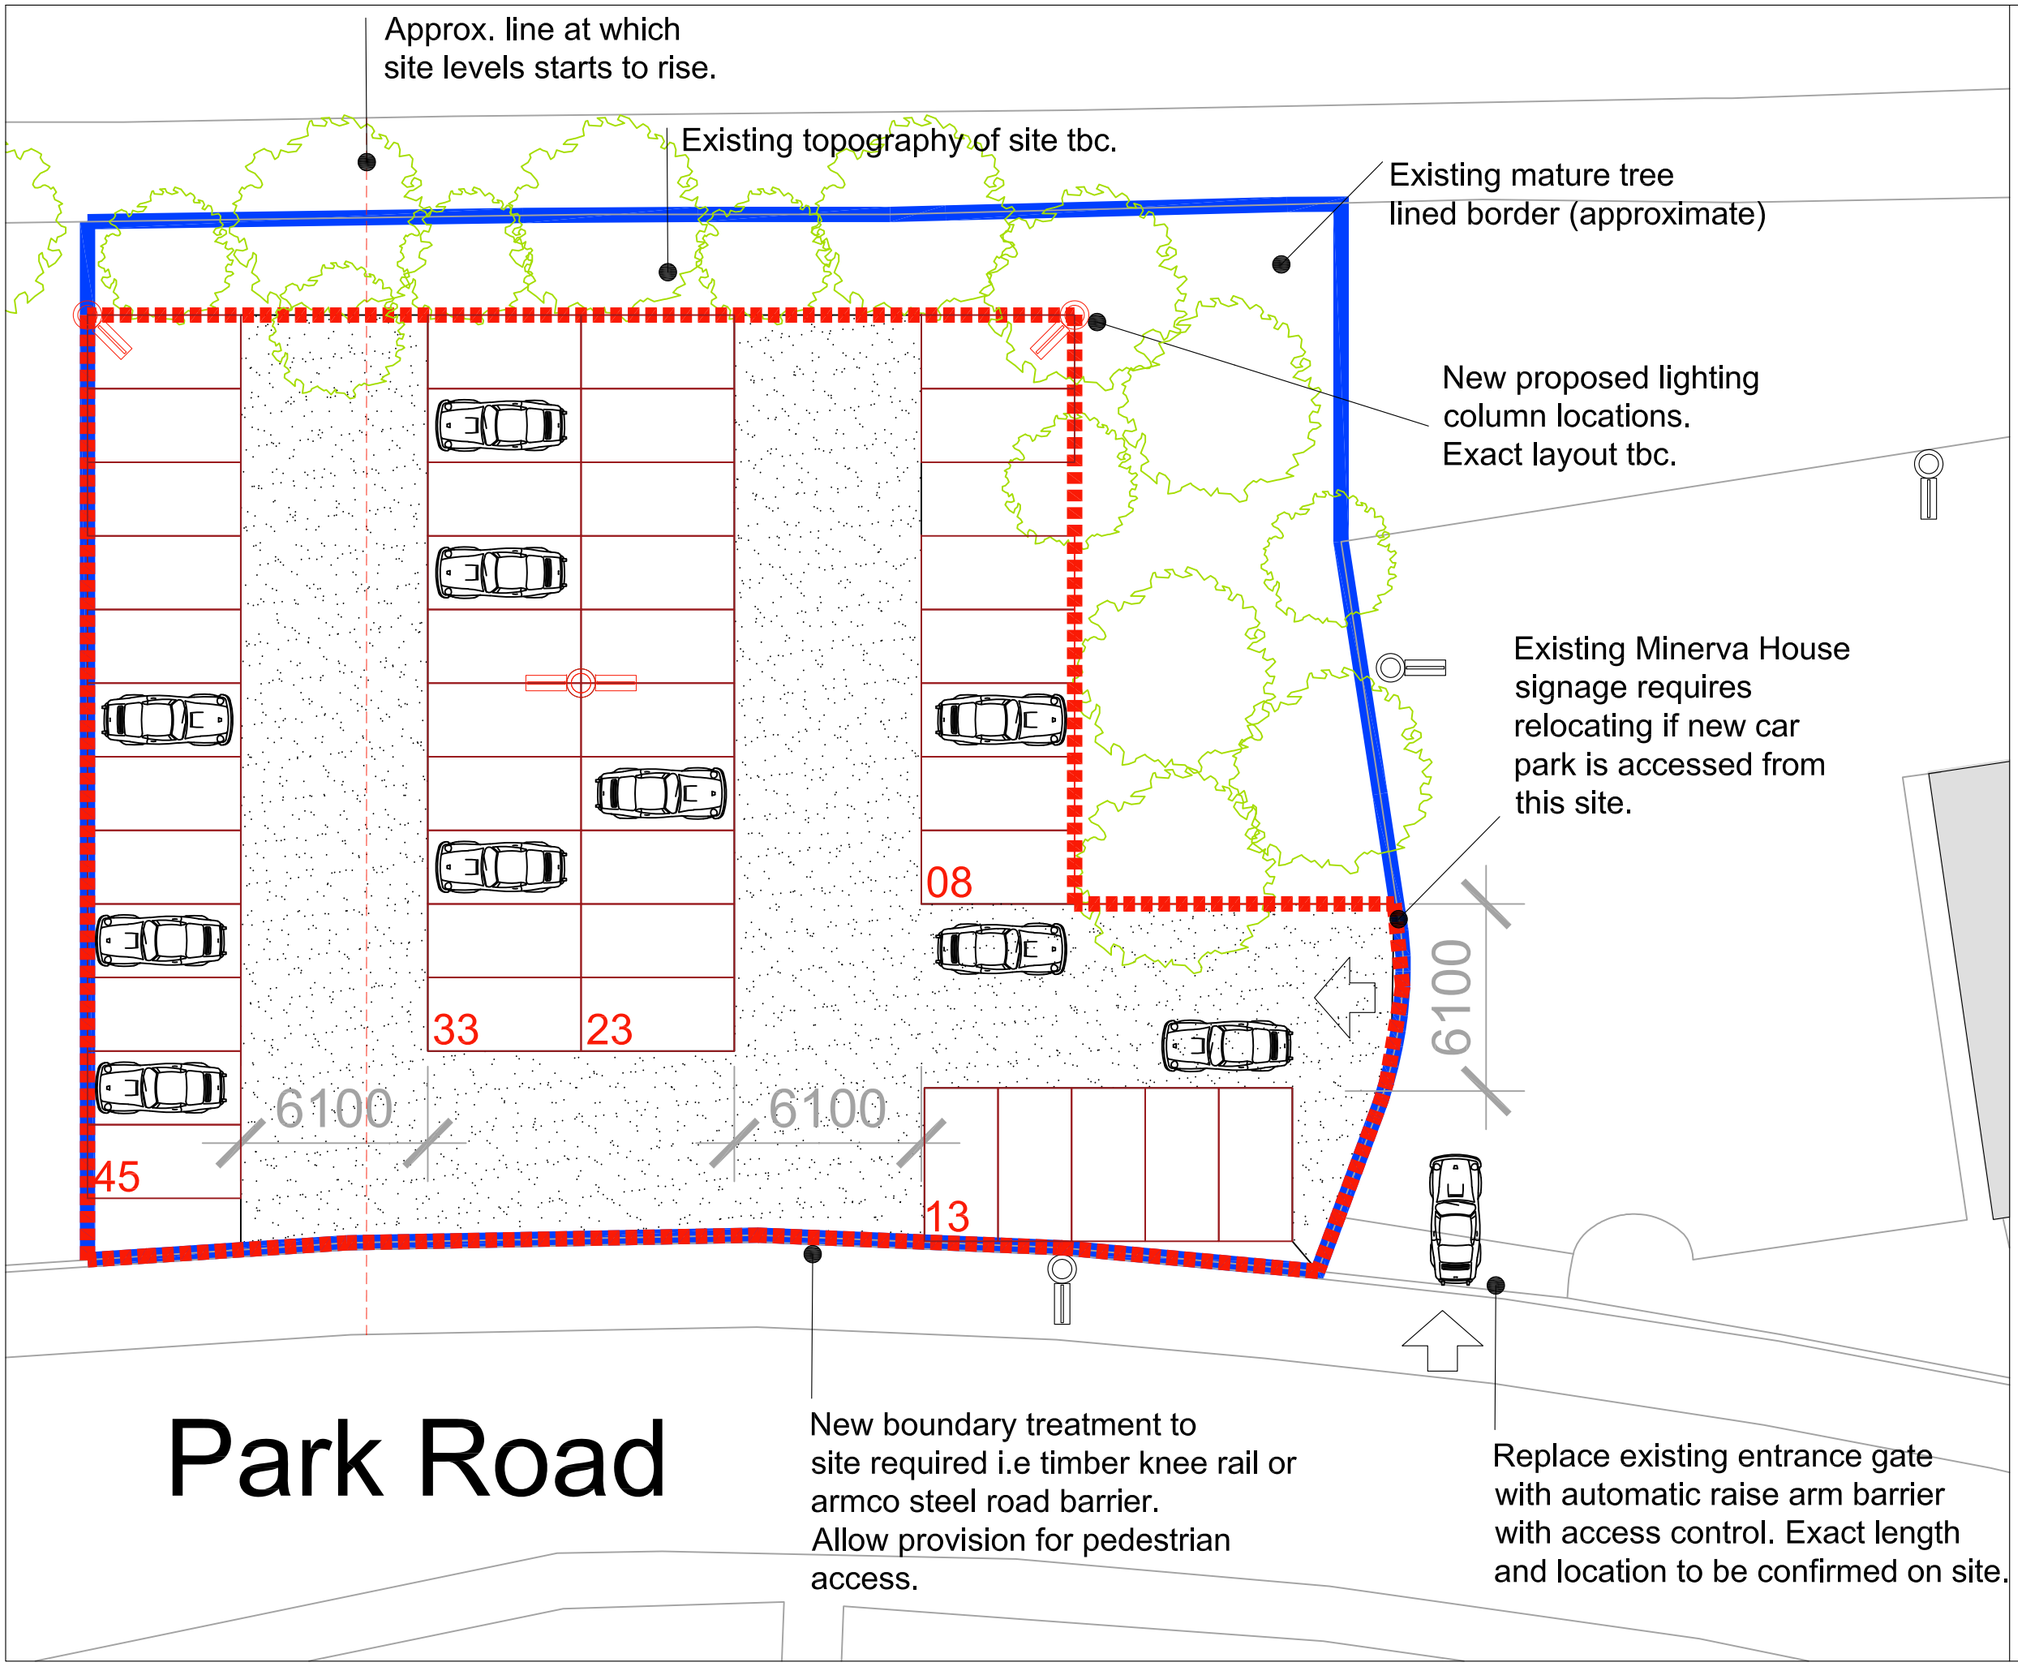


NOTES

CONTRACTOR TO CHECK ALL DIMENSIONS ON SITE

DO NOT SCALE

This is a schematic drawing and is for illustrative design intention purposes only.

This drawing should not be used for construction.

N

Key

- Site Boundary including Tree Line 1400 m² approx.
- Site Boundary excluding Tree Line 1088 m² approx.
- Existing Lighting Column
- Proposed Lighting Column
- Access Point
- Existing Tree

45no. Car Parking spaces (5000mm x 2400mm) allowed. With access roads of 6100mm wide.

Additional Lighting Columns likely required.

Type 2 hard standing to parking bay areas. Approximate area as shown 535sqm.

Tarmacadam to access routes. Approximate area as shown 652sqm.

Rev	Description	Date	Drwn
A	Site Layout Altered	12.02.19	SAC

UNIVERSITY OF LINCOLN

ESTATES
CHARLOTTE SCOTT BUILDING
BRAYFORD POOL
LINCOLN, LN6 7FL
TEL: 01522 886749 FAX:01522 886247

PRN No.	**HO-000**
PROJECT	**Holbeach Campus Archive**
PROJECT No.	**000**
DWG TITLE	**Sketch Proposed Car Park**
DWG No.	**1001**
REV	**A**
DRWN BY	**SAC**
CHECKED BY	
SCALE	A3@ **1:200**
DATE	**13.12.18**