




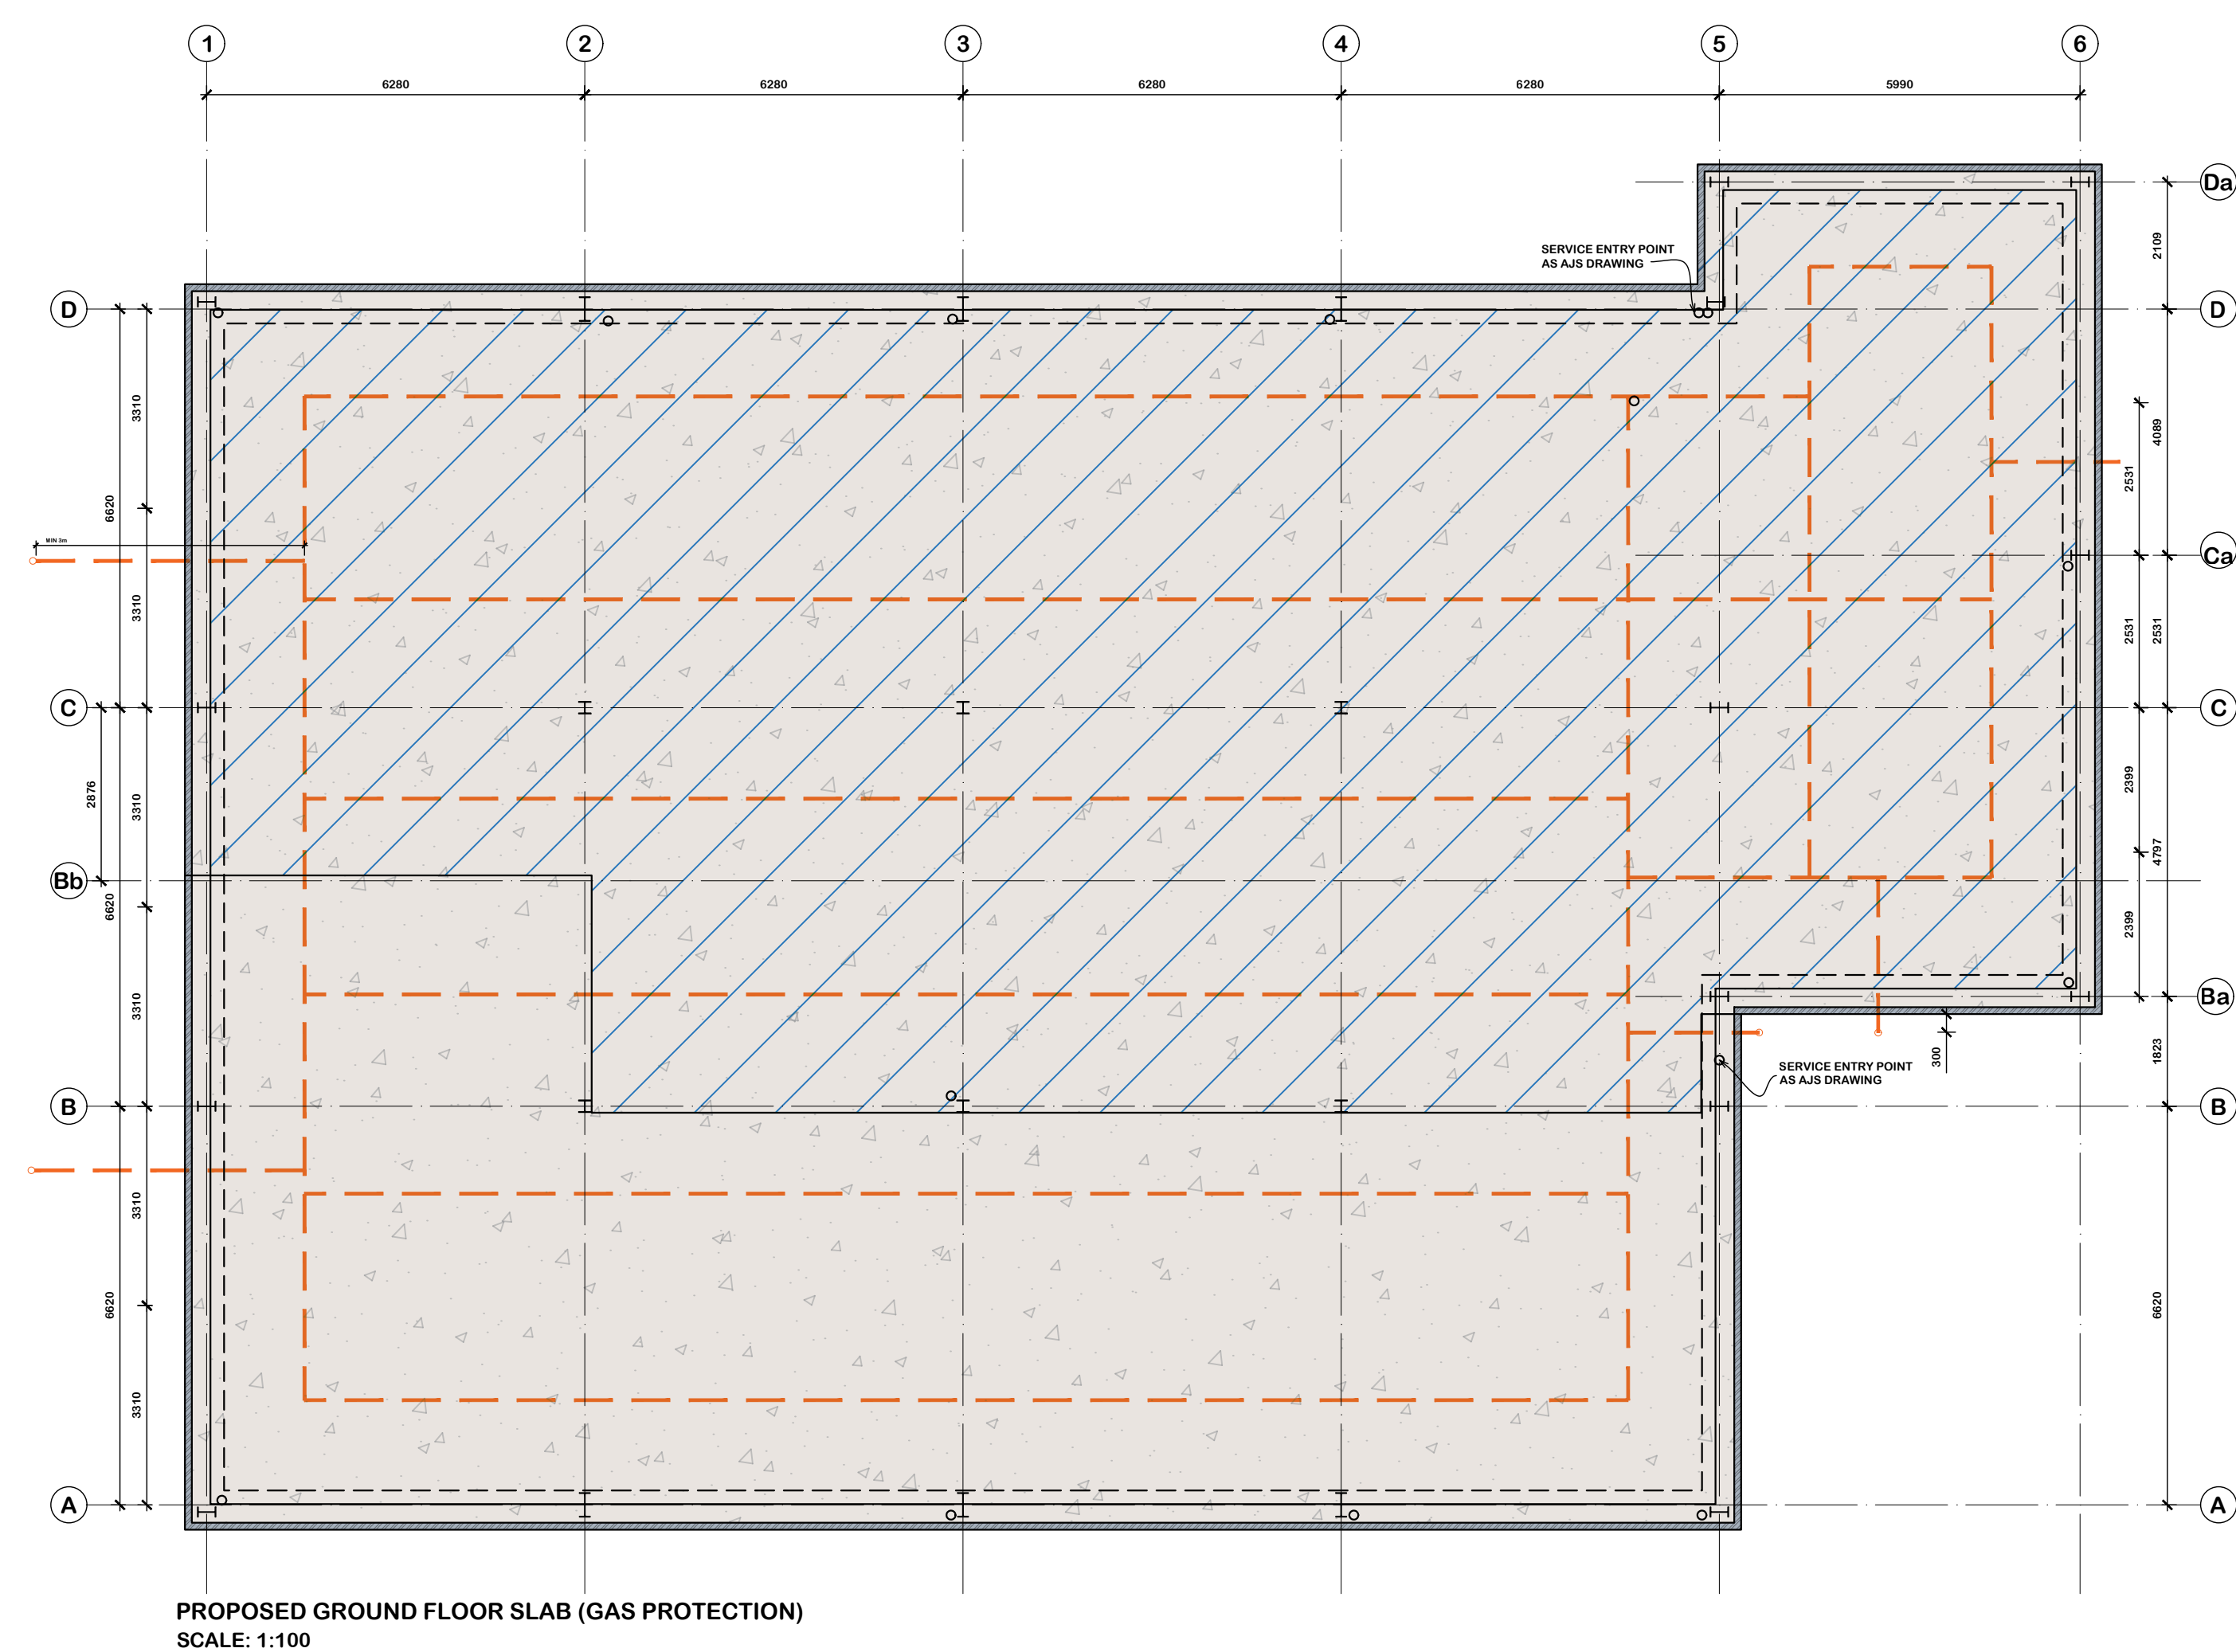

PROPOSED GROUND FLOOR SLAB (GAS PROTECTION)
SCALE: 1:100

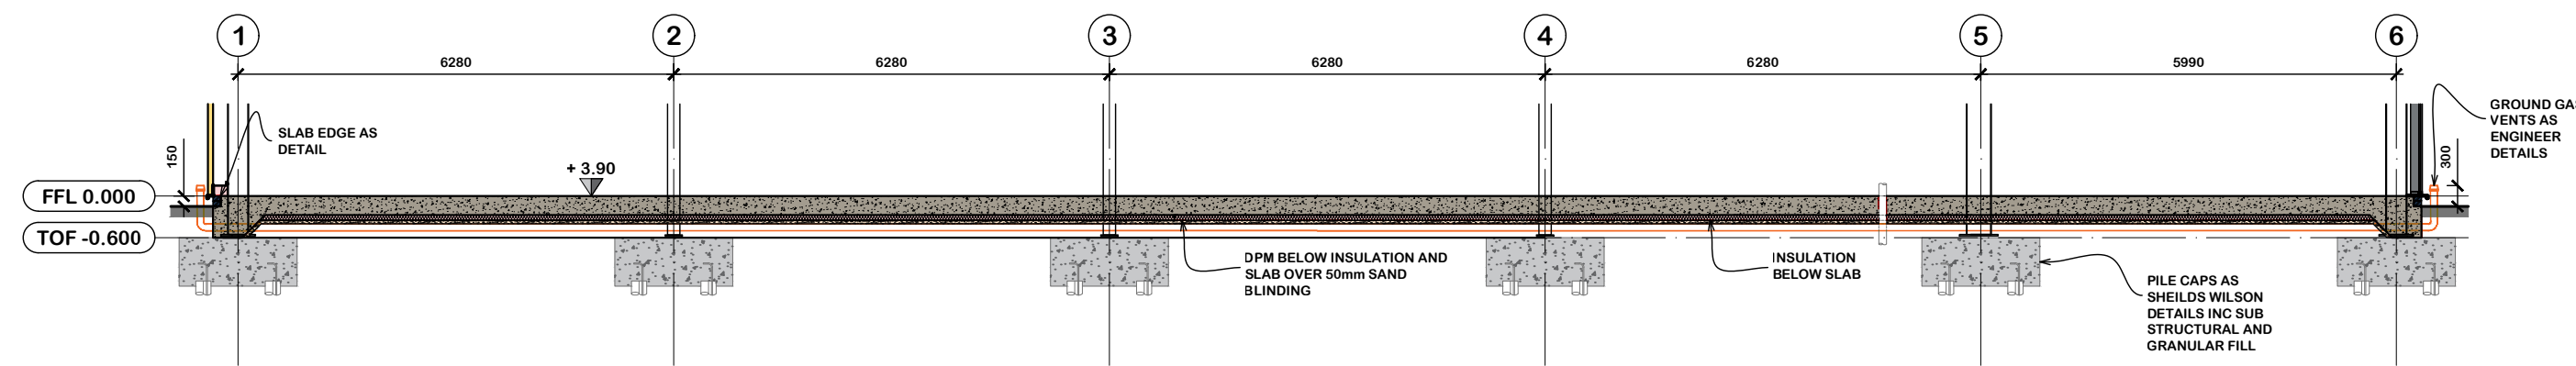

TYPICAL VENTILATION SECTION
SCALE: 1:100

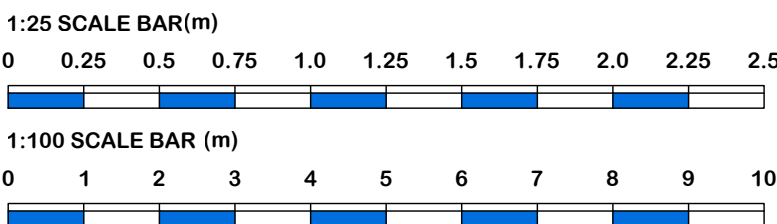


PROPOSED LEGEND

EXTENT OF GF SLAB WITH PERIMETER BRICK DETAIL
FFL: GF +3.90
TOTAL AREA APPROX 629m²


EXTENT OF INSULATION BELOW SLAB
CELOTEX GA4000
TOTAL AREA APPROX 388m²

100mm Ø PERFORATED GROUND GAS VENT PIPE
NOTE ALL POP UPS TO BE 300mm HIGH AWAY FROM BUILDING
NO POP UP LOCATION WITHIN 5m OF OPENING WINDOW.

NOTES
TO BE READ IN CONJUNCTION WITH NBS SPECIFICATION
ANY DISCREPANCIES TO BE RAISED WITH TRUNDLEY DESIGN SERVICES FOR CLARIFICATION/CONFIRMATION.

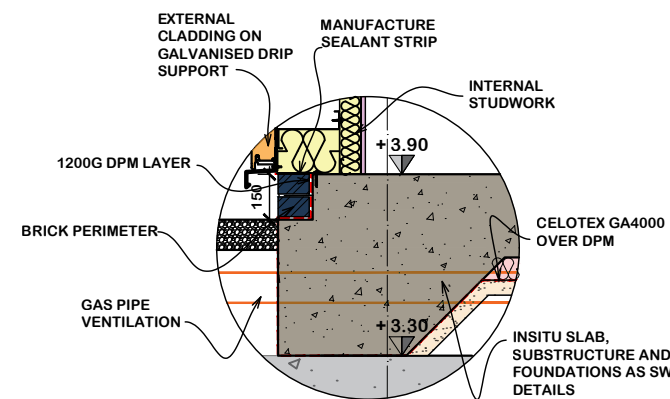

TYPICAL EDGE DETAIL
SCALE: 1:25

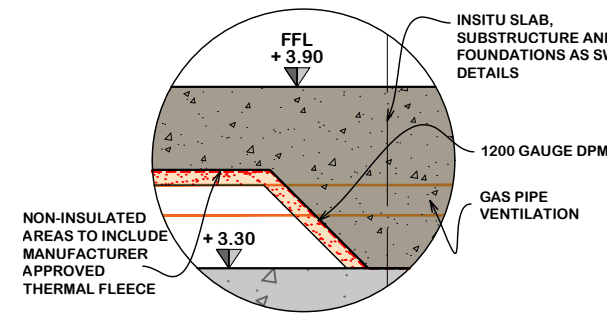

TYPICAL EDGE DETAIL - NON INSULATED
SCALE: 1:25

STEELWORK SIZES AND
CONNECTION DETAILS BY
STRUCTURAL ENGINEERS
INCLUDING FIRE WALL
SUPPORTING STEELWORK

FOUNDATION DESIGN AS
ENGINEERS DETAILS

ALL PENETRATIONS AND LAPS
INSTALLED IN ACCORDANCE WITH
MANUFACTURES DETAILS

INDUCED SAW CUT SLAB JOINTS TO
BE ON GRID LINES AS ENGINEERS
DETAILS. EXPANSION JOINTS TO BE
POSITIONED AROUND STEELWORK
COLUMNS AROUND CONCRETE

Notes:

This document is the property of David Trundle Design Services Ltd and may not be reissued, loaned or copied in part or in whole without written permission © 2022

All dimensions are in millimetres unless stated otherwise.

It is recommended that information is not scaled off this drawing.

This drawing should be read in conjunction with all other relevant information, specifications & schedules.

If this drawing is received electronically it is the recipients responsibility to print the document at the correct scale.

All dimensions to be checked on site prior to commencing work and any discrepancies to be advised immediately.

CONSTRUCTION (Design & Management) REGULATIONS 2015: David Trundle Design Services Ltd are employed as 'Designer' and will provide information to those responsible for the 'Principal Designer' and to the client.

David Trundle Design Services Ltd are responsible for the 'Architectural' design of the elements included on this drawing only.

Architectural design has been carried out with due consideration for the safety during construction, occupation and maintenance of the finished structure.

The works contain no extraordinary hazards or risks that are not present during routine construction operations that would not readily be apparent to a competent contractor.

This information should be included as part of commencement of the Health and safety file for the project.

D	29.07.2022	GAS PROTECTION MEASURES UPDATES BELOW GROUND TO PERFORATED PIPEWORK.
C	12.05.2022	2 NR ADDITIONAL POINTS SHOWN FOR SERVICES. BRICK EDGE DETAIL UPDATED TO 2 COURSES.
B	11.05.2022	SLAB EDGE DETAIL UPDATED TO MANUFACTURER COMMENTS.
A	11.05.2022	SLAB EDGE DETAIL UPDATED TO MANUFACTURER COMMENTS.
no	date	amendment description

Revisions

Drawing Status:

CONSTRUCTION

trundle
DESIGN SERVICES

www.trundle.com

Salgate Barn
Islington Road
Tilney All Saints
King's Lynn
Norfolk
PE34 4RY

Tel: 01553 617700
Fax: 01553 617874

Email: enquiries@trundle.com

Project Title:

AJS

PLOT 9, HOLBEACH
SOUTH LINCOLNSHIRE FOOD ENTERPRISE ZONE

Drawing Title:

PROPOSED OFFICE AND WORKSHOP
PROPOSED GROUND FLOOR SLAB
GAS PREVENTION PLAN & PENETRATION DETAILS

Scale:

1:100 @ A2

Date:

MAY 2022

Drawn:

HC

Drawing Number:

Revision:

21-L74-C008D

Checked by:

Nigel Gates

Date: 29-07-2022

If this drawing is unsigned in the check box then the drawing is an unauthorised issue and should not be used for any purposes