FILE COPY

SOUTH HOLLAND DISTRICT COUNCIL

Town and Country Planning Act 1990

Approval required by Condition of Planning Permission

Reference: H09/0760/92 Received:30-JUL-92 Type:CONDITION COMPLIANCE

Earlier Permission: H09/0702/91

Name: Tinsley Foods Limited
Sluice Road
Holbeach St Marks
Spalding
Lincs PE12 8HF

Agent: Team Design & Build Ltd
c/o CMC Architects
57-61 Burleigh Street
Cambridge
CB1 1DJ

Description: Details of earth berm and landscaping (in respect of Conditions 3 and 8 of H09/0702/91)
Location : Sluice Road Holbeach St Marks
Spalding Lincs

South Holland District Council hereby give notice that CONSENT HAS BEEN GRANTED for the details submitted for the purpose of conditions attached to the planning permission, subject to any conditions below:

Notes to Applicant:

Development in accordance with amended plan number TF04C, received by the Local Planning Authority on the 14 September 1992.

Director of Planning and Building Control Services
17-SEP-92 H09/0760/92

This decision refers only to that required for the purposes of the Town and Country Planning Act and not for Building Regulations or any other legislation. See enclosed notes relating to rights of appeal.

BRIAN SMITH Dip TP MRTPI Director of Planning & Building Control Services

Planning & Building Control Department, Council Offices, Priory Road, Spalding, Lincolnshire. PE11 2XE (Tel: 0775 761161)

Please complete the section below.

This form is for approval of additional details. For approval of reserved matters you should not use this form – ask for Planning Application forms.

. a condition restricts activity in some way, and you wish to remove that restriction, you should not use this form – ask for Planning Application forms.

If a condition requires activity to be carried out in a certain way, you do not normally need to apply for approval, unless the condition specifically requires it.

✓

Drawings numbered H025/1078A and TF04A.
Details of earth berm + landscaping scheme

Item Nos. 3 and 8.

52
93 5090 33 1050

OFFICE USE ONLY

0087693

Checking Officer:

	Yes	No
Application Acceptable	☐	☐
Consult Required	☐	☐
Enclosures Required		

ADMIN

Date Consult Sent

.....

Notes:

Signature ..... Date .....

Case Officer:

Notes:

	Yes	No
Condition Compliance Details Finally Accepted	☑	☐

Details Accepted if different from Box 2:

DEVELOPMENT IN ACCORDANCE WITH AMENDED PLAN NO TF04C RECEIVED ON 14/9/92.

Signature ..... Date .....

F U R T H E R I N F O R M A T I O N / C O N S U L T A T I O N S

APPLICATION REF:

DIRECTIONS

Art 7 (Outlines)

RM Checklist:

	Siting	Design	Ext App	Access	Lands
Previous					
Current					
Required					

Reg 4 Scale drawing ..... Highway S/W ..... Agric appraisal .....

DMG 24/7

[Indicate if other Regs]

Precise details for non-standard direction: Details ~~showing~~ specifying exactly which species are going where, including planting heights.

✓ DONE 24/7 AB

CONSULTATION/PUBLICITY REQUIRED

Publicity : General
Departure
Setting of LB Viz

Residents (Postal):

Residents (Delivery):

Consults : Dept of Transport
Env Health
Conservation consults : Local
Local & National
English Heritage LBC I, II*
Setting I, II*
Major Ca

Consultant : Name
Order No:

Other :

REVALIDATION AFTER DIRECTION

Information satisfactory/unsatisfactory Signed ..D.M.Gebbett.....

Further direction: Precise details

Amended description:

Reconsultations required - None
Parish Council
Ward Members
Residents
Advertise
Other

New valid date ..30/7..... Re-Registered ✓.....
Ack/Reception ✓ ..it. flat.....

Town and Country Planning Act etc

DRAFT DECISION

Reference: H09/0760/92 Received:30-JUL-92 Type:CONDITION COMPLIANCE

Name: Tinsley Foods Limited
Sluice Road
Holbeach St Marks
Spalding
Lincs PE12 8HF

Agent: Team Design & Build Ltd
c/o CMC Architects
57-61 Burleigh Street
Cambridge
CB1 1DJ

Description: Details of earth berm and landscaping (in respect of Conditions 3 and 8 of H09/0702/91)
Location : Sluice Road Holbeach St Marks
Spalding Lincs

South Holland District Council hereby give notice that permission has been granted/~~refused~~ etc on the following conditions/~~reasons~~:

Notes to Applicant:

Development in accordance with amended plan number TF04C, received by the Local Planning Authority on the 14 September 1992.

Authorised to issue:

16-SEP-92 H09/0760/92 AD..SAN 15/9..DC..MF 15/9

BRIAN SMITH Dip TP MRTPI
Director of Planning & Building Control Services
Planning & Building Control Department,
Council Offices,
Priory Road, Spalding,
Lincolnshire. PE11 2XE

Telephone: (0775) 761161
Fax: (0775) 710772

SOUTH HOLLAND DISTRICT COUNCIL

Application no: H09/0760/92 Type: CONDITION COMPLIANCE

Applicant: Tinsley Foods Limited
Tel:

Agent: Team Design & Build Ltd
0223 312238

Description: Details of earth berm and landscaping (in respect of Conditions 3 and 8 of H09/0702/91)
Location: Sluice Road
Holbeach St Marks
Spalding
Lincs

Valid date: 30-JUL-92
Target dates:
To case officer 04-AUG-92
Inspected by 09-AUG-92
Extra contacts 14-AUG-92
Report if not clear by 03-SEP-92

Terminal date: 24-SEP-92
Target Committee: 26-AUG-92
Report deadline: 12-AUG-92

Case Officer:
D M GEDNEY

DEVELOPMENT/CONSTRAINTS

Size:
Category: Misc works
Listed building:
Conservation Area:

CONSULTATIONS CARRIED OUT

	Sent	Expiry
L C C - No objections pc 22/7/92		

BRIAN SMITH Dip TP MRTPI
Director of Planning & Building Control Services
Planning & Building Control Department,
Council Offices,
Priory Road, Spalding,
Lincolnshire. PE11 2XE

Telephone: (0775) 761161
Fax: (0775) 710772

SOUTH HOLLAND DISTRICT COUNCIL

Application no: H09/0760/92 Type: CONDITION COMPLIANCE

Applicant: Tinsley Foods Limited
Tel:

Agent: Team Design & Build Ltd
0223 312238

Description: Details of earth berm and landscaping (in respect of Conditions 3 and 8 of H09/0702/91)
Location: Sluice Road
Holbeach St Marks
Spalding
Lincs

Valid date: 14-JUL-92
Target dates:
To case officer 19-JUL-92
Inspected by 24-JUL-92
Extra contacts 29-JUL-92
Report if not clear by 18-AUG-92

Terminal date: 08-SEP-92
Target Committee: 26-AUG-92
Report deadline: 12-AUG-92

Case Officer: ✓
D M GEDNEY

DEVELOPMENT/CONSTRAINTS

Size:
Category: Misc works
Listed building:
Conservation Area:

CONSULTATIONS CARRIED OUT

	Sent	Expiry
L.C.C – No objections jr 22/7/92		

SOUTH HOLLAND DISTRICT COUNCIL

M E M O R A N D U M

FROM: DIRECTOR OF ENVIRONMENTAL SERVICES DATE: 30.7.92

OUR REF: JC/SS/PC

TO: DIRECTOR OF PLANNING & BUILDING CONTROL YOUR REF:

Planning Application H07/0760/92
Condition compliance - screening

I write with reference to the above and would confirm that having regards to the information provided the proposals appear to be adequate.

Director of Environmental Services

S.H.D.C. PLANNING DEPT.
RECEIVED
30 JUL 1992
DC

DPC
OPO

7/9/92
Advised Mr Gillespie (CMC Architects) that more trees needed to be planted in the clumps on the proposed lease. Amended plan to be followed

BRIAN SMITH Dip TP MRTPI
Director of Planning & Building Control Services
Planning & Building Control Department,
Council Offices,
Priory Road, Spalding,
Lincolnshire. PE11 2XE

Telephone: (0775) 761161
Fax: (0775) 710772

FILE COPY

SOUTH HOLLAND DISTRICT COUNCIL

Application no: H09/0760/92

Applicant: Tinsley Foods Limited
Sluice Road
Holbeach St Marks
Spalding
Lincs PE12 8HF

Agent: Team Design & Build Ltd
c/o CMC Architects
57-61 Burleigh Street
Cambridge
CB1 1DJ

Description: Details of earth berm and landscaping (in respect of Conditions 3 and 8 of H09/0702/91)

Location: Sluice Road
Holbeach St Marks
Spalding
Lincs

SOUTH HOLLAND D.C.
PLAN DEPT
30 JUL 1992
REF.....

Type: CONDITION COMPLIANCE

Date received: 14-JUL-92

24-JUL-92

Dear Sir/Madam

TOWN AND COUNTRY PLANNING ACT 1990
REQUIREMENT FOR ADDITIONAL INFORMATION ETC

Your submission for the above has been received, but I regret that it cannot be dealt with as it stands.

The Council is of the opinion that the information contained in the application is insufficient to enable the Authority to determine it, and under the provisions of Regulation 4 of the Town and Country Planning (Applications) Regulations 1988, you are therefore requested to supply the following:
Details specifying exactly which species are going where, including planting heights.

If you have been sent a Notice of Receipt, the time limit for determining the application should be ignored as this will have to be recalculated from the date when I receive the above. If you wish to contact the department at any time, the officer dealing with the application at present is D M GEDNEY .

Yours faithfully

D M Gedney

Principal Planning Officer

CMC
ARCHITECTS

Gibson House, 57-61 Burleigh Street, Cambridge CB1 1DJ
Telephone 0223-312238 Facsimile 0223-63155

Director Planning and
Building Control Services
Planning & Building Control Department
Council Offices
Priory Road
Spalding
Lincolnshire
PE11 2XE

SOUTH ... D.C.
PLAN DEPT
30 JUL 1992
REF. 760/92

Your Ref: H09/0760/92

Our Ref: 290701/01/H025/7.1/IKB/LC

29th July 1992

Dear Sir

HOLBEACH ST MARKS, TINSLEY FOODS LTD.

I refer to your letter of 24th July 1992 and herewith enclose four copies of drawing numbered TF04B showing the additional information as requested.

I look forward to receiving confirmation of Discharge of Conditions 3 and 8 in due course.

Yours faithfully

Ivan K. Baggaley
For CMC Architects

Enc.

CC: Mr P. Wilcocks - Team D & B Site + Enc.
Mr S. Barratt - PTA + Enc.

Directors: Ivan K Baggaley BScArch, Graeme A Lockhart ACI Arb DipArch (Cant) RIBA, George D Wright DipArch (Oxford) RIBA, Terence F Jordan DipArch RIBA (Non Executive)
Associates: Nigel P Dalton DipArch (Cant) RIBA, Richard B Wright DipArch (Leeds) RIBA
Company Secretary: Ivan K Baggaley
Covell Matthews Cambridge Architects Limited. Registered Office St Mary's House, 47 High Street, Trumpington, Cambridge CB2 2HZ. Registered in England no. 2110720

SOUTH HOLLAND D.C.
PLANNING
14 JUL 1992
REF. H09/0702/92...

CMC
ARCHITECTS

Mr Gillespie

Gibson House, 57-61 Burleigh Street, Cambridge CB1 1DJ
Telephone 0223-312238 Facsimile 0223-63155

Planning Department
South Holland District Council
Council Offices
Priory Road
Spalding
Lincs
PE11 2XE

Your Ref: H09/0702/91

Our Ref: 130701/04/H025/7.1/IKB/LC

13th July 1992

Dear Sir

HOLBEACH ST MARKS, TINSLEY FOOD LTD.

I refer to the above planning consent and herewith enclose four copies of drawings together with 'condition compliance application' form in respect of conditions 3 and 8.

I look forward to receiving your agreement of the proposals in due course.

Yours faithfully

Ivan K. Baggaley
For CMC Architects

CC: Mr P. Wilcox - T D & B - Site.

Directors: Ivan K Baggaley BScArch, Graeme A Lockhart ACI Arb DipArch (Cant) RIBA, George D Wright DipArch (Oxford) RIBA, Terence F Jordan DipArch RIBA (Non Executive)
Associates: Nigel P Dalton DipArch (Cant) RIBA, Richard B Wright DipArch (Leeds) RIBA
Company Secretary: Ivan K Baggaley
Covell Matthews Cambridge Architects Limited. Registered Office St Mary's House, 47 High Street, Trumpington, Cambridge CB2 2HZ. Registered in England no. 2110720

5/1/92

760/92 landscaping
Consent 17/9/92

Tinsley Foods Ltd.
Sluice Road,
Holbeach St Marks,
Holbeach,
Lincs.

Miss M Caughey

MC/JJ B9/702/91

16th December 1991

Dear Sir,

H9/702/91 - NEW SALAD FACTORY
SLUICE ROAD, HOLBEACH ST MARKS.

With reference to the above it has been brought to my attention from my Building Control Section that development has commenced.

I am writing to inform you that there appears to be outstanding conditions on the planning permission issued on 20th November 1991.

Condition No 8 states;

"Before any development is commenced, a scheme of landscaping and tree planting for the site, including details of positions, heights on planting, and a species of trees and shrubs, shall be submitted to and approved by the Local Planning Authority.

Reason: In the interests of visual amenity".

I therefore look forward to hearing from you within the next 28 days, but I must advise you that Section 172 of the Town and Country Planning Act 1990, empowers the Council to take up proceedings against any breach of planning control.

I therefore enclose the necessary condition compliance forms for you to complete and return to my office for consideration with the relevant plans.

Yours faithfully

N Midlen
Principal Planning Officer (DC)

Enc.

Team Design and Build,
c/o CMC Architects,
Gibson House,
57-61 Burleigh Street,
Cambridge.
CB1 1DJ.

Miss M Caughey

MC/JJ H9/702/91

16th December 1991

Dear Sir,

H9/702/91 - NEW SALAD FACTORY
SLUICE ROAD, HOLBEACH ST MARKS.

With reference to the above it has been brought to my attention from my Building Control Section that development has commenced.

I am writing to inform you that there appears to be outstanding conditions on the planning permission issued on 20th November 1991.

Condition No 8 states;

"Before any development is commenced, a scheme of landscaping and tree planting for the site, including details of positions, heights on planting, and a species of trees and shrubs, shall be submitted to and approved by the Local Planning Authority.

Reason: In the interests of visual amenity".

I therefore look forward to hearing from you within the next 28 days, but I must advise you that Section 172 of the Town and Country Planning Act 1990, empowers the Council to take up proceedings against any breach of planning control.

I therefore enclose the necessary condition compliance forms for you to complete and return to my office for consideration with the relevant plans.

Yours faithfully

M Caughey


N Mullen
Principal Planning Officer (DC)

Enc.

COVELL MATTHEWS CAMBRIDGE
ARCHITECTS

Gibson House, 57-61 Burleigh Street, Cambridge CB1 1DJ
Telephone 0223-312238 Facsimile 0223-63155

South Holland District Council
Council Offices
Priory Road
Spalding
Lincs
PE11 2XE

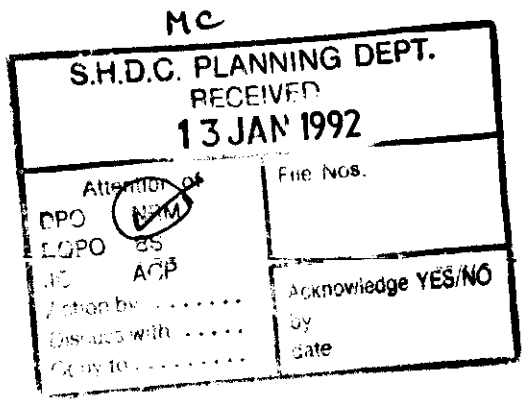

For the attention of: Ms Caughey

Our Ref: 070101/10/H025/7.1/IKB/LC

7th January 1992

Dear Sir

NEW SALAD FACTORY, HOLBEACH ST MARKS

I refer to your letter dated 18th December 1991 and confirm the following:

As before, advised the soft landscape matters are being progressed relating to the above consent.

The reason for the delay in submitting this is that an external noise survey has been instructed, with the survey being carried out mid January 1992. It is important to have this information to hand prior to finalizing the landscape design. Following the site survey, of which the results are expected to be to hand by the end of January 1992, this will enable the landscape and bund design to be completed for submission accordingly.

The above outlined programme will of course take us past the date of the 28 days contained in your letter and request therefore, that you bear with us in this respect so that matters can be dealt with correctly with all relevant information to hand.

You can be assured that matters are being progressed as quickly as possible to come to a mutually acceptable solution.

Yours faithfully

Ivan K. Baggaley
For CMC Architects

CC: Mr A. Hough - Team
Mr P. Wilcocks - Site
Mr S. Barratt - P.T.A.
Mr D. Brown - David Brown Landscape Design

Directors: Ivan K Baggaley BScArch, Graeme A Lockhart ACI Arb DipArch (Cant) RIBA, George D Wright DiplArch (Oxford) RIBA, Terence F Jordan DipArch RIBA, (Non-Executive)
Associates: Nigel P Dalton DipArch (Cant) RIBA, Richard B Wright DipArch (Leeds) RIBA
Company Secretary: Ivan K Baggaley
Covell Matthews Cambridge Architects Limited. Registered Office St. Mary's House, 47 High Street, Trumpington, Cambridge CB2 2HZ. Registered in England no. 2110720

John A Roberts Dip Arch FRIBA FCSD
Ray Crownshaw Dip Arch ARIBA AMBIM
Ron Oldham MBIAT

Associates
G R Bonser Dip Arch RIBA
D R Broughton Dip Arch ARIBA
I J Butler BA(Hons) Dip Arch RIBA
A T Dawkins MCSD MBIAT
C P Duller
A J Hunt MBIAT AMIAS
W D North CEng FICE FInstHE
Pennie Smith
R A Walshaw MCSD

Consultants
Kenneth Giddens FRIBA
Robert L Stirling MRTPI ARICS MICE

JOHN ROBERTS ARCHITECTS LIMITED

ARCHITECTS DESIGN AND PLANNING CONSULTANTS

1 James Street Lincoln LN2 1QD
Telephone 0522 533441
Fax No 0522 512888

RO/JAT/4576T

8 January 1992
MC

S.H.D.C. PLANNING DEPT.
RECEIVED
10 JAN 1992

Attention of	File Nos.
DPO NPM	
DOPO BS	
JC ACP	
Action by	Acknowledge YES/NO
Discuss with	by
Copy to	date

Principal Planning Officer,
South Holland District Council,
Council Offices,
Priory Road,
Spalding,
Lincolnshire. PE11 2XE

Dear Sir,

Application No. H9/702/91
Salad Factory - Holbeach St. Marks

We note your letter of 16 December 1991 to Tinsley Foods Limited regarding Condition No. 8.

We regret that it has not yet been possible for a landscaping scheme to be prepared and submitted. This is held pending the carrying out of the specialist noise survey by Hinton & Higgs (Consultants) Limited which your authority proposed should be undertaken and although this was scheduled for and partially undertaken on 25 November 1991, adverse weather conditions, contrary to forecast, prevented any meaningful readings being obtained.

A further survey is scheduled for later this month and following this and an analysis of the results and report thereon, the whole matter of berm construction and any associated landscaping can be considered and proposals be prepared for submission to your authority.

Your co-operation and forbearance on this matter would be appreciated.

Yours faithfully,

John Roberts Architects Limited.

c.c. Tinsley Foods Limited - A. Hills Esq.
Team Design & Build Limited - A. Hough Esq.

BRIAN SMITH Dip TP MRTPI
Director of Planning & Building Control Services
Planning & Building Control Department,
Council Offices,
Priory Road, Spalding,
Lincolnshire. PE11 2XE

Telephone: (0775) 761161
Fax: (0775) 710772

SOUTH HOLLAND DISTRICT COUNCIL

REGISTER COPY TO EARLIER PERMISSION

Previous permission: H09/0702/91

Town and Country Planning Act 1990

Approval required by Condition of Planning Permission

Reference: H09/0760/92 Received:30-JUL-92 Type:CONDITION COMPLIANCE

Name: Tinsley Foods Limited
Sluice Road
Holbeach St Marks
Spalding
Lincs PE12 8HF

Agent: Team Design & Build Ltd
c/o CMC Architects
57-61 Burleigh Street
Cambridge
CB1 1DJ

Description: Details of earth berm and landscaping (in respect of Conditions 3 and 8 of H09/0702/91)

Location : Sluice Road Holbeach St Marks
Spalding Lincs

South Holland District Council hereby give notice that CONSENT HAS BEEN GRANTED for the details submitted for the purpose of conditions attached to the planning permission, subject to any conditions below:

Notes to Applicant:

Development in accordance with amended plan number TF04C, received by the Local Planning Authority on the 14 September 1992.

sgd B SMITH
Director of Planning and Building Control Services

17-SEP-92 H09/0760/92

CMC
ARCHITECTS

Gibson House, 57-61 Burleigh Street, Cambridge CB1 1DJ
Telephone 0223-312238 Facsimile 0223-63155

Director of Planning and
Building Control Services
Planning & Building Control Dept.
Council Offices
Priory Road
Spalding
Lincolnshire
PE11 2XE

AMENDED PLAN
Ref.

Your Ref: H09/0760/92

Our Ref: 110901/02/H025/7.1/MG/LC

11th September 1992

Dear Sir

NEW SALAD FACTORY, HOLBEACH ST MARKS

With reference to our recent telephone conversation regarding the landscape proposals to the above deveopment, we enclose herewith 4 no. copies of drawing numbered TF04C.

The density of tree planting has been increased as requested by you, and we look forward to receiving approval of the scheme in due course.

Yours faithfully

Martin Gillespie
For CMC Architects

REF ACK HL

Encs.

CC: Mr P. Wilcocks - Team D & B - Site + Encs x 6
Team D & B - Enfield + Enc.
Mr S. Barratt - PTA + Enc.

Directors: Ivan K Baggaley BSc(Arch, Graeme A Lockhart ACI Arb DipArch (Cant) RIBA, George D Wright DipArch (Oxford) RIBA Terence F Jordan DipArch RIBA (Non-Executive)
Associates: Nigel P Dalton DipArch (Cant) RIBA, Richard B Wright DipArch (Leeds) RIBA
Company Secretary: Ivan K Baggaley
Covell Matthews Cambridge Architects Limited. Registered Office St. Mary's House, 47 High Street, Trumpington, Cambridge CB2 2HZ. Registered in England no. 2110720

PLANNING AMENDMENT

For office use only

Application No. H09/760/92

Date registered

Case Officer 14 SEP 1992 TDG

1. Please complete in block letters

NAME AND ADDRESS OF APPLICANT

TINSLEY FOODS

Tel. No.

NAME AND ADDRESS OF AGENT
(if form completed by agent)

Tel. No. (Contact)

Please complete in block letters

FULL POSTAL ADDRESS OF THE APPLICATION SITE

Please complete

EARLIER APPLICATION No.

This application **cannot be considered** unless the relevant reference is stated

Building Regulation reference relating to same development.

2. Please tick **one** box only

A. Amendment is proposed where permission already granted ☐
If yes, submit two forms and two plans

or

B. Amendment is to a proposal currently being considered ☐
If yes, submit four forms and four plans.
State whether amendment has been requested by the Council ☐

Has a similar amendment been submitted under Building Regulations? Yes / No

Please complete

I attach the necessary plans and request that the changes described below be accepted as an amendment. I understand that the Council may require a fresh application, together with fee if appropriate.

Signed ..... Date .....

3. Please complete in block letters

FULL DESCRIPTION OF DEVELOPMENT IN ORIGINAL APPLICATION

As **NOW PROPOSED**, if different

State details of amendments proposed

(Give a full detailed list of the changes, and also mark these clearly on the accompanying plans)

State drawing no's of the current submission

State Officer dealing with the application, if known.

Describe any part of the original development which is excluded by virtue of the amendment, and state any alteration to plot numbers

OFFICE USE ONLY

To D.C. 14/9/92

Validation	Adequate detail Acknowledged	☐ ..... KL	Confirmed .....
Liaison with Building Control	Outside parameters	☐ KL	Confirmed .....
	Referred to case officer	.....	Officer .....
	Amended plans received	☐	No further action .....
	Amended plans needed	☐	Reference .....
	New application needed	☐	
	New submission requested	.....	
	Indexed	.....	

		Principal D.C. Check	Case Officer
		.....	.....
A. Post Decision	Immaterial/acceptable as amendment	☐	☐
	New application needed	☐	☐
	New application requested	.....	.....
	Liaison recorded	.....	.....
B. Current Application	Same char/desc. (refer to Admin.)	YES NO	YES NO
	Publicity/residents required	NO YES	NO YES
	Too significant	NO YES	NO YES
	New application needed	YES	YES
	New application requested (incorporating fee position)	Date	
	Liaison recorded	Date	

Case Officer: Check List

BC liaison — see above

Technical consults needed? ☐

viz

sent .....

Site inspection needed? ☐

Site notes:


Details of fee required

Details accepted, if different:

Notes: 1 copy to receipt

Signed: .....

Date: .....

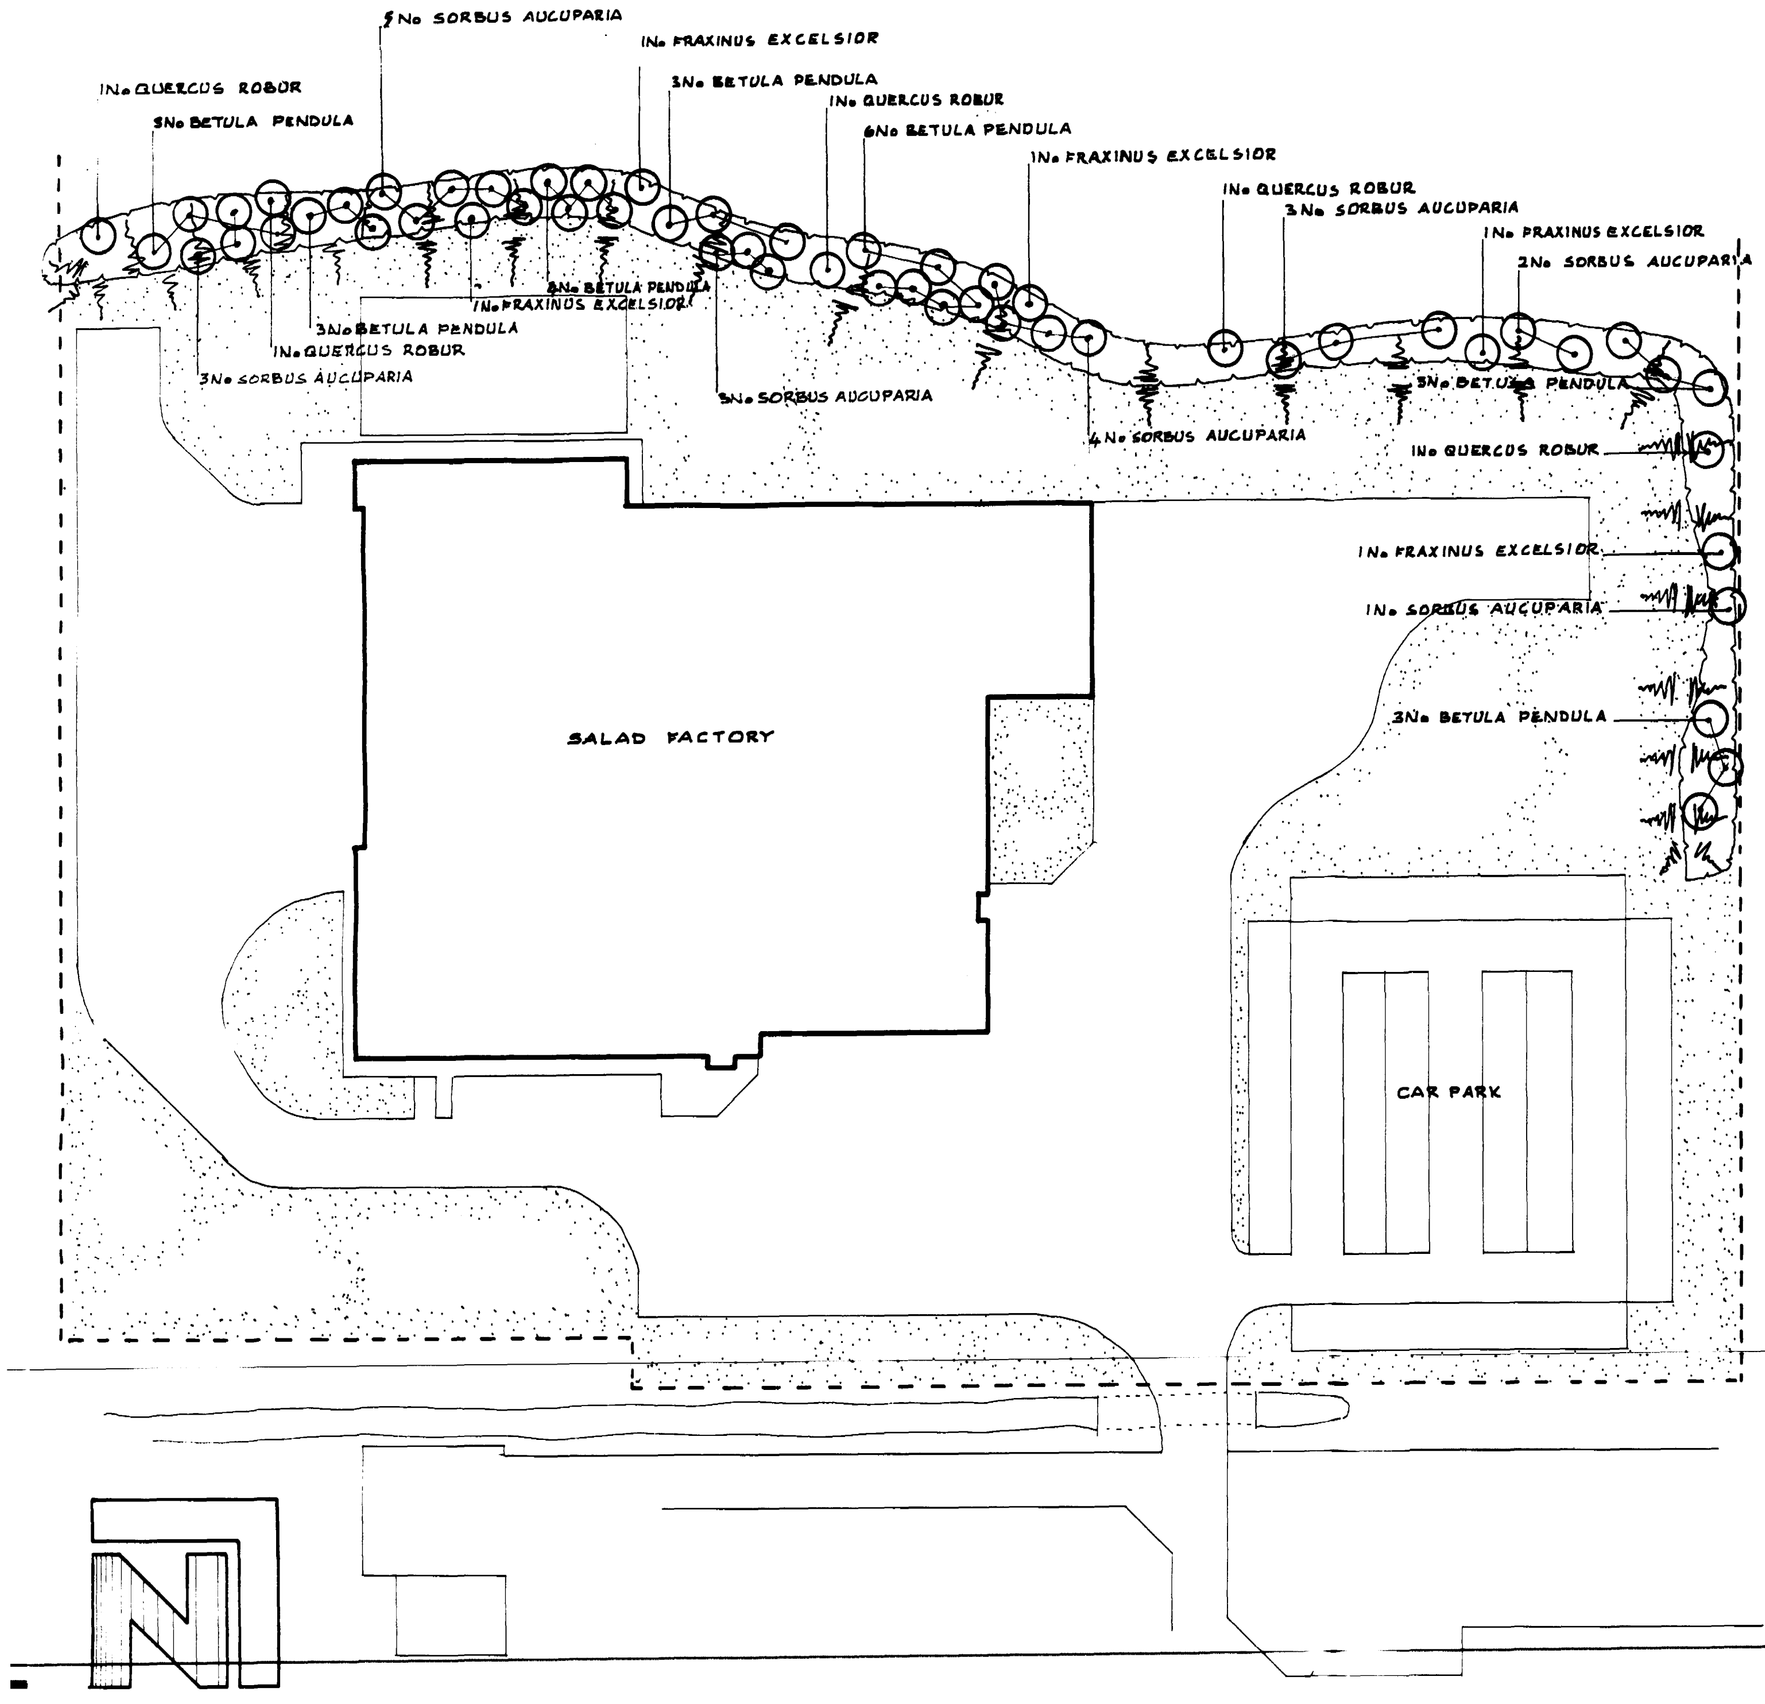

TREES

No	NAME	STOCK SIZE(m)	PLANTING DENSITY
25	BETULA PENDULA	Feathered 1.8-2.4	As Shown
5	FRAXINUS EXCELSIOR	Feathered 1.8-2.4	As Shown
5	QUERCUS ROBUR	Feathered 1.8-2.4	As Shown
21	SORBUS AUCUPARIA	Feathered 1.8-2.4	As Shown

SHRUBS

No	NAME		STOCK SIZE(cm)	PLANTING DENSITY
390	ACER CAMPESTRE	20%	60-90 BR	900mm centres
195	CORNUS SANGUINEA	10%	60-90 BR	900mm centres
878	CRATAEGUS MONOGYNA	45%	60-90 BR	900mm centres
195	ROSA CANINA	10%	45-60 BR	900mm centres
293	VIBURNUM OPULUS	15%	60-90 BR	900mm centres

PLANT IN SPECIES GROUPS OF 9, 15 and 21

PLANTING NOTES

SHRUBS PLANTED IN SPECIES BLOCKS WITH OCCASSIONAL TREES TO CREATE A NATURAL LOOKING VISUAL BARRIER IN KEEPING WITH THE SURROUNDING LANDSCAPE.

76/92

REV C - ADDITION OF MORE TREES

REV B - ADDITIONAL PLANTING INFORMATION

KEY

SHRUB PLANTING

FEATHERED TREES


GRASS

David Brown
Landscape Design
10 College Road, Impington, Cambridge CB4 4PD.
Tel: Cambridge (0223) 232366 Fax: Cambridge (0223) 235293

TINSLEY FOODS

SKETCH PROPOSALS

1:500	APL 92	AJH	TF04C

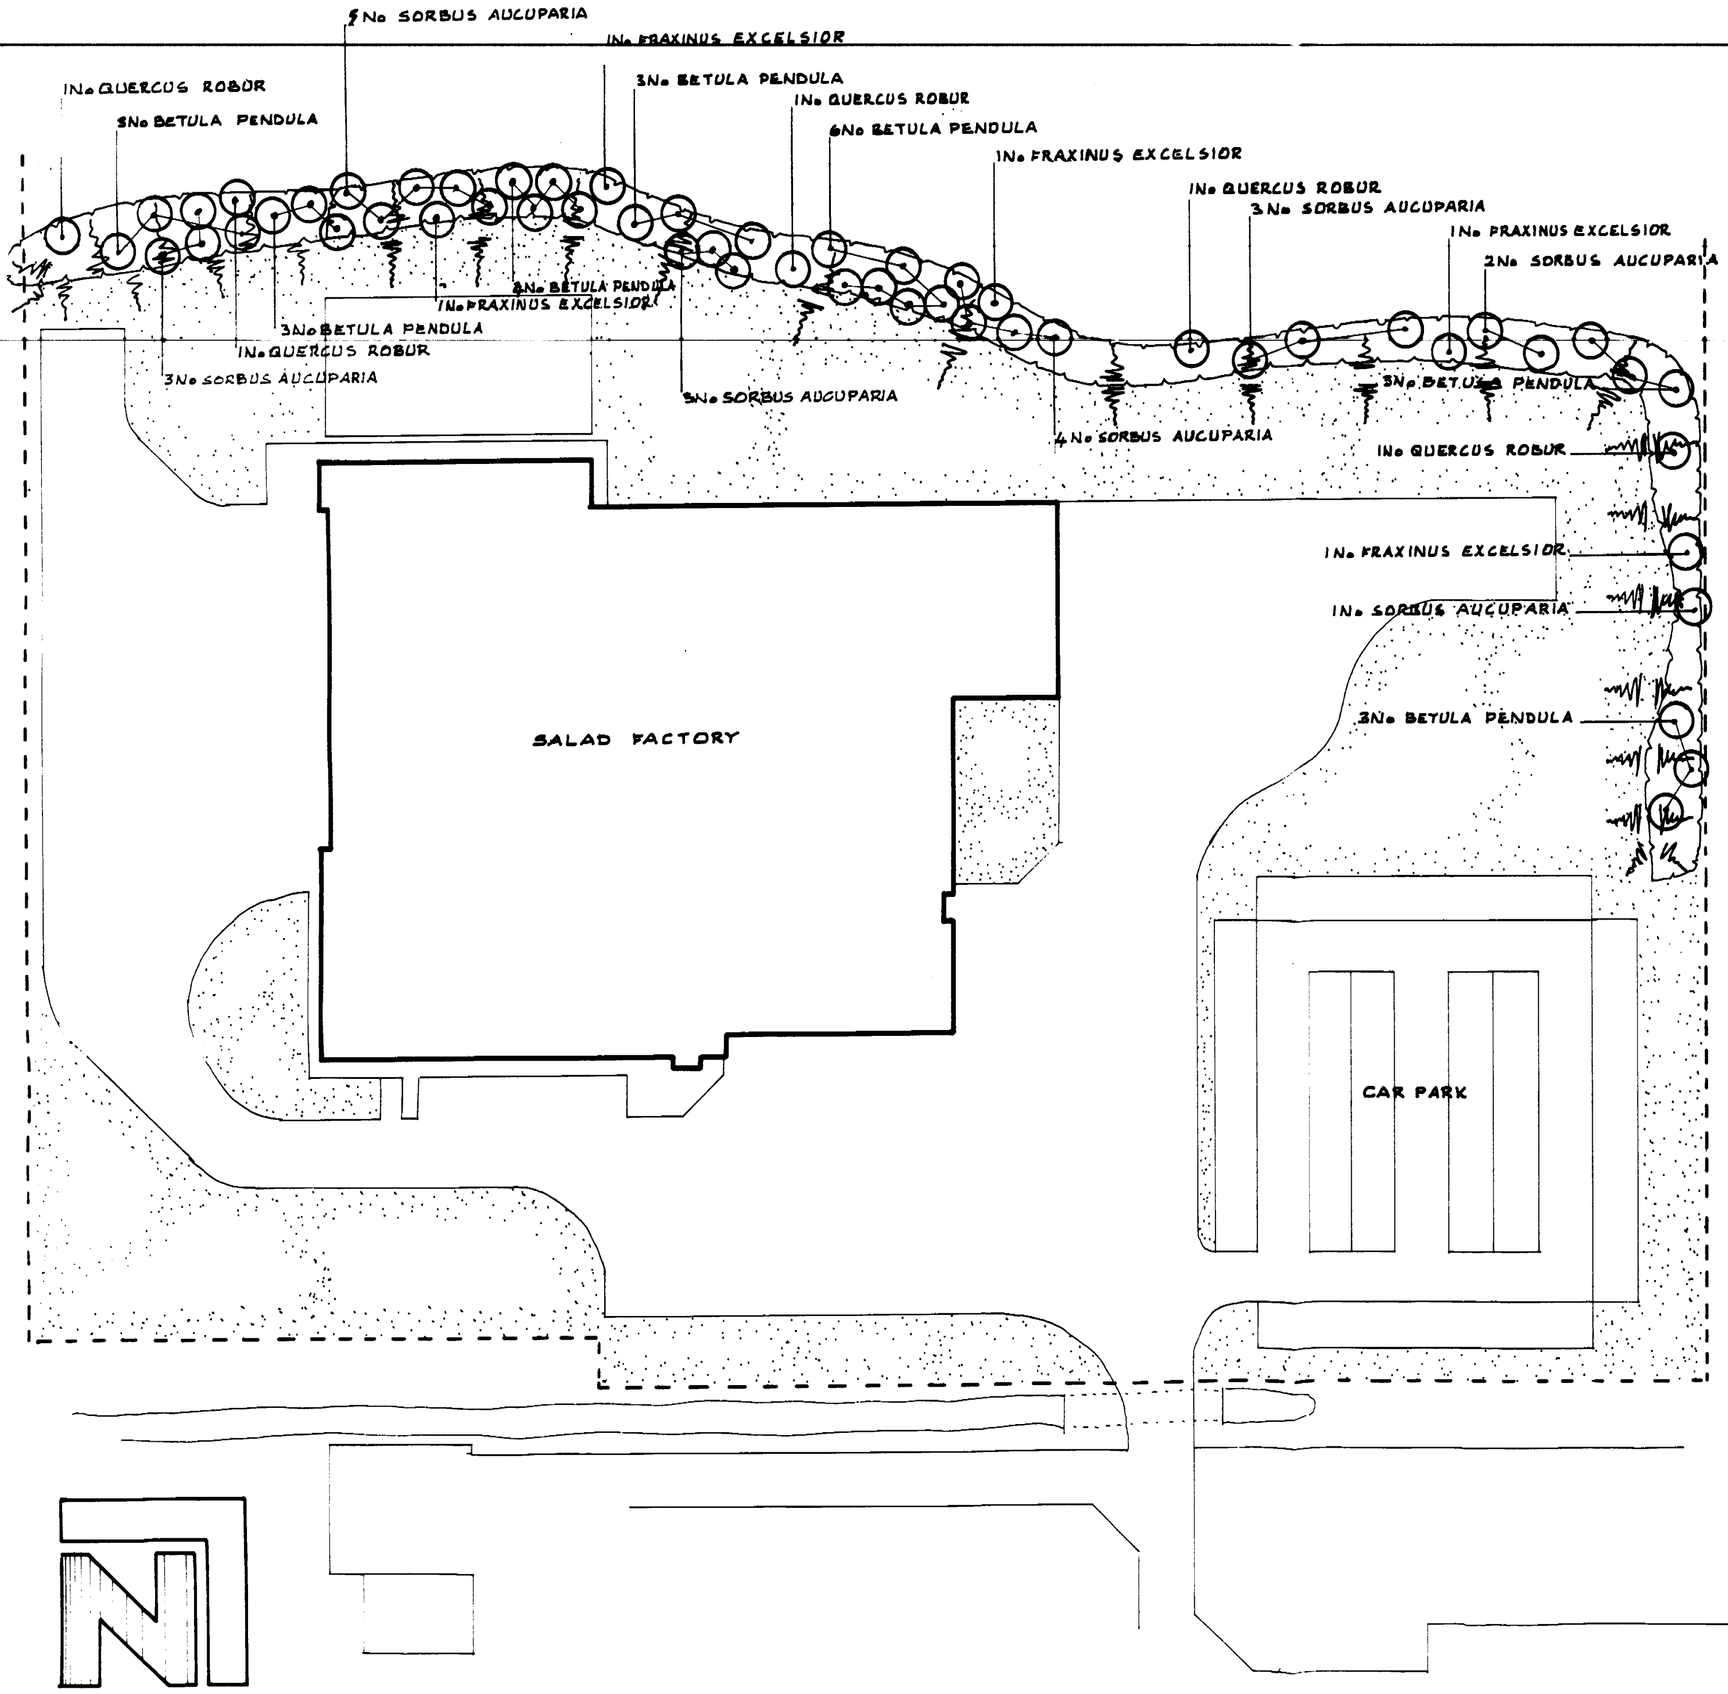

PLANT SCHEDULE

TREES

No	NAME	STOCK SIZE(m)	PLANTING DENSITY
25	BETULA PENDULA	Feathered 1.8-2.4	As Shown
5	FRAXINUS EXCELSIOR	Feathered 1.8-2.4	As Shown
5	QUERCUS ROBUR	Feathered 1.8-2.4	As Shown
21	SORBUS AUCUPARIA	Feathered 1.8-2.4	As Shown

SHRUBS

No	NAME		STOCK SIZE(cm)	PLANTING DENSITY
390	ACER CAMPESTRE	20%	60-90 BR	900mm centres
195	CORNUS SANGUINEA	10%	60-90 BR	900mm centres
878	CRATAEGUS MONOGYNA	45%	60-90 BR	900mm centres
195	~~ROSA CANINA~~	10%	45-60 BR	900mm centres
240	VIBURNUM OPULUS	15%	60-90 BR	900mm centres

PLANT IN SPECIES GROUPS OF 9, 15 and 21

AMENDED PLAN Ref. 7604B

PLANTING NOTES

SHRUBS PLANTED IN SPECIES BLOCKS WITH OCCASSIONAL TREES TO CREATE A NATURAL LOOKING VISUAL BARRIER IN KEEPING WITH THE SURROUNDING LANDSCAPE.

REV C - ADDITION OF MORE TREES

REV B - ADDITIONAL PLANTING INFORMATION

KEY

SHRUB PLANTING

FEATHERED TREES

GRASS

David Brown
Landscape Design
10 College Road, Impington, Cambridge CB4 4PD.
Tel: Cambridge (0223) 232366 Fax: Cambridge (0223) 235293

TINSLEY FOODS

SKETCH PROPOSALS

1:500	APL 92	AJH	TF 0&C