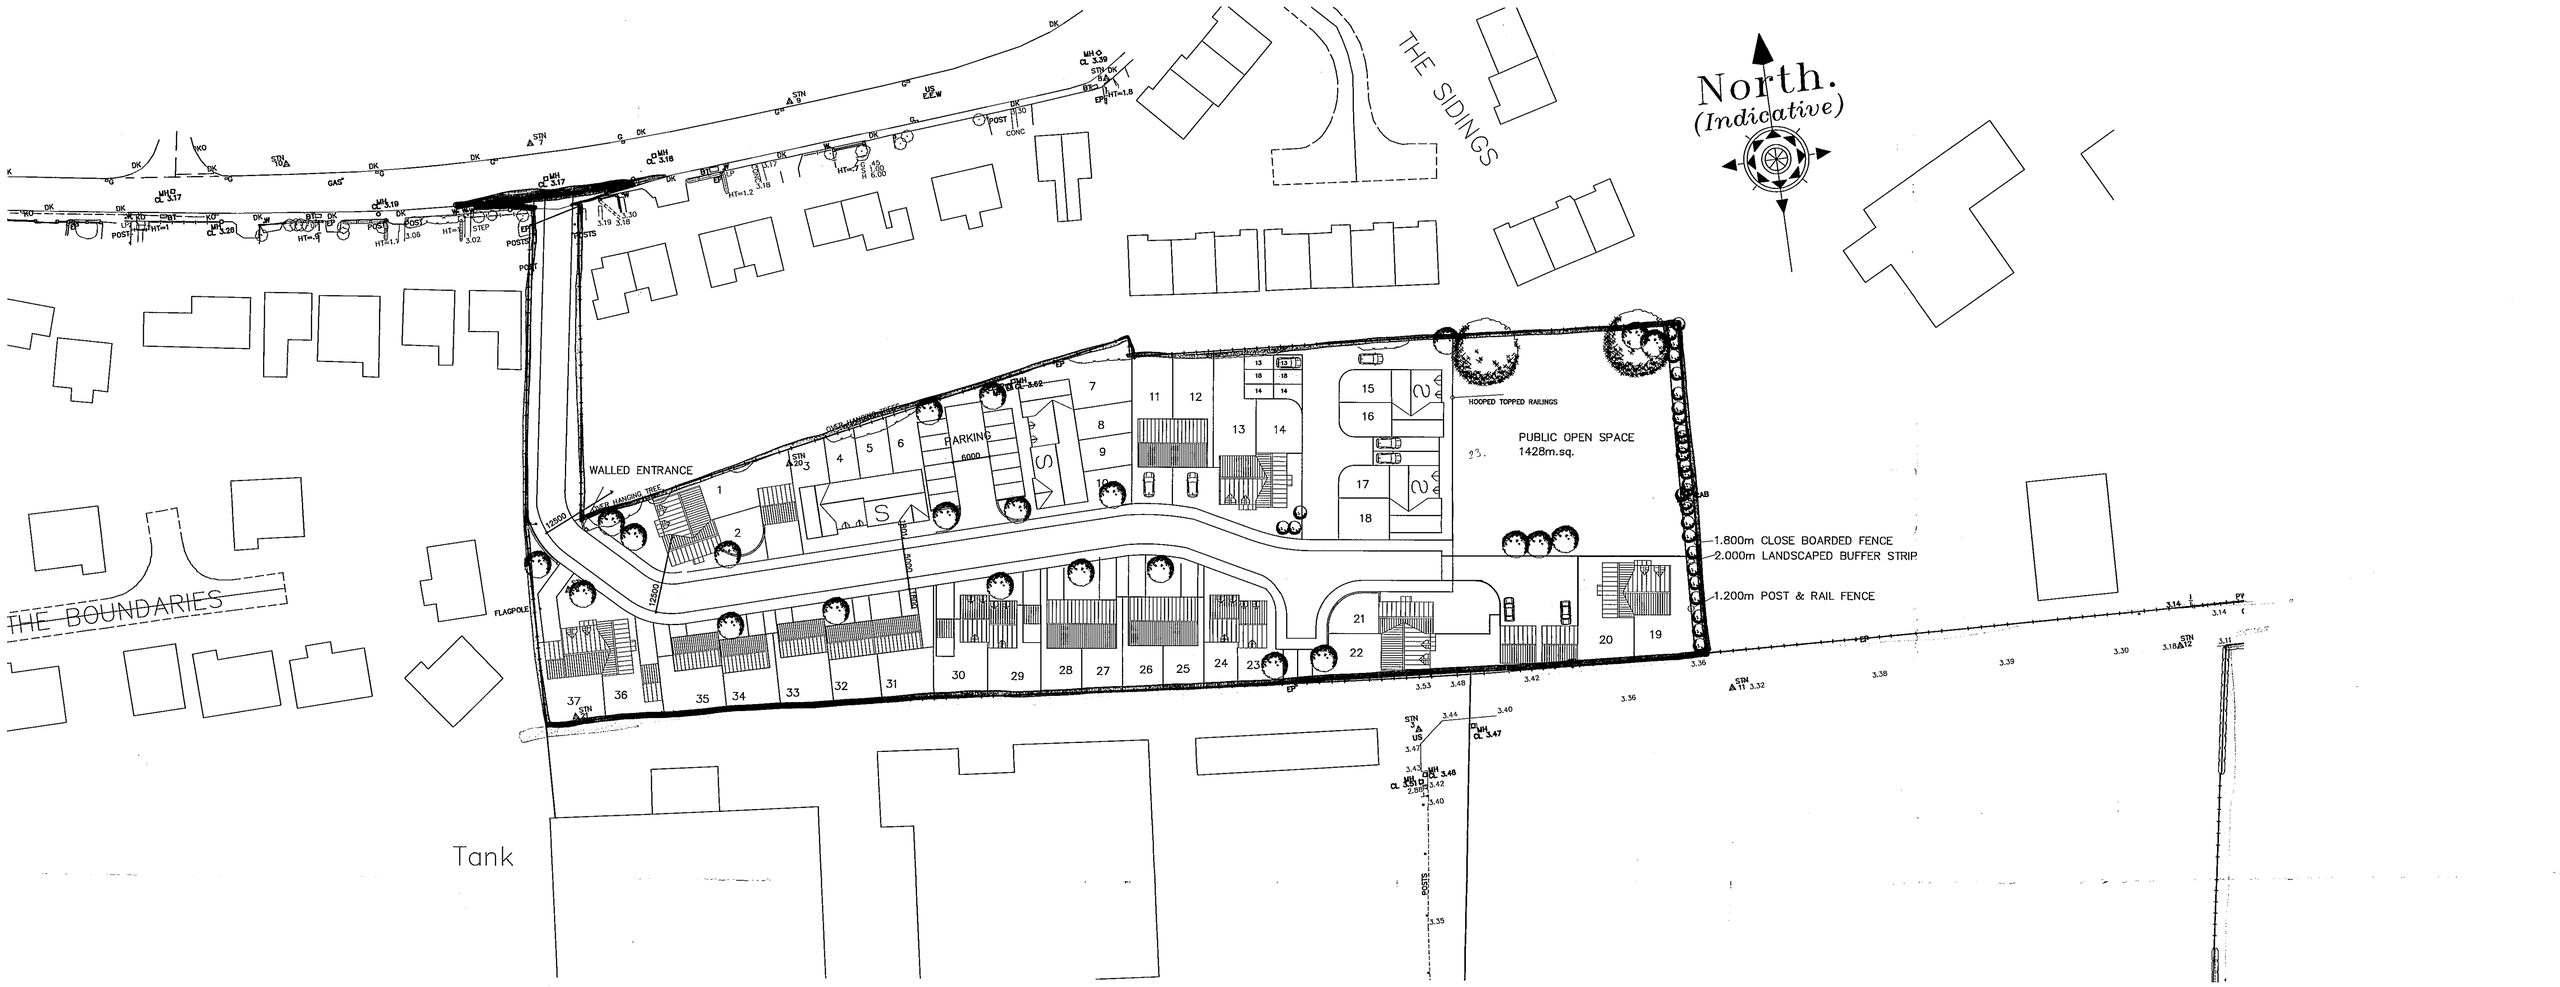


THE BRAMPTON4 bed) 3 bed? 6x 3bed
99.86m.sq (PER UNIT) 11–12,25–26,27–28 3sg.

THE SANDRINGHAM(4 bed) 4x 4 bed
83.000m.sq (PER UNIT) PLOTS 23–24,29–30 2sg.

THE ALDEBURGH(3 bed) 5x 3bed
81.800m.sq (PER UNIT) PLOTS 31,32,33,34,35 5sg.

THE KENILWORTH(3 bed) 8x 3bed
162.26m.sq PLOTS 1–2,13–14,19–20,21–22 2sg 2sg 2sg 2sg

THE KENILWORTH SG(3 bed) 2x 3bed
162.26m.sq PLOTS 36–37 2sg.

2 BED.SOCIAL HOUSING PLOTS 3,4,5,6,7,8,9,10, 12 PS 8x 2bed

3 BED.SOCIAL HOUSING PLOTS 15–16,17,18, 1PS 1PS 1PS 3 PS 4x 3bed

25x 3bed
4x 4 bed
8x 2 bed

AMENDED PLAN
Ref. 02

SHDC
Planning & Development
19 AUG 2005
Ref: 0761/05

Peter Humphrey Associates LTD
ARCHITECTURAL DESIGN AND BUILDING

PROJECT
RESIDENTIAL DEVELOPMENT
HALLGATE
HOLBEACH

DETERMINED PLAN

CLIENT
ASHLEY KING DEVELOPMENTS

DATE apr 2005 SCALE 1:500 JOB No. 3258-PL 100A

DO NOT SCALE FROM THIS DRAWING

COPYRIGHT: THIS DRAWING MUST NOT BE ISSUED, LOANED OR COPIED WITHOUT THE CONSENT OF PETER HUMPHREY ASSOCIATES

Architectural
Peter Humphrey Associates
ARCHITECTURAL DESIGN AND BUILDING
TELEPHONE 01945 466 966
FAX 01945 466 433
E-MAIL: info@peterhumphrey.co.uk
30 OLD MARKET WISBECH CAMBS PE13 1NS
British Institute of Architectural Technologists