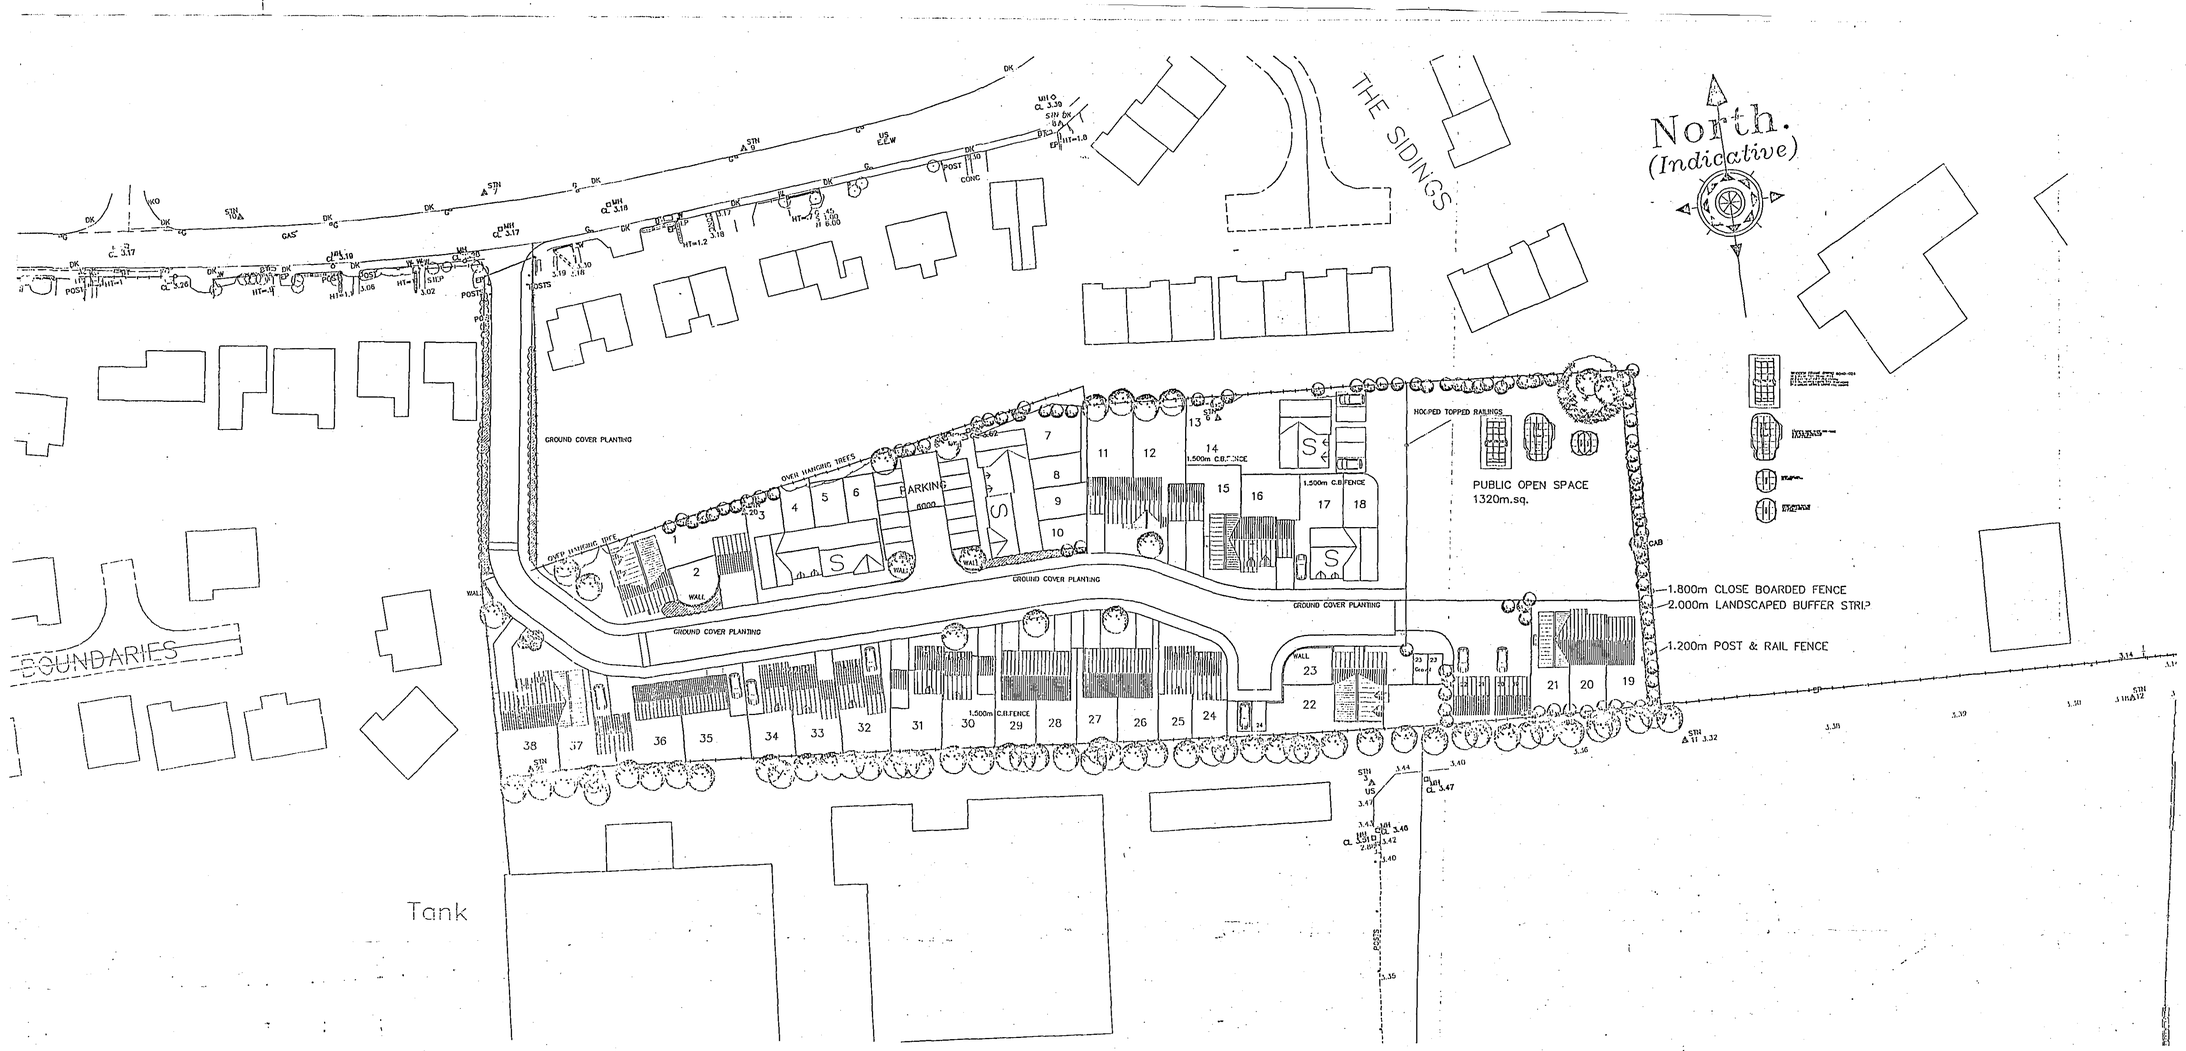


THE BRAMPTON4 bed)
99.86m.sq (PER UNIT) 11–12,25–26,27–28

THE SANDRINGHAM(4 bed)
83.000m.sq (PER UNIT) PLOTS 23–24,29–30

THE ALDEBURGH(3 bed)
81.800m.sq (PER UNIT) PLOTS 31,32,33,34,35

THE KENILWORTH(3 bed)
162.26m.sq PLOTS 1–2,13–14,19–20,21–22

THE KENILWORTH SG(3 bed)
162.26m.sq PLOTS 36–37

2 BED.SOCIAL HOUSING PLOTS 3,4,5,6,7,8,9,10

3 BED.SOCIAL HOUSING PLOTS 15–16,17,18

Copy of plan provided by Mark Dennis at meeting on 31/7/06 with DNG. This plan ~~does not form part of~~ does not form part of application. H09/0761/05.

Peter Humphrey Associates LTD
ARCHITECTURAL DESIGN AND BUILDING

PROJECT
RESIDENTIAL DEVELOPMENT
HALLGATE
HOLBEACH

CLIENT
ASHLEY KING DEVELOPMENTS

DATE apr 2005 SCALE 1:500 JOB No. 3253-PL 100A

DO NOT SCALE FROM THIS DRAWING

COPYRIGHT: THIS DRAWING MUST NOT BE ISSUED, LOANED OR COPIED WITHOUT THE CONSENT OF PETER HUMPHREY ASSOCIATES

Peter Humphrey Associates
ARCHITECTURAL DESIGN AND BUILDING
TELEPHONE 01945 466 966
FAX 01945 465 433
E-MAIL: info@peterhumphrey.co.uk
30 OLD MARKET WISBECH CAMBS PE13 1NB
British Institute of Architectural Technologists