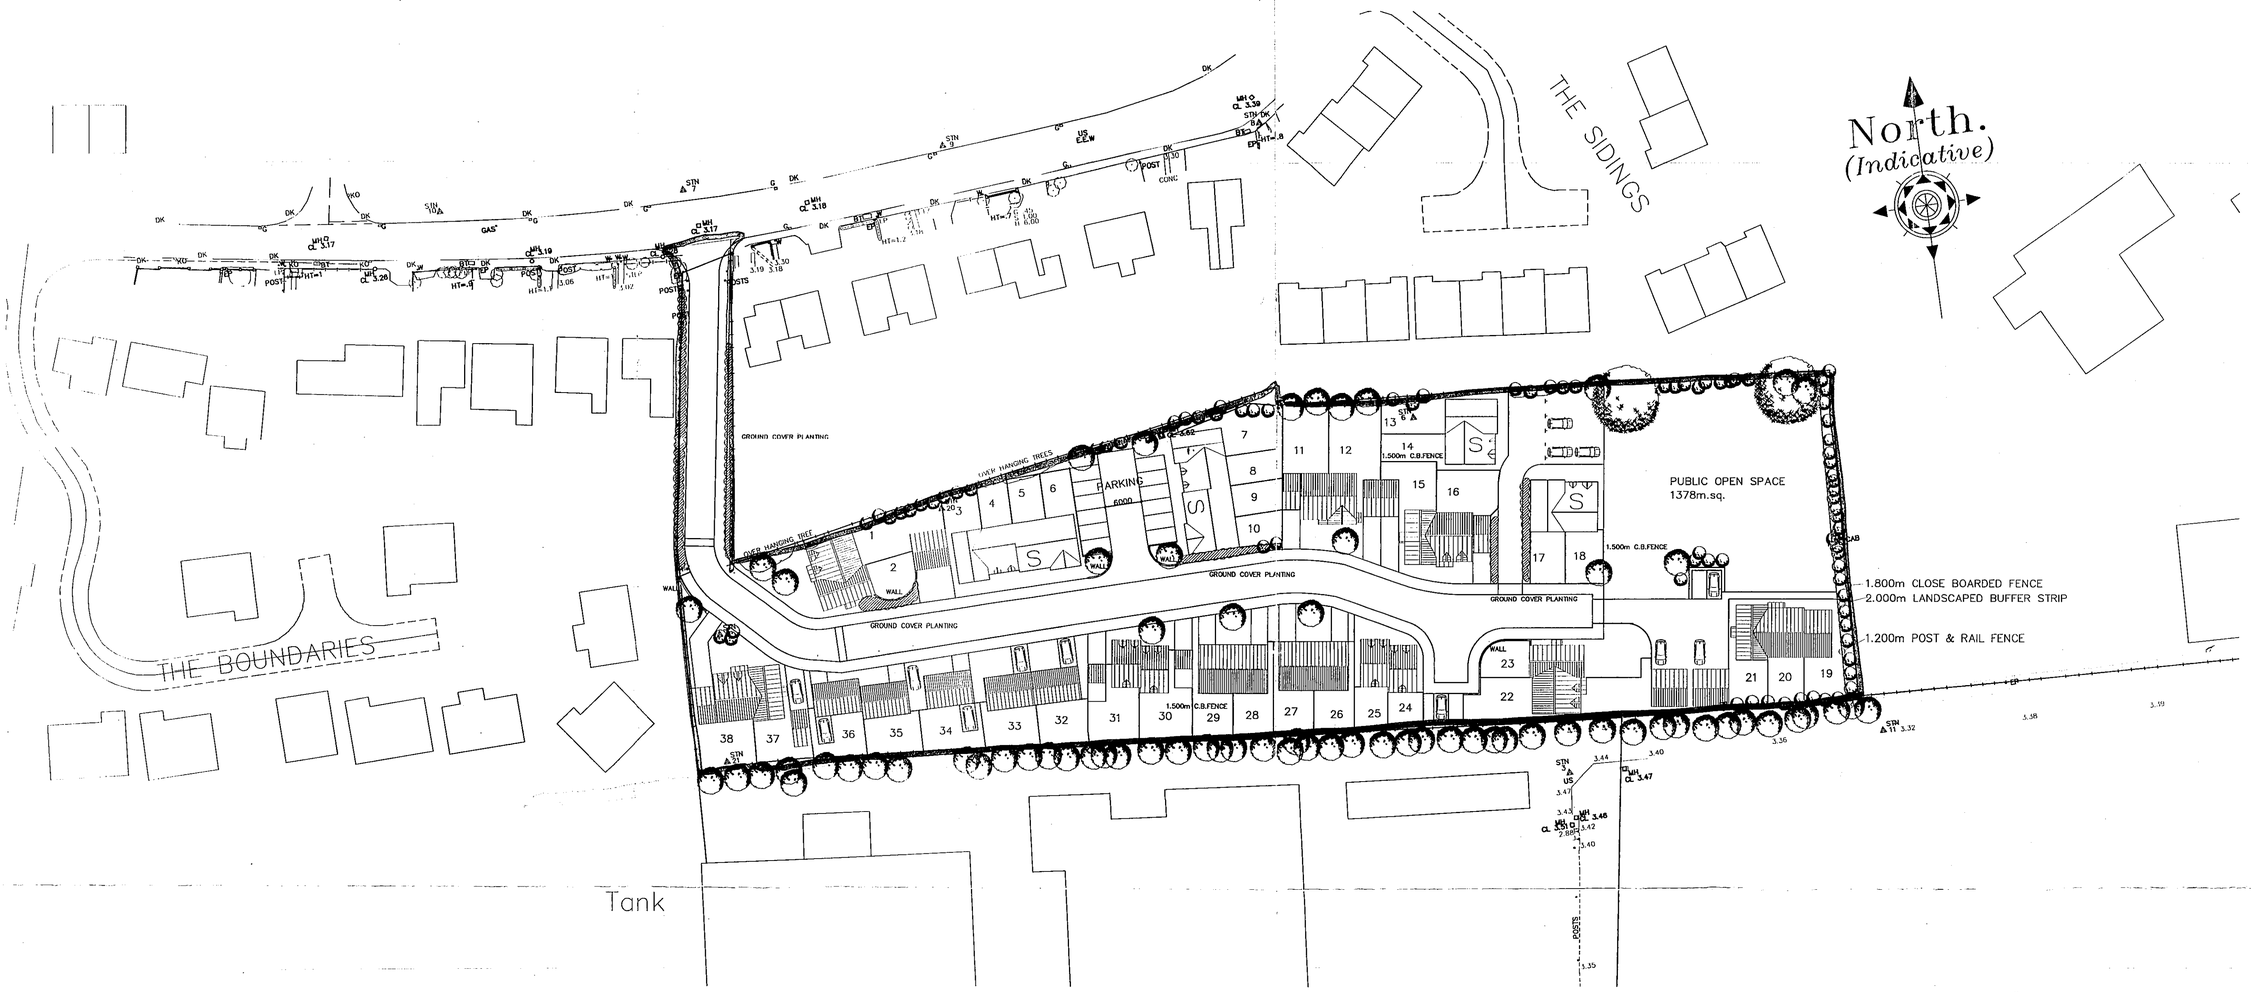


THE SALISBURY(2 bed)
128.04m.sq PLOTS 11–12

THE BRAMPTON4 bed)
99.86m.sq (PER UNIT) 26–27,28–29

THE SANDRINGHAM(4 bed)
83.000m.sq (PER UNIT) PLOTS 24–25,30–31

THE ALDEBURGH A(3 bed)
81.800m.sq (PER UNIT) PLOTS 34

THE ALDEBURGH C (3 bed)
81.800m.sq (PER UNIT) PLOTS 35,36

THE ALDEBURGH B(3 bed)
81.800m.sq (PER UNIT) PLOTS 32,33

THE KENILWORTH(3 bed)
162.26m.sq PLOTS 1–2,22–23

THE KENILWORTH SG(3 bed)
162.26m.sq PLOTS 15–16,37–38

THE WASDALE
PLOTS 19–21

2 BED.RENTED AFFORDABLE HOUSING PLOTS 3,4,5,6,7,8,9,10

3 BED.SHARED EQUITY HOUSING PLOTS 13,14,17,18

Plan that went to Committee 27 July 05

SHDC Planning & Development 06 JUN 2005 Ref: 761/05

SUPERSEDED

Peter Humphrey Associates LTD
ARCHITECTURAL DESIGN AND BUILDING

PROJECT
RESIDENTIAL DEVELOPMENT
HALLGATE
HOLBEACH

CLIENT
ASHLEY KING DEVELOPMENTS

DATE apr 2005 SCALE 1:500 JOB No. 3258-PL 100

DO NOT SCALE FROM THIS DRAWING

COPYRIGHT: THIS DRAWING MUST NOT BE ISSUED, LOANED OR COPIED WITHOUT THE CONSENT OF PETER HUMPHREY ASSOCIATES

Architectural
Peter Humphrey Associates
ARCHITECTURAL DESIGN AND BUILDING
TELEPHONE 01945 466 966
FAX 01945 466 433
E-MAIL: info@peterhumphrey.co.uk
30 OLD MARKET WISBECH CAMBS PE13 1NB
British Institute of Architectural Technologists