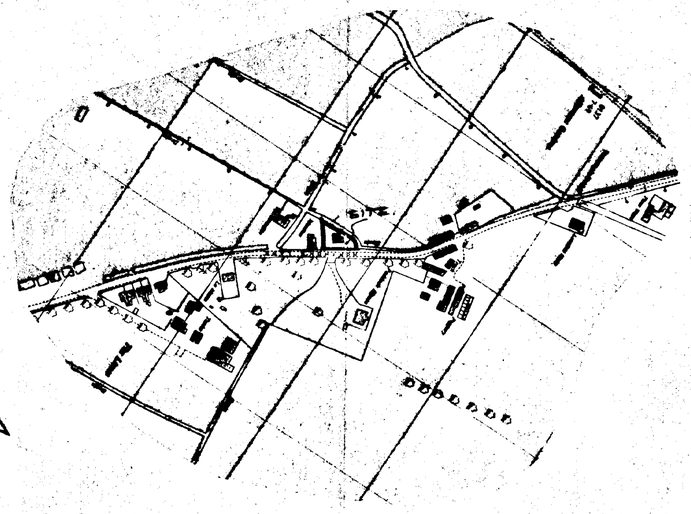

LOCATION PLAN

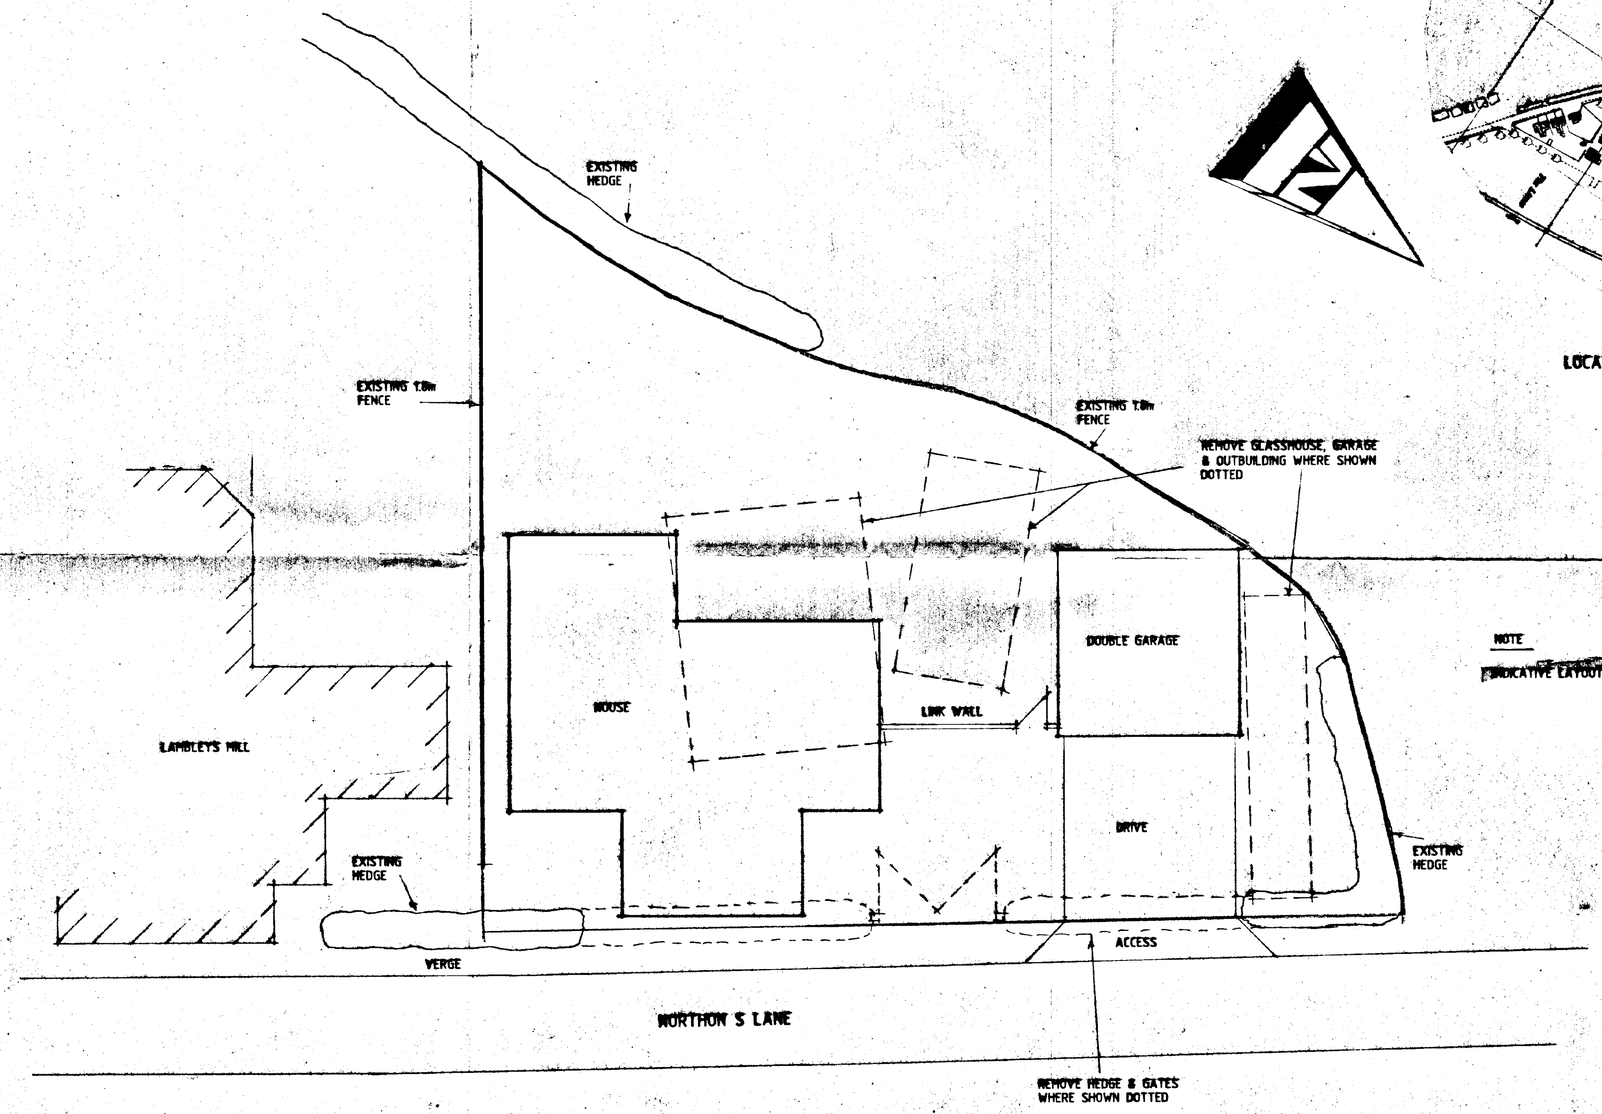

NOTE

INDICATIVE LAYOUT ONLY.

SITE PLAN

Do not scale from this drawing.

This drawing is copyright and may not be altered, traced, copied, photographed or used for any purpose other than that for which it be issued without written permission from Messrs. Status Design.

The General Contractor is to check all dimensions on site and report discrepancies to the Architect.

All details shown on this drawing are based upon typical site conditions related to the area. No responsibility can be accepted for abnormal conditions unless reported to the Architects so that design amendments may be considered.

Planning note: This drawing is not a construction drawing.

Construction work to be carried out with due regard to the Construction(Design and Management) Regulations 1994 (CDM) and the Health and Safety at Work, etc. Act 1974 (HSW Act).

DESIGN Status
CONSULTANTS IN ARCHITECTURE & PLANNING

SOUTH HOLLAND DC
HOUSING & PLANNING
24 JUL 1998
Ref: 0764/98

PROPOSED HOUSE & DOUBLE GARAGE ADJ. LAMBLEYS MILL, NORTHON S LANE, HOLBEACH FOR

MR. S. EATON.

1:100	1:2500	772006/T
JULY-98		B.GILHAM.

DETERMINED PLAN

7 Edinburgh Walk, Holbeach,
Spalding, Lincs. PE12 7AP.
Tel: 01406 426343 Fax: 01406 490702