

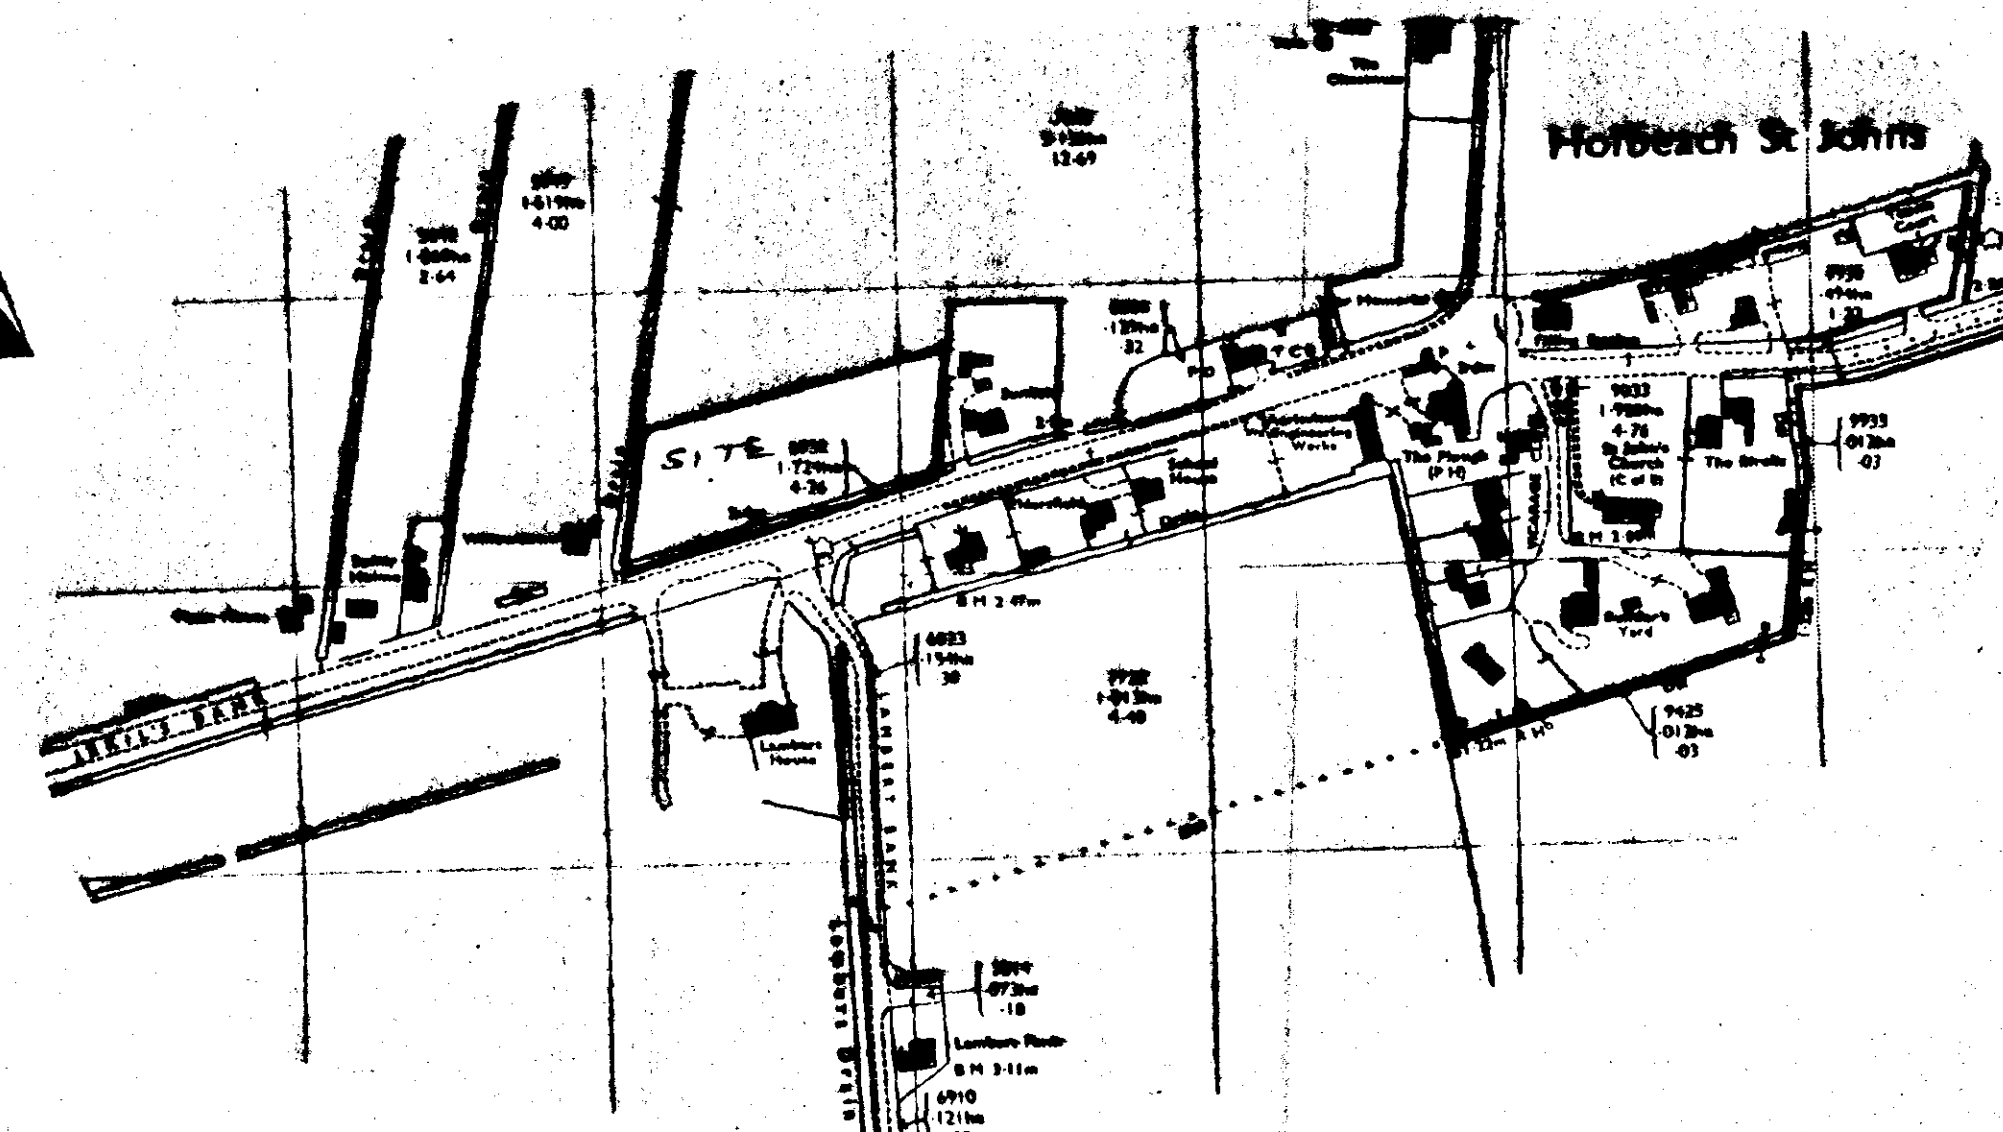


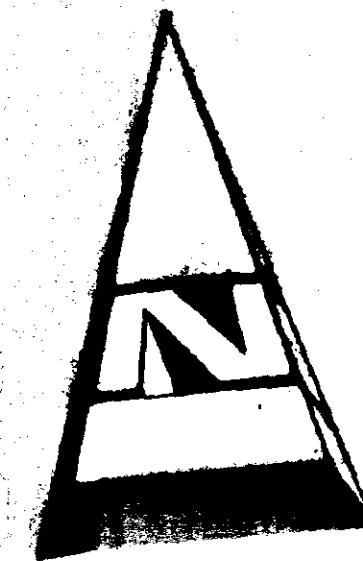

LOCATION PLAN

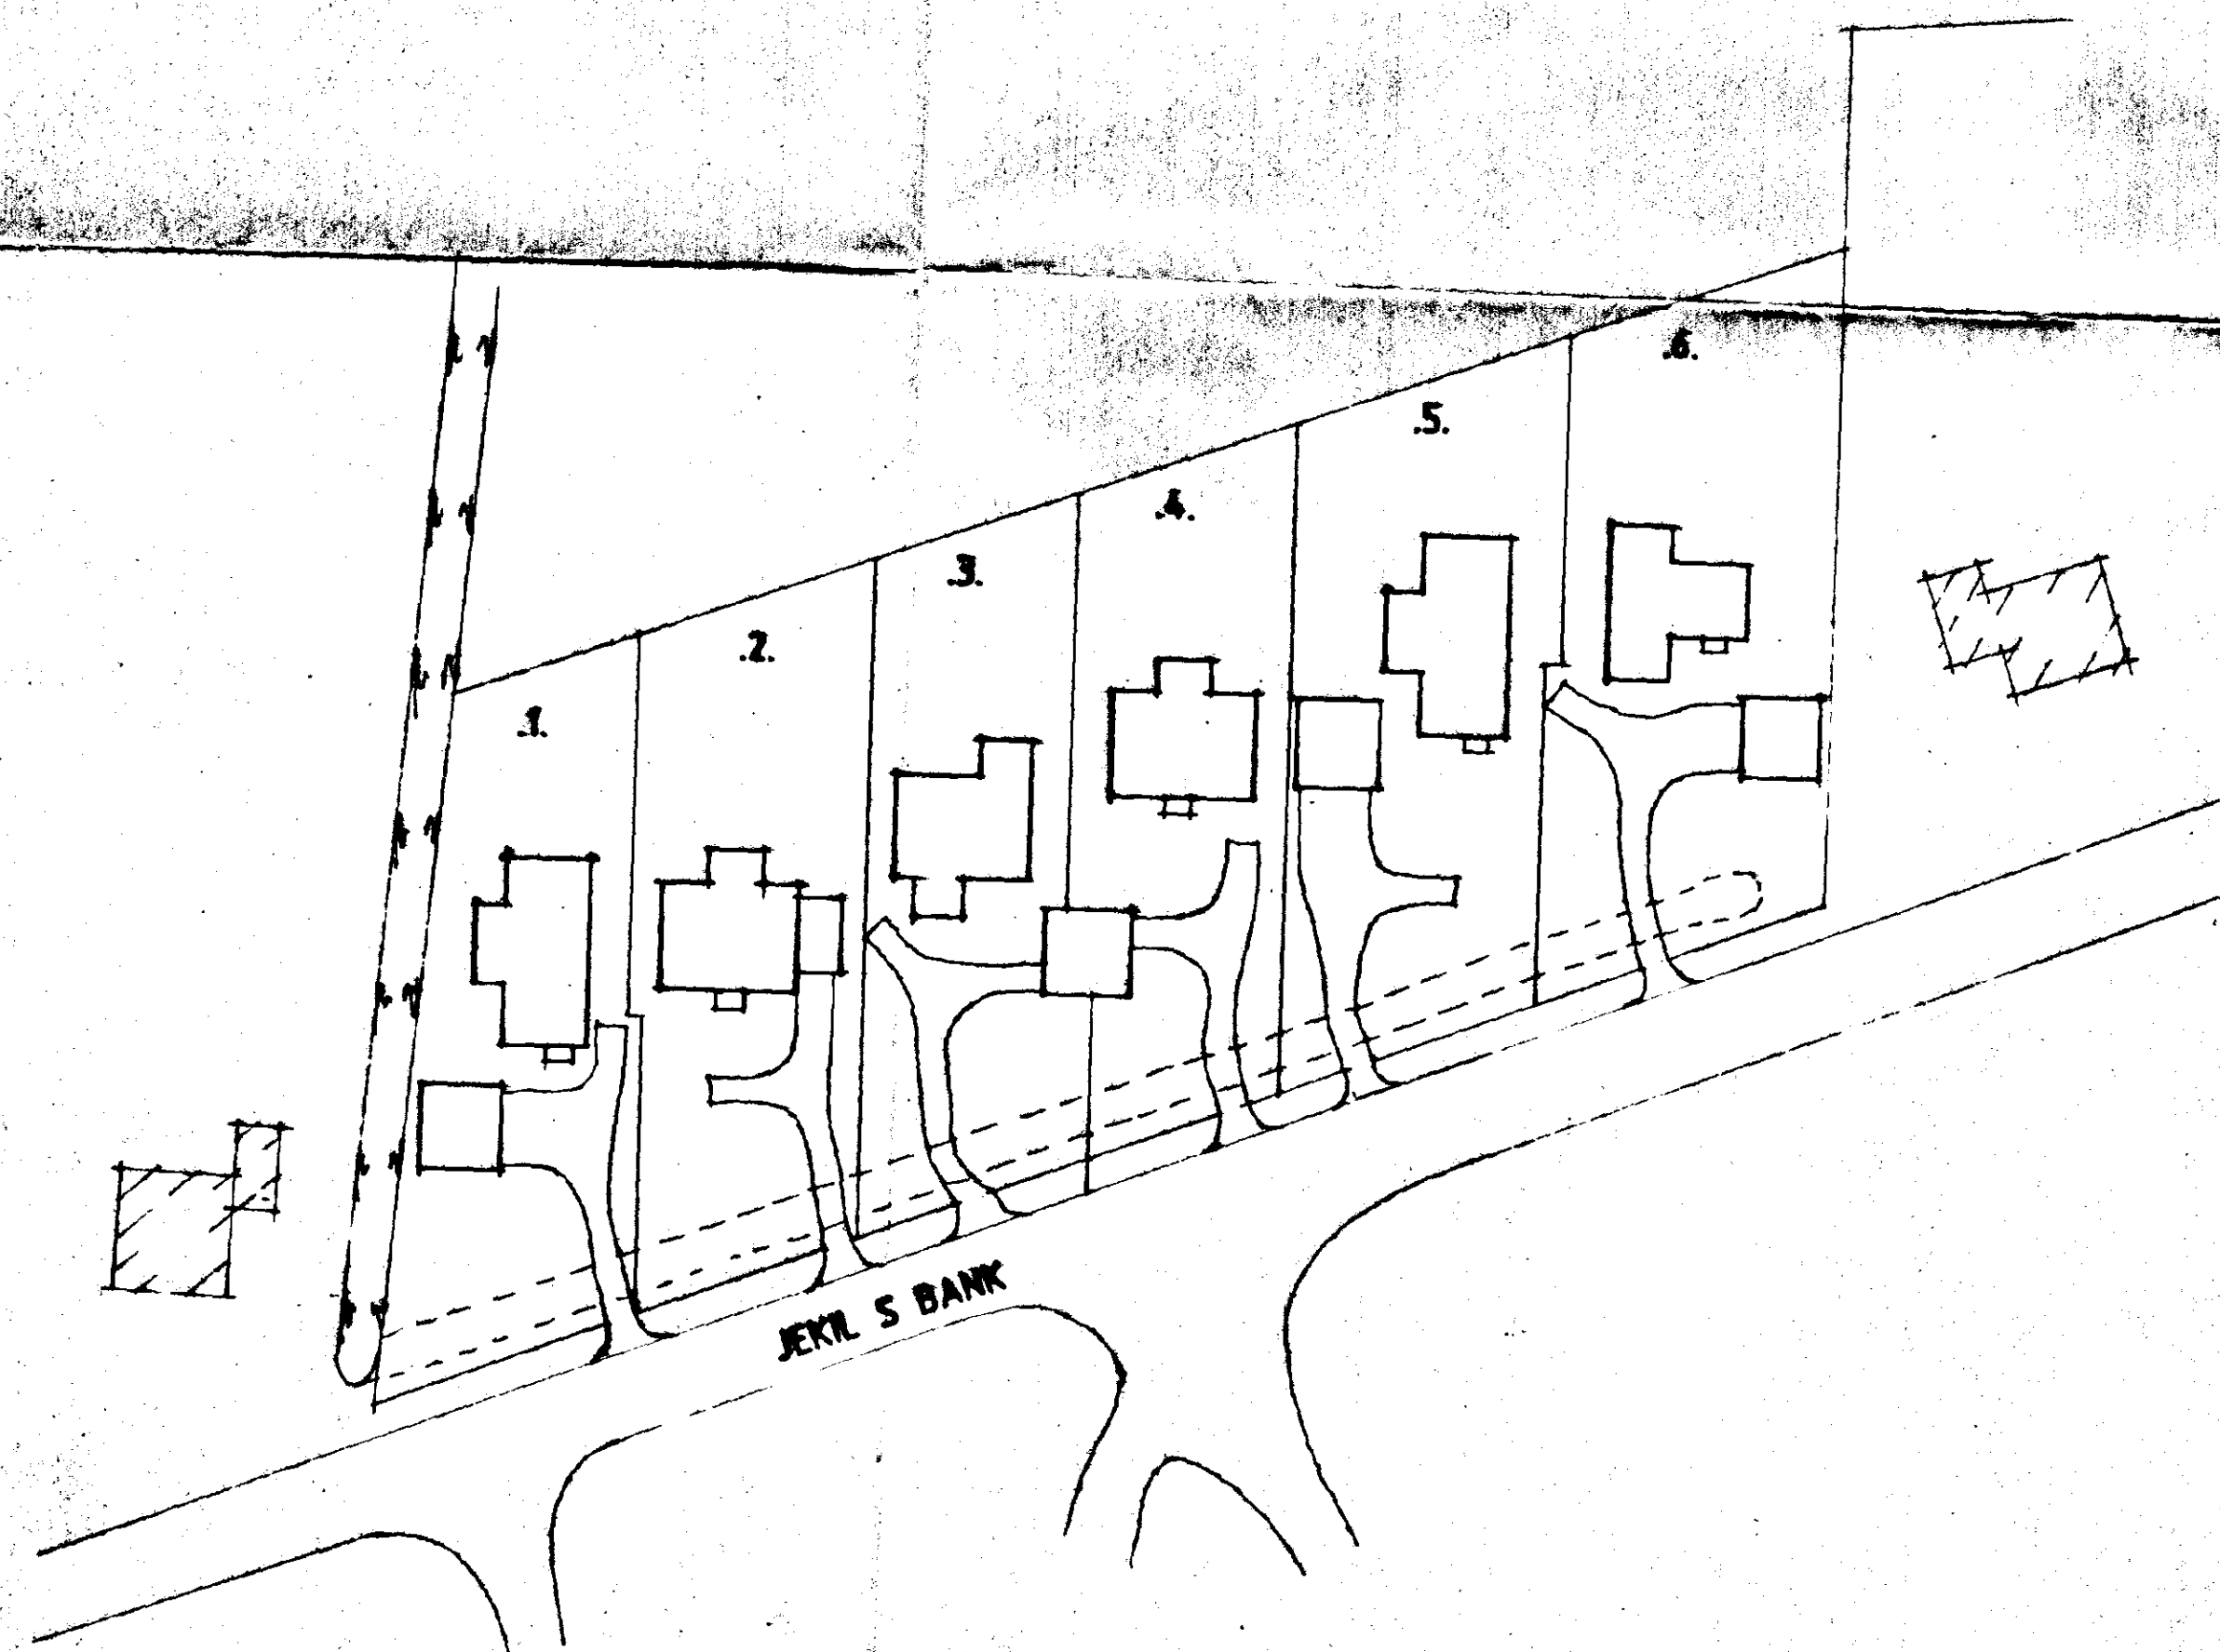

SITE PLAN

Notes for Client:
 Do not make from this drawing.
 This drawing is copyright and may not be altered, copied, or used for any purpose other than that for which it is issued without written permission from the Architect.
 The General Contractor is to check all dimensions on site and report discrepancies to the Architect.
 All details shown on this drawing are based upon typical site conditions related to the area. No responsibility can be accepted for abnormal conditions unless reported to the Architect so that design amendments may be considered.
 Please note: This drawing is not a conveyance drawing.
 Construction work is to be carried out with due regard to the Construction (Design and Management) Regulations 1994 (CDM) and the Health and Safety at Work, etc. Act 1974 (HSA Act).

DESIGN **Status**
 CONSULTANTS IN ARCHITECTURE & PLANNING

PROPOSED RESIDENTIAL
 DEVELOPMENT - 6 FRONTAGE
 PLOTS AT JEKIL'S BANK,
 HOLBEACH ST. JOHNS FOR

MR. & MRS. P. G. STRATTON

£500 £2500 772019/1
 JULY-98 0.6LHAM.

2 Edinburgh Walk, Holbeach,
 Spalding, Lincs. PE12 7AP
 Tel: 01406 424343 Fax: 01406 490792

