



North Elevation

East Elevation

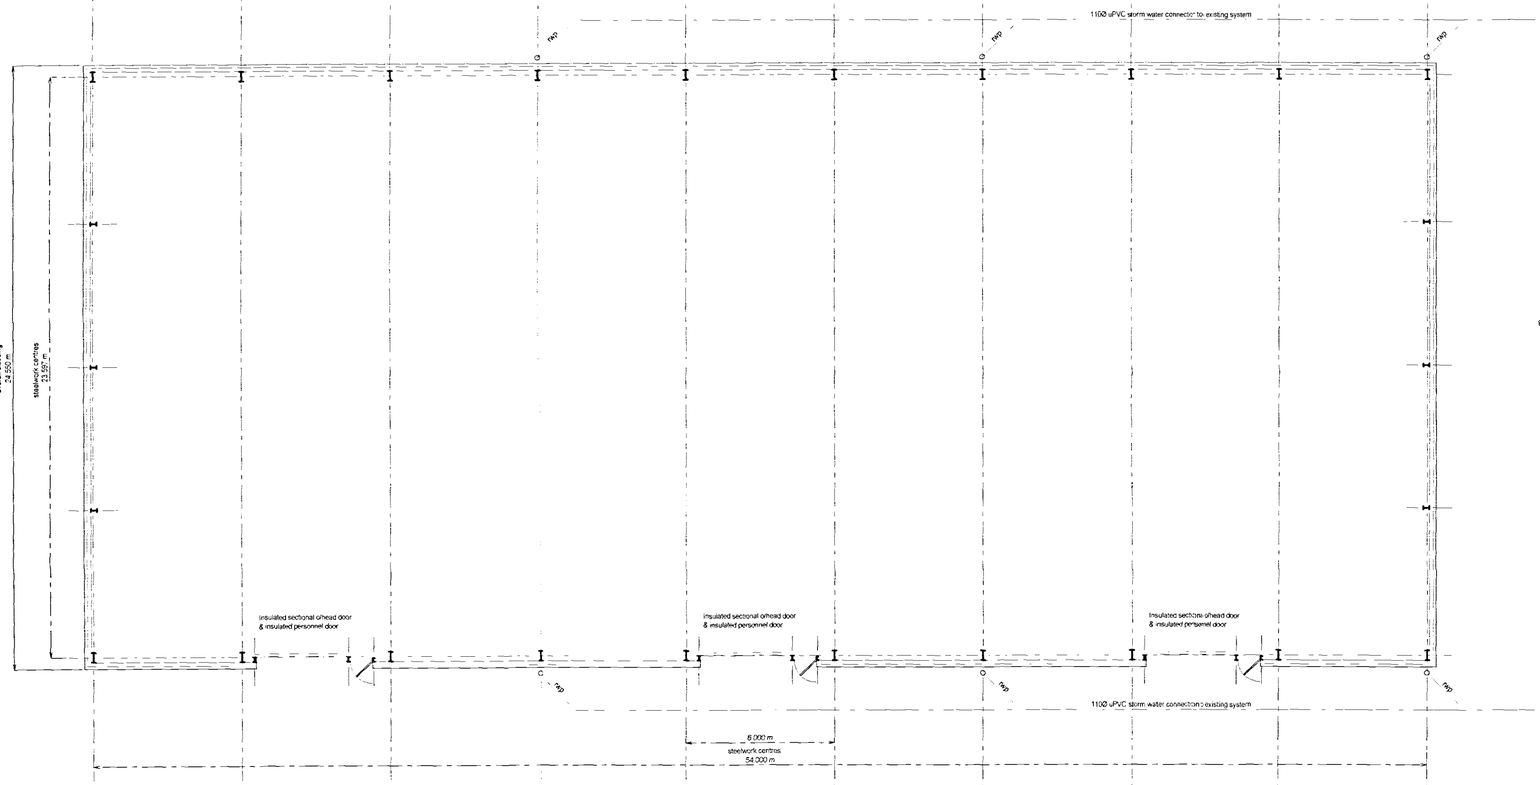

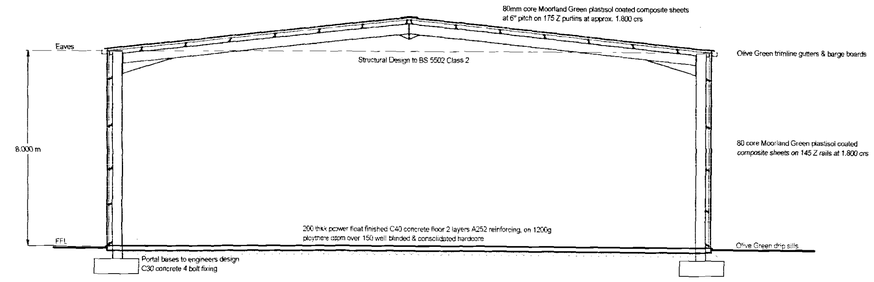

Tyical Section

South Elevation

West Elevation

Mr P Duffy
Majors Farm
Holbeach St. Marks
Holbeach
Lincs

Proposed
Potato Store
at
Majors Farm

D J McCallum Ltd
Sewstern Industrial Estate
Sewstern
Grantham
Lincs
NG33 5RD

Dg No.	1 - Planning G.A
Scale	1:125
Date	27/05/06
Job No	-

REVISIONS

Planning & Development
01 JUN 2006
Ref. 770106