

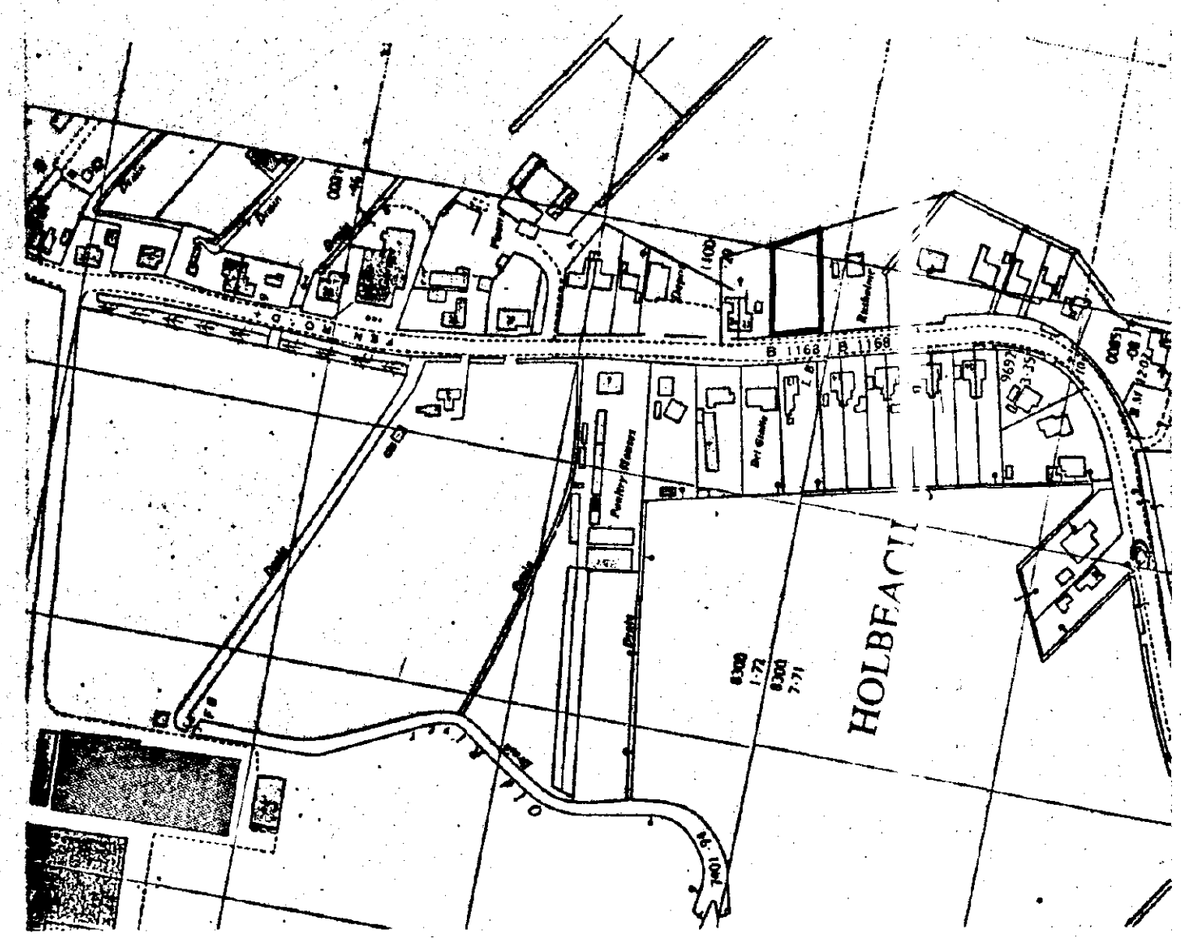


Location Plan. 1:2500

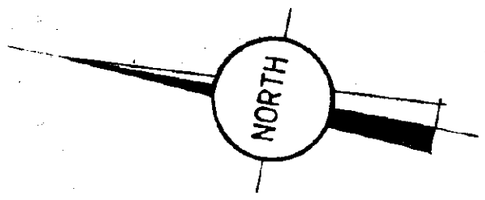

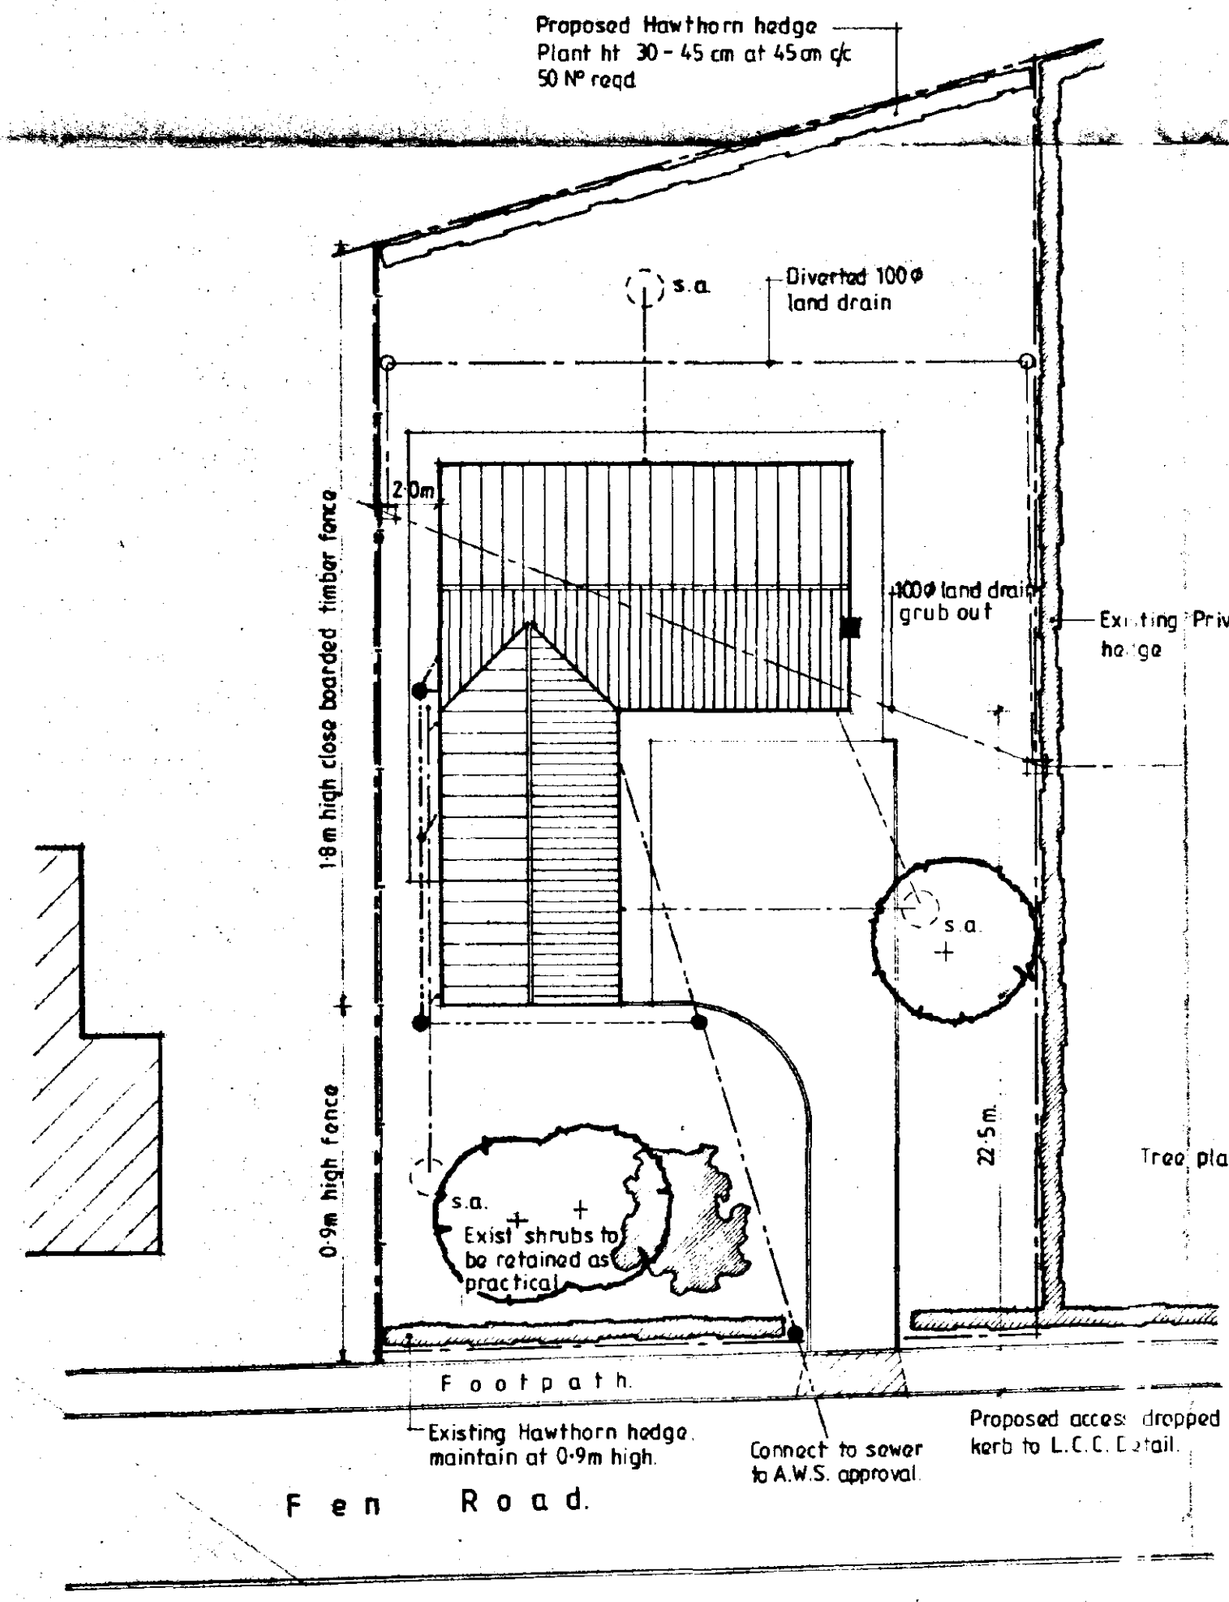

Tree planting :- 3 Nº Betula Pendula
plant ht 1·5 - 1·8m

Block Plan 1:200

DETERMINED PLAN

Notes & Schedules

SOUTH HOLLAND DC
NORTH ... PLANNING
20 JUL 1995
Ref: 0774/95

CONTRACTOR TO CHECK ALL DIMENSIONS
ON SITE BEFORE WORK COMMENCES
COPYRIGHT RESERVED

revision	date	init.	revision details
A	July 95	JC	TREES ADDED

COOPER ARCHITECTURAL DESIGN
BRONAVON HOCKLESGATE
FLEET SPALDING LINCS PE12 8LF
TEL: 0406 423762

client
M. AYRES

project
PROPOSED THREE BEDROOMED
BUNGALOW & GARAGE
FEN ROAD,
HOLBEACH,
SPALDING,
LINCS.

drawing
SITE & LOCATION PLAN

scale	drawing no.
	94038:3 A
date: MAY '95.	drawn