




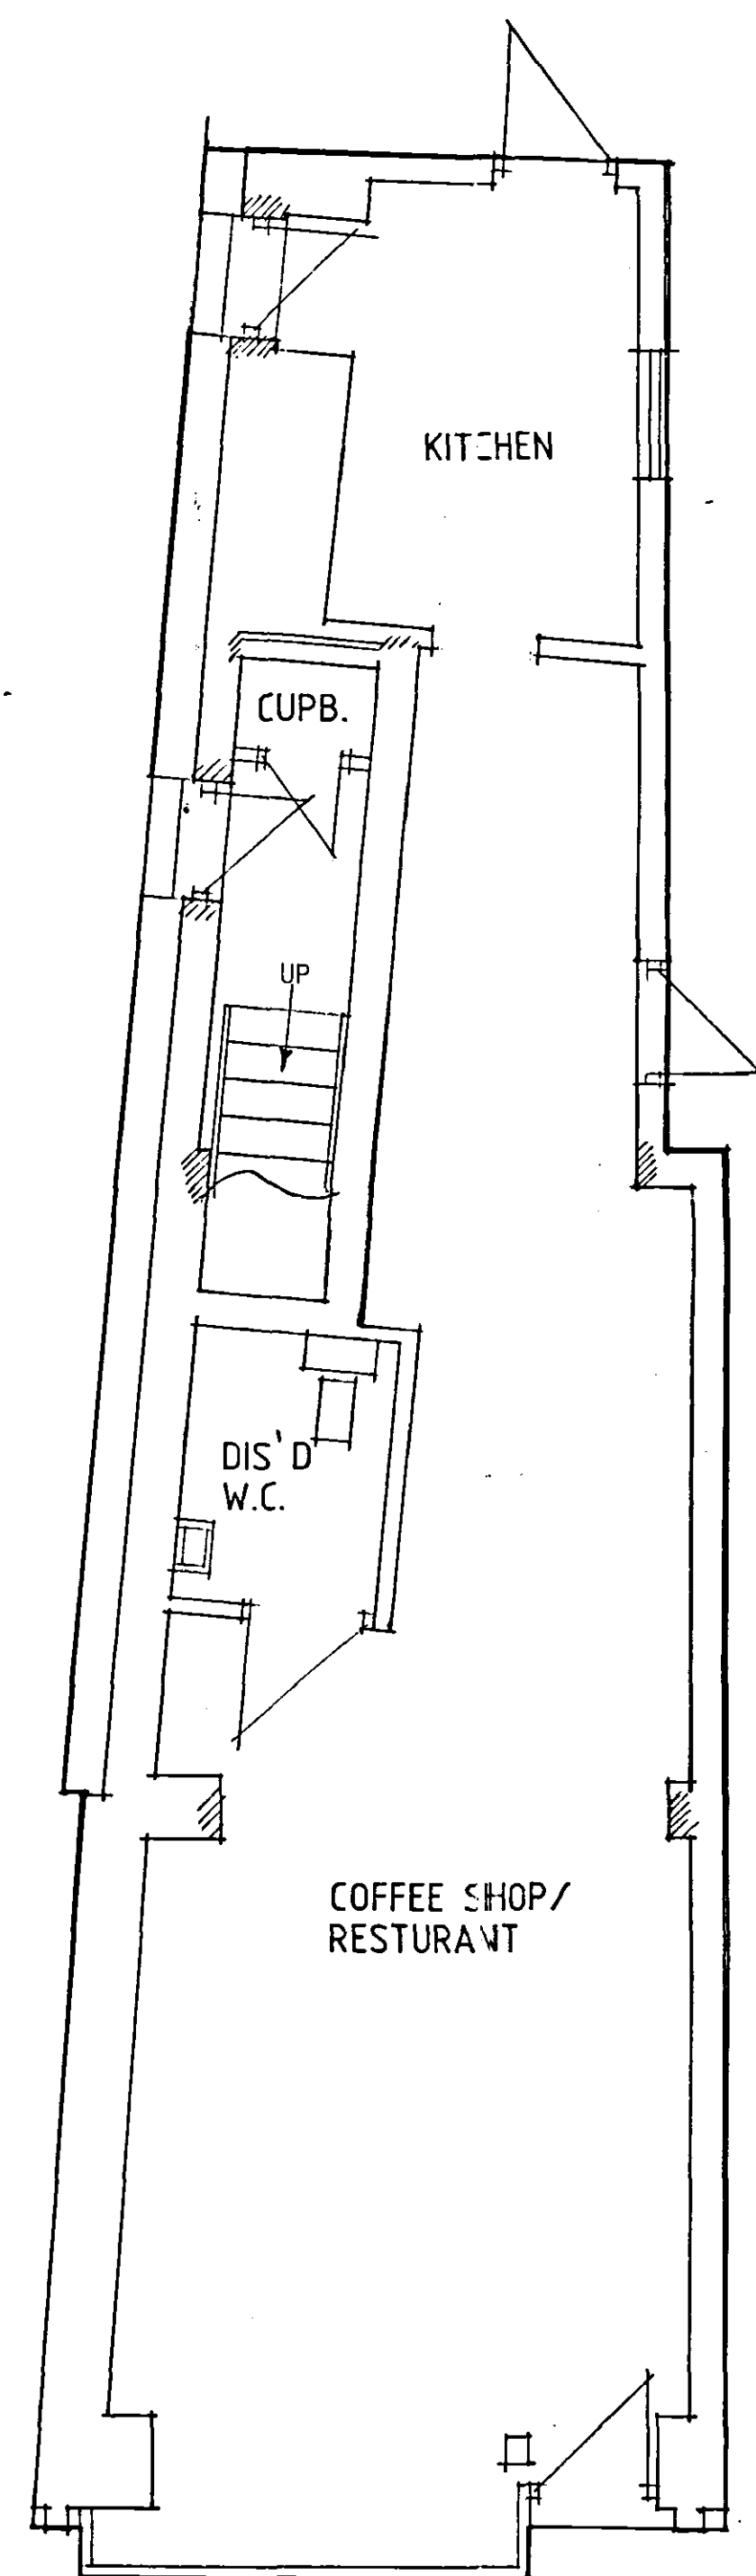


GROUND FLOOR PLAN

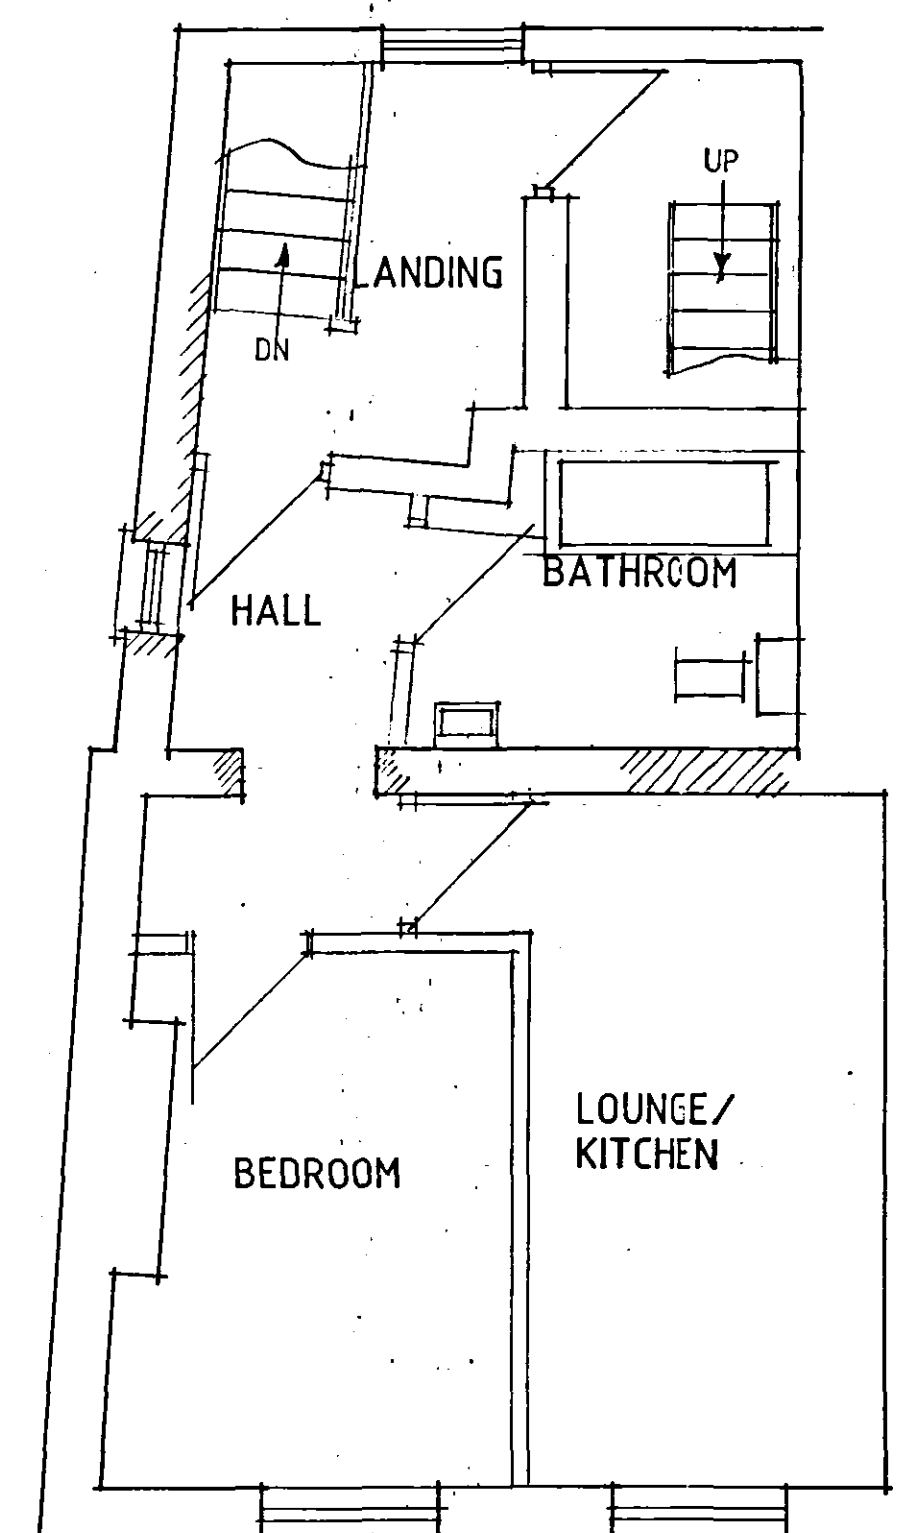

FIRST FLOOR PLAN

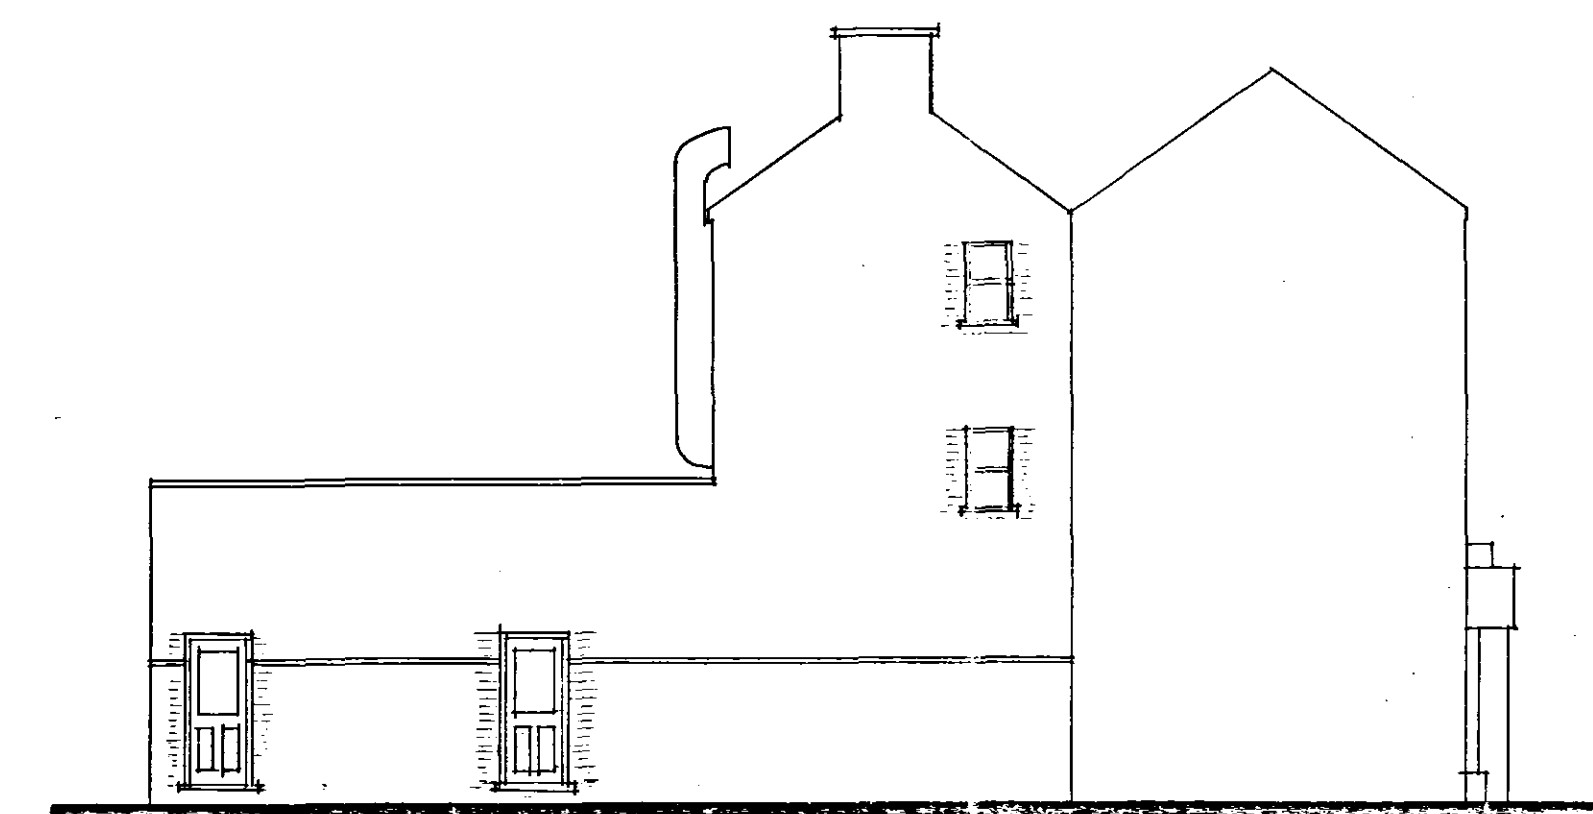

SIDE

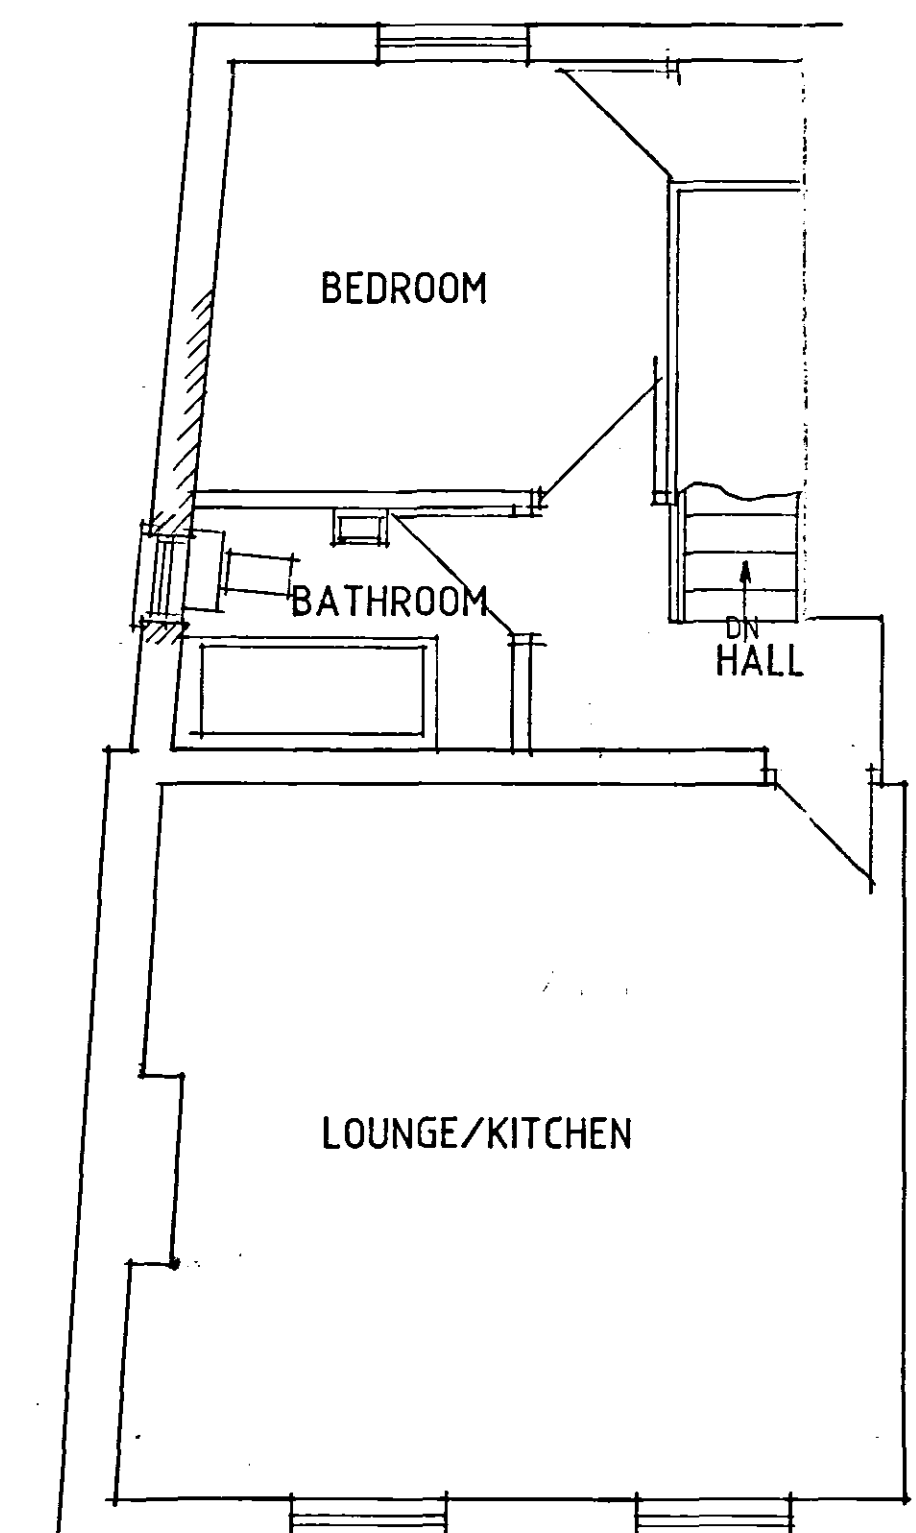

SECOND FLOOR PLAN

Planning & Development  
- 9 JUL 2008  
Ref: 0775/08

B - DESIGN ALTS - 23.4.08  
A - DESIGN ALTS - 17.12.07

**Status**  
CONSULTANTS IN ARCHITECTURE & PLANNING

PROPOSED CHANGE OF USE  
OF FOOD TAKEAWAY TO  
COFFEE SHOP WITH FLATS  
ABOVE AT 17 HIGH STREET,  
HOLBEACH FOR

MR. M. IDRIS.

PLANS AS PROPOSED

**DETERMINED  
PLAN**

1:50 SD07-055/3  
NOV-07 B.GILHAM.

2 Edinburgh Walk, Holbeach,  
Spalding, Lincs. PE12 7AP.  
Tel: 01406 424343 Fax: 01406 490702