
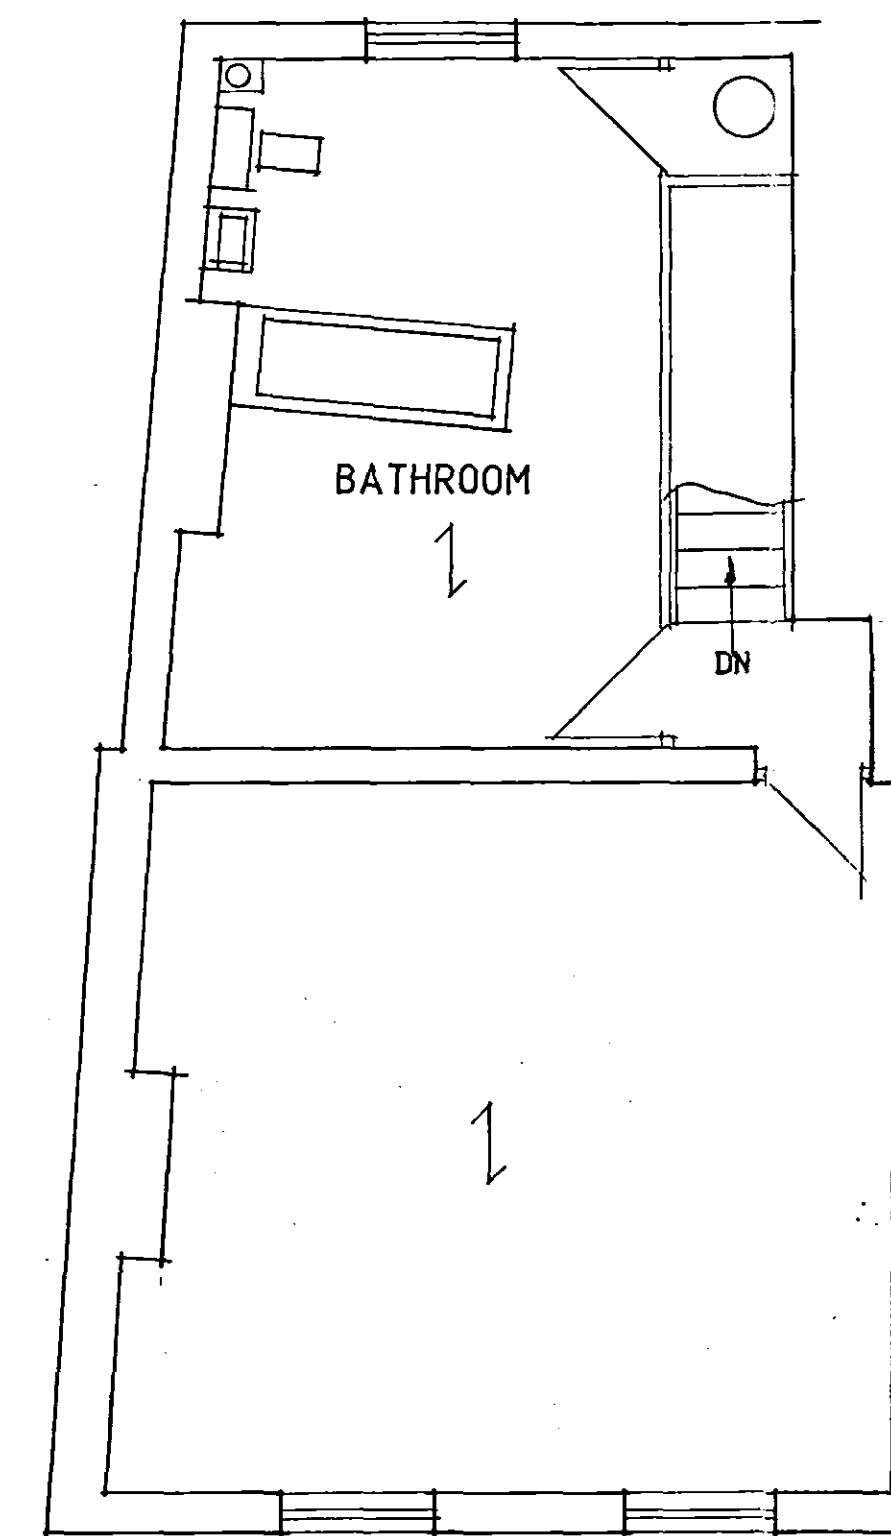
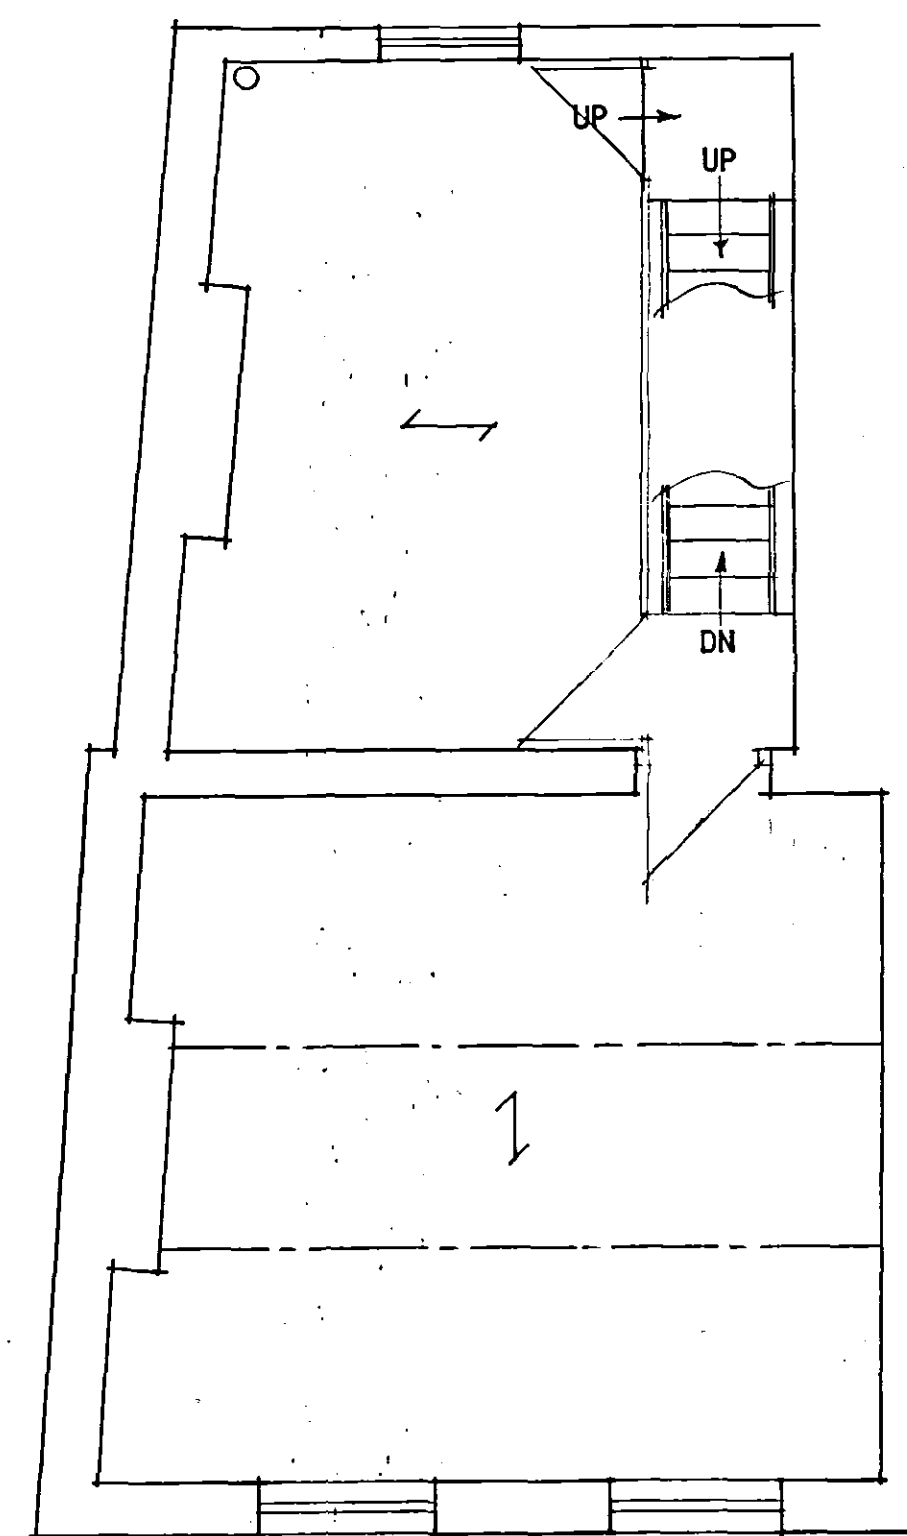


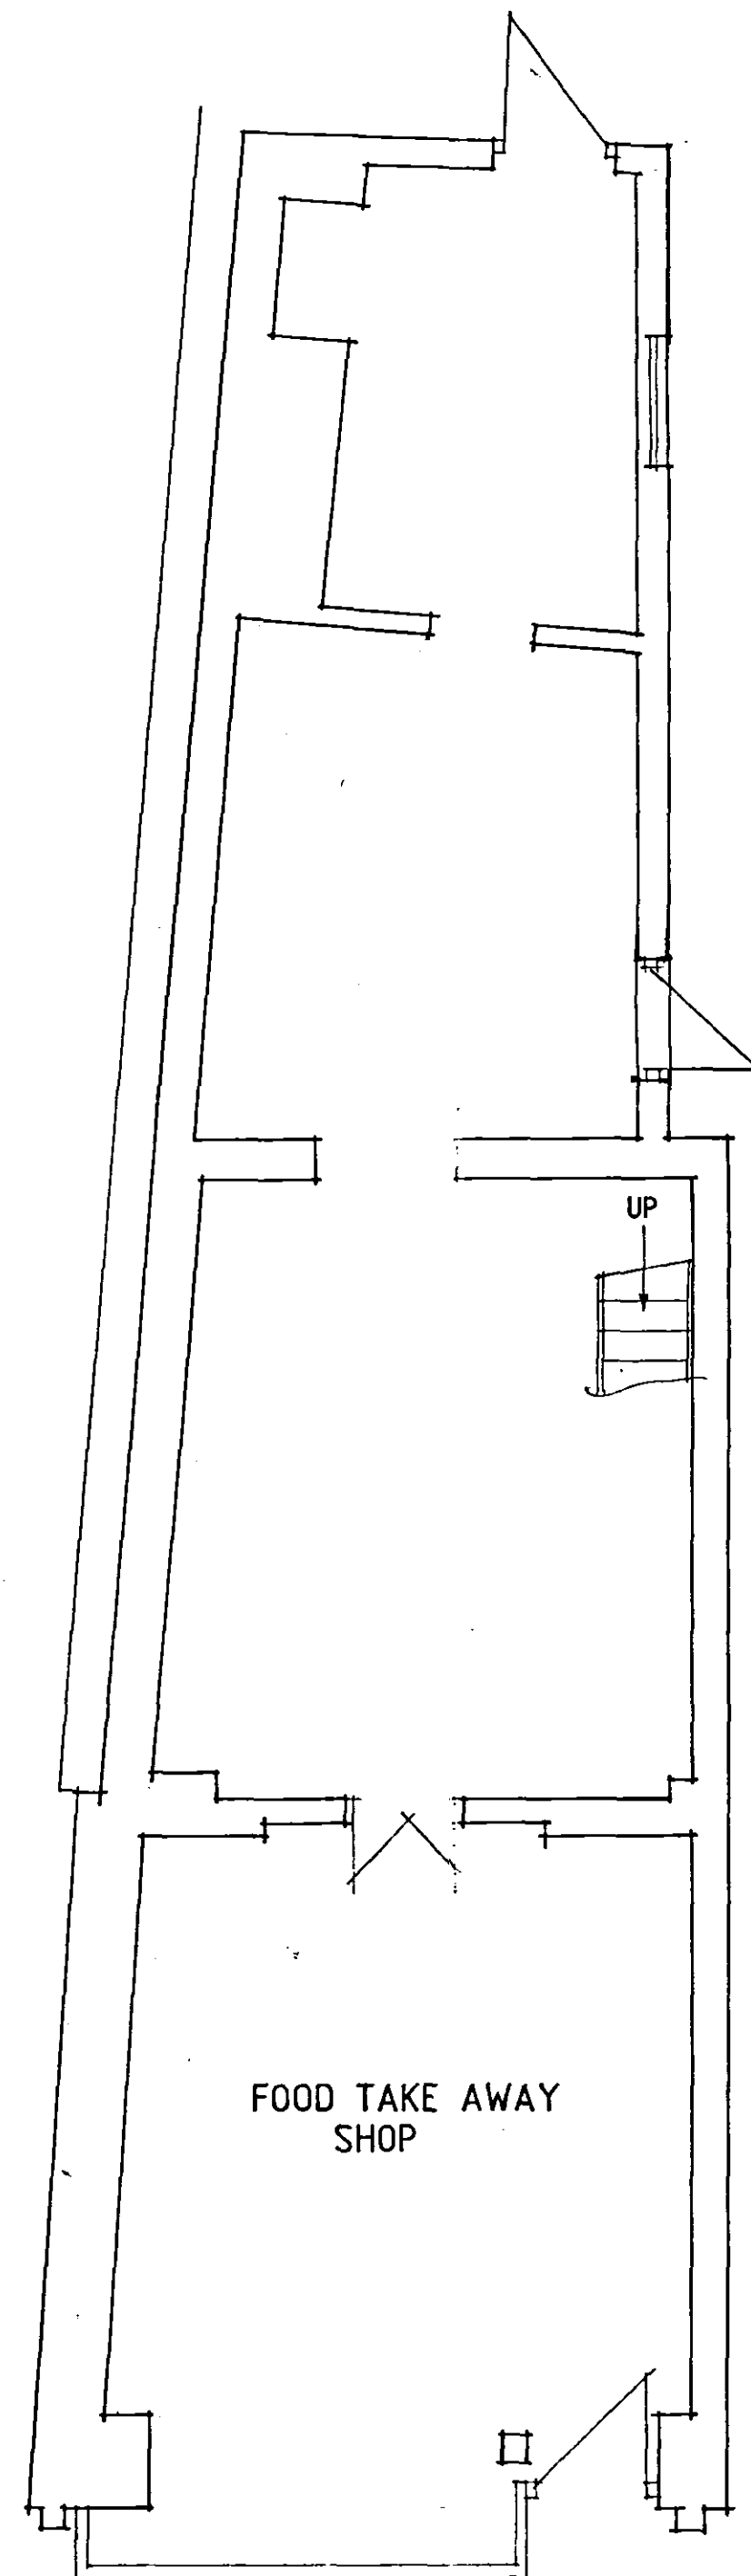

Planning & Development
- 9 JUL 2008
0715/08

Status
DESIGN
CONSULTANTS IN ARCHITECTURE & PLANNING

PROPOSED CHANGE OF USE
OF FOOD TAKEAWAY TO
COFFEE SHOP WITH FLATS
ABOVE AT 17 HIGH STREET,
HOLBEACH FOR

MR. M. IDRIS.

PLANS AS EXISTING

1:50 SD07-055/1
NOV-07 B. GILHAM.

**DETERMINED
PLAN**