





FRONT

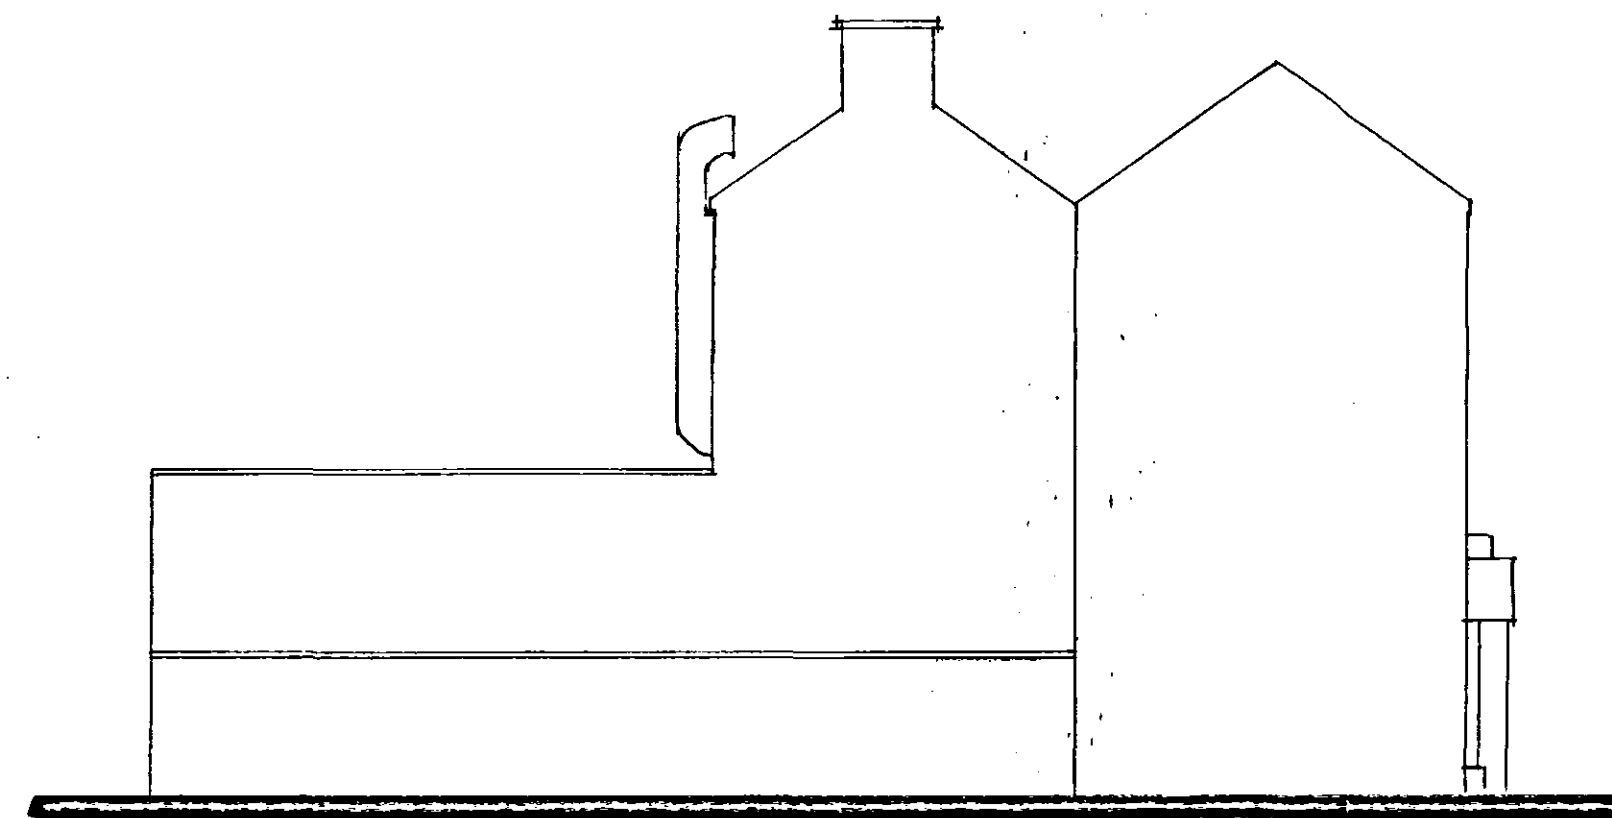

SIDE

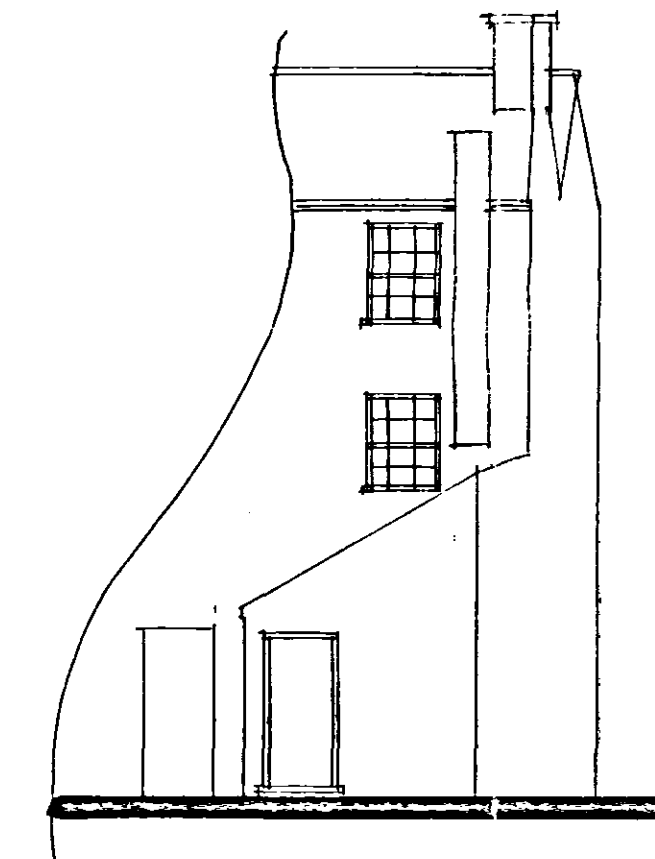

REAR

APPC
Planning & Development
- 9 JUL 2008
REF: 0775/08

Status
DESIGN
CONSULTANTS IN ARCHITECTURE & PLANNING

PROPOSED CHANGE OF USE
OF FOOD TAKEAWAY TO
COFFEE SHOP WITH FLATS
ABOVE AT 17 HIGH STREET,
HOLBEACH FOR

MR. M. IDRIS.

ELEVATIONS AS EXISTING

DETERMINED 1:100
PLAN NOV-07

SD07-055/2
B.GILHAM.

2 Edinburgh Walk, Holbeach,
Spalding, Lincs. PE12 7AP.
Tel: 01406 424343 Fax: 01406 490702

