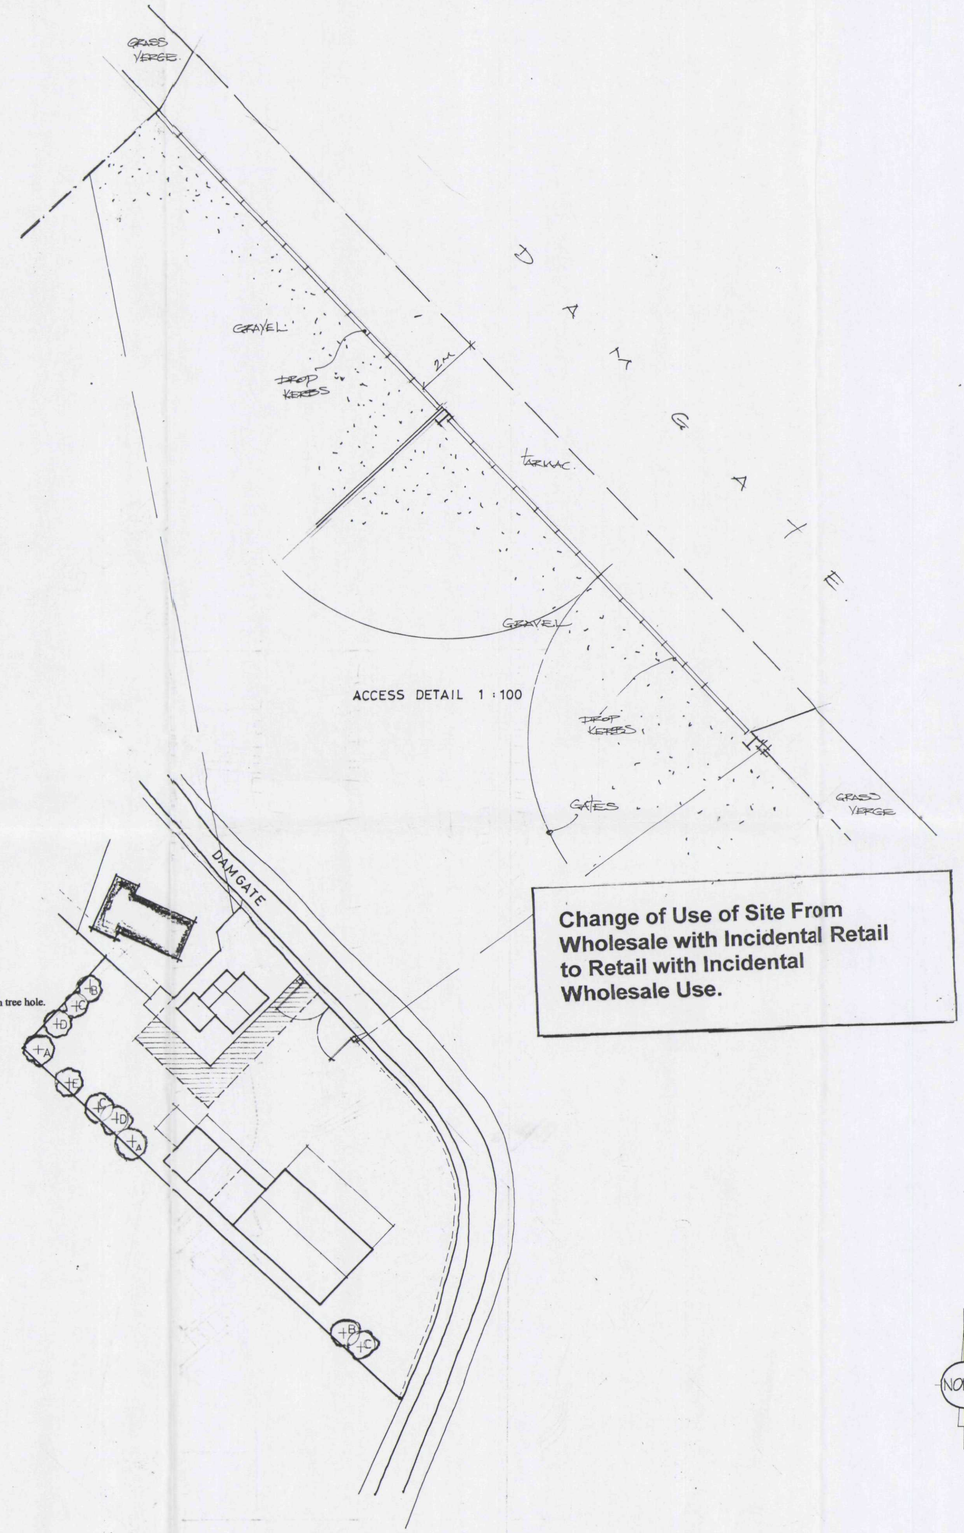

ACCESS DETAIL 1 : 100

LANDSCAPING & TREE LANDSCAPING

TREE PLANTING TO CONSIST OF NATURE SPECIES: -

A. SILVER BIRCH (BETULA PENDULA) FEATHERED
B. HAWTHORN (CRATAEGUS MONOGYNA) FEATHERED
C. HAWTHORN (CATAEGUS PAULS SCARLET) FEATHERED
D. WHITE BEAM (SORBUS ARIA) FEATHERED
E. BLACKTHORN (PRONOS SPINOSA) FEATHERED

All planting to be in accordance with BS 4428:1989 and amendment No. 1 (1991)

All trees to be planted with minimum 0.6m plastic mulch mat and to be staked, tied and tubed.

1/3 to ½ bag of peat free tree and shrub planting compost to be incorporated into backfill for each tree hole.

Change of Use of Site From Wholesale with Incidental Retail to Retail with Incidental Wholesale Use.

SITE LAYOUT
1/500



LOCATION PLAN
1/1250

NORTH

SUPERSEDED

SHDC
Planning & Development
1 0 JUN 2004
Ref: 0776/04

ref:	revision	date
A	CONDITION COMPLIANCE	JUNE 04

G. R. MERCHANT
I.ENG AMICE FIWO
ARCHITECTURAL, STRUCTURAL AND LAND DRAINAGE CONSULTANTS
Unit 4, Wrights Mews
12A Park Road, Holbeach,
Spalding, Lincs. PE12 7EE
Tel: 01406 490800
Fax: 01406 426744
E-Mail: G. R. Merchant @ Merchant. Pb. Co. UK

Project
B. AYRES. - ROOFING.
DAMGATE.
HOLBEACH.
SPALDING. LINC'S.

Client
B. AYRES.

Drawing
SITE & LOCATION PLANS.

Job Ref.	Drawing No.
857-03	01A
Date: DEC '03.	Drawn: GRM

Scales
AS INDICATED.

DO NOT SCALE FROM THIS DRAWING

This drawing is copyright and may not be altered, issued, photographed or used for any other purpose other than that for which it is issued. The General Contractor is to check all dimensions on site and report any discrepancies to the Architect. All details shown on this drawing including foundations are based upon typical site conditions related to the area. No responsibility can be accepted for abnormal conditions which may be discovered during construction unless reported to the Architect so that design amendments may be considered. Site soil surveys are recommended on request of the Architect to establish specific site conditions before foundation work is undertaken. The drawing is limited in the amount of information contained and does not purport to contain a full specification for the works. It is issued for the purpose of obtaining Planning / Building Regulation approvals. The dimensions are to be read and - contract documents only. The works but not be supervised or be relied on solely by the Architect or his representative thereof. It is the client or their appointed agent responsibility to control workmanship, specification of materials, deliveries to specification, variations to quotes etc.
All materials to be new unless otherwise stated and all components and materials etc. to be used fitted and installed etc. in strict accordance with manufacturers instruction and relevant code of practice, Materials shall conform to appropriate British Standard specification or BBA certificate or European Unit equivalent. The Employer / Client shall ensure that the selected contractor is conversant with and adopts all measures necessary to ensure compliance with Health and Safety legislation for building sites and Work places. The Employer / Client is advised that