


Park Bungalow
Park Road
Holebeach
PE12 7EE


FOR HOLEBEACH PARISH COUNCIL

PROPOSED CHANGE OF USE

PB001

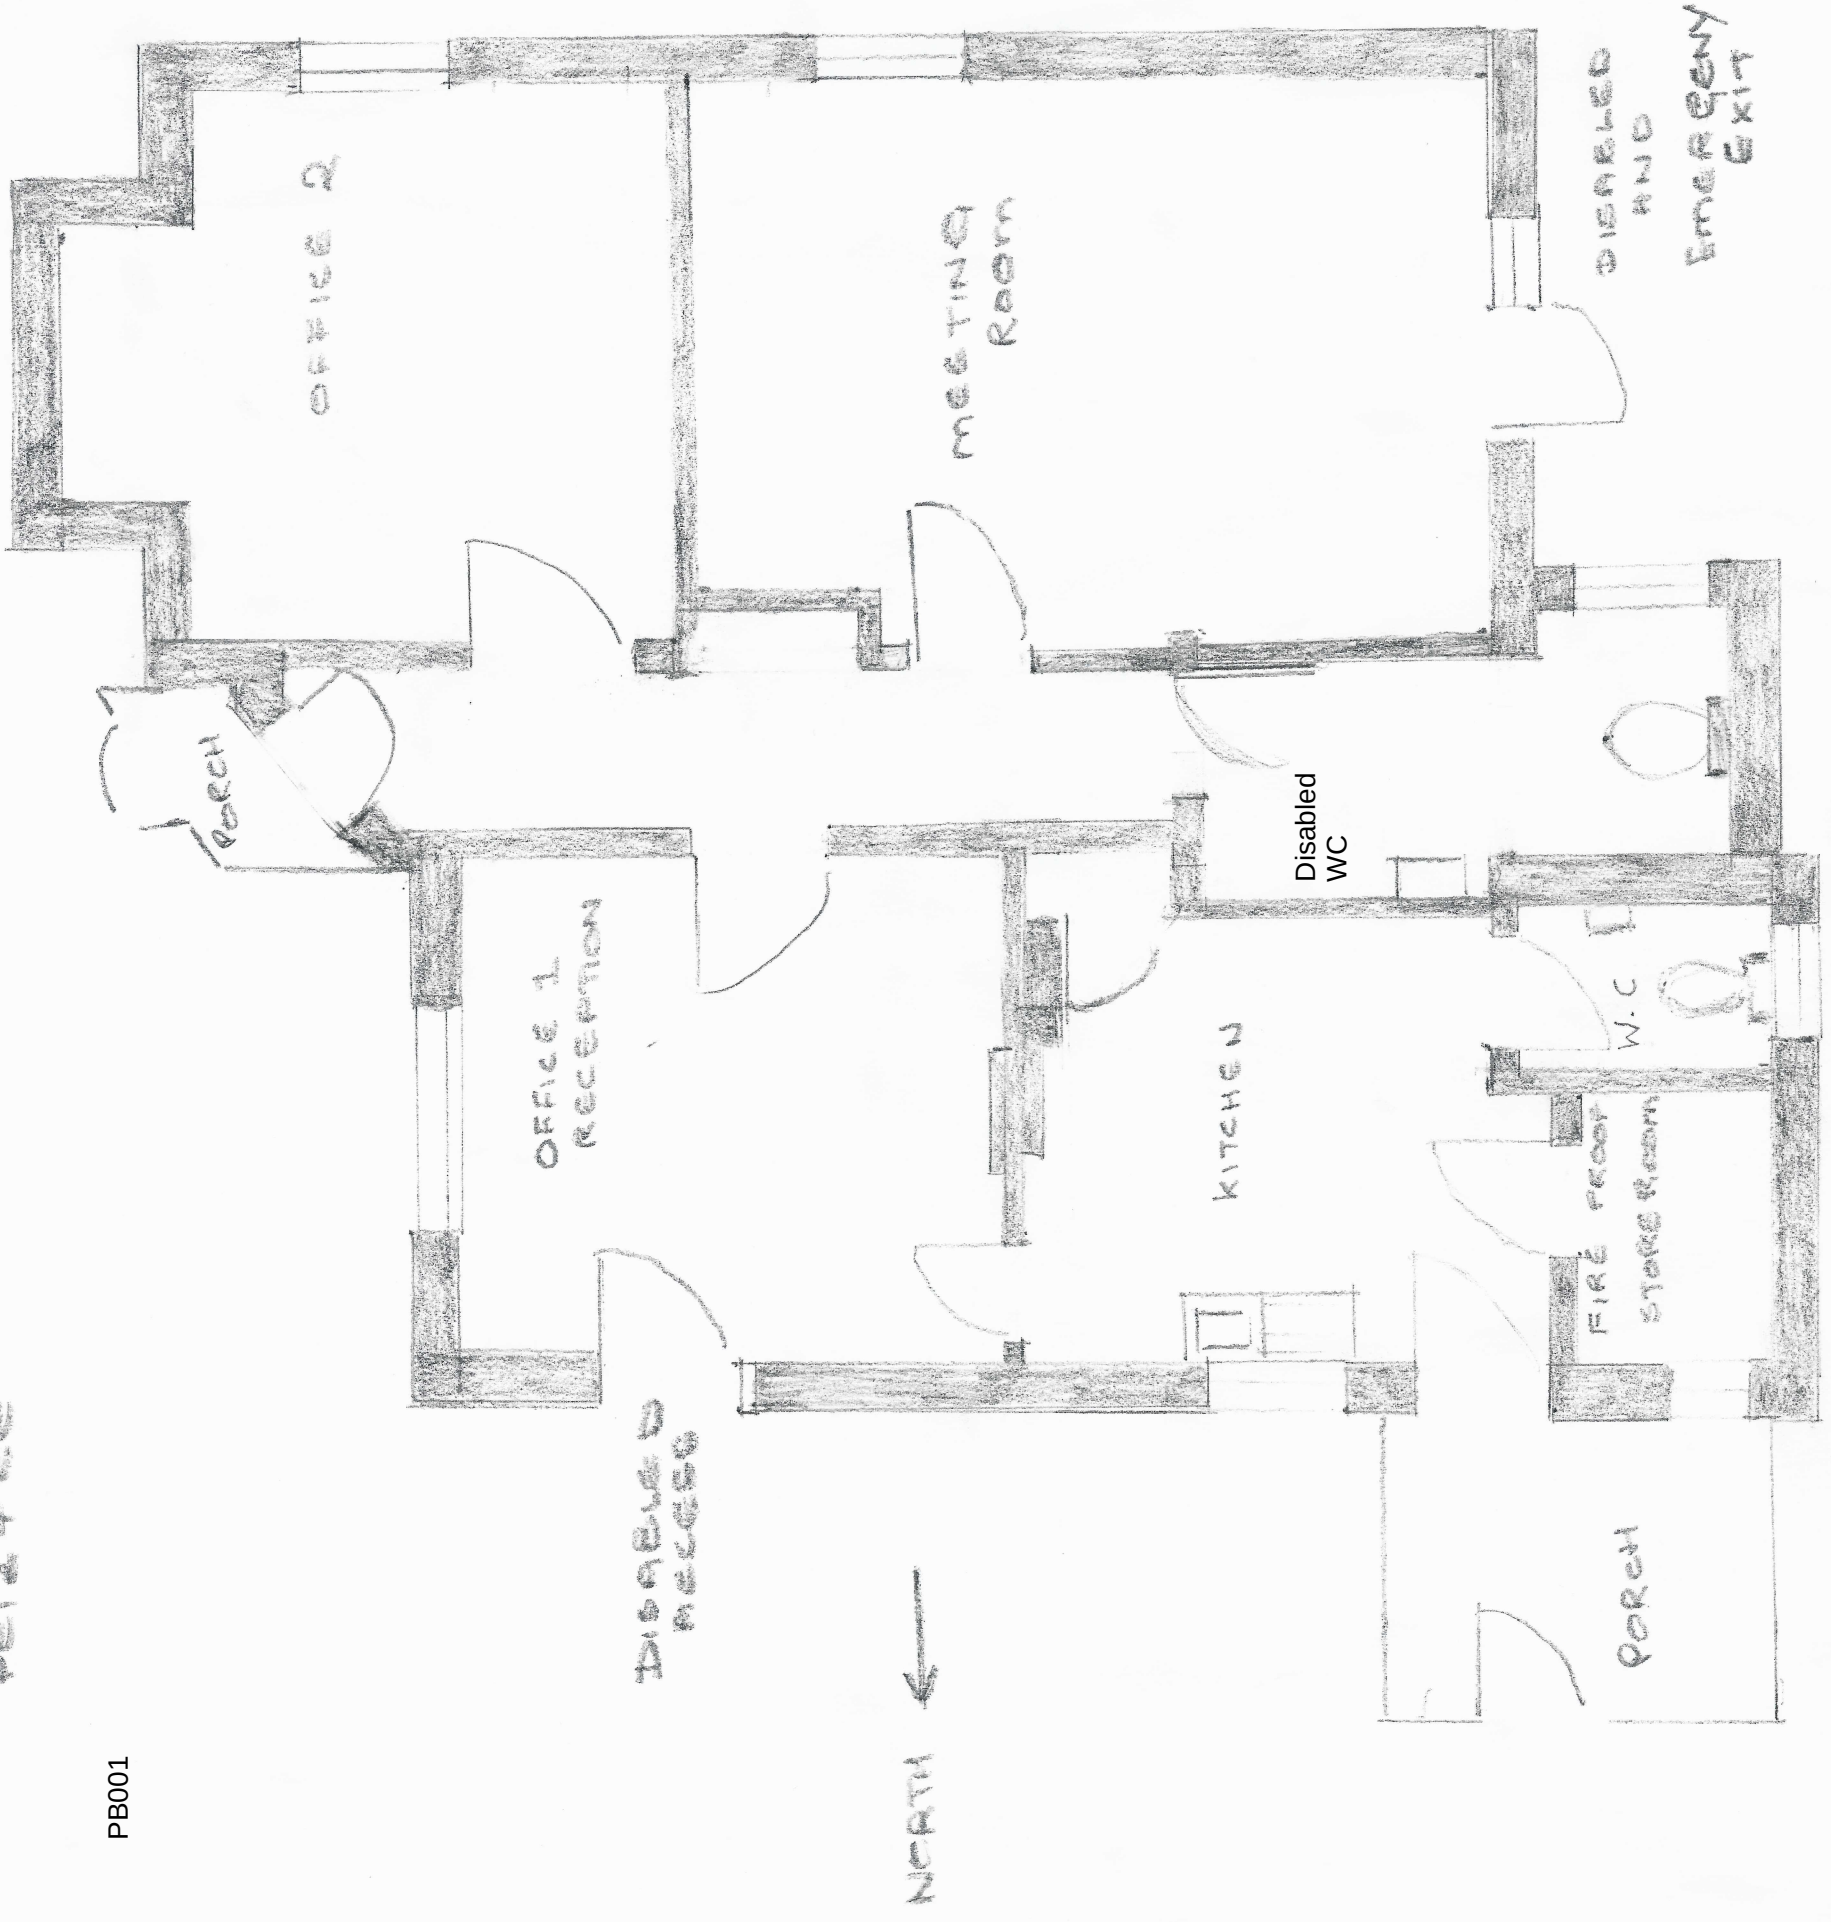

LOCATION PLAN

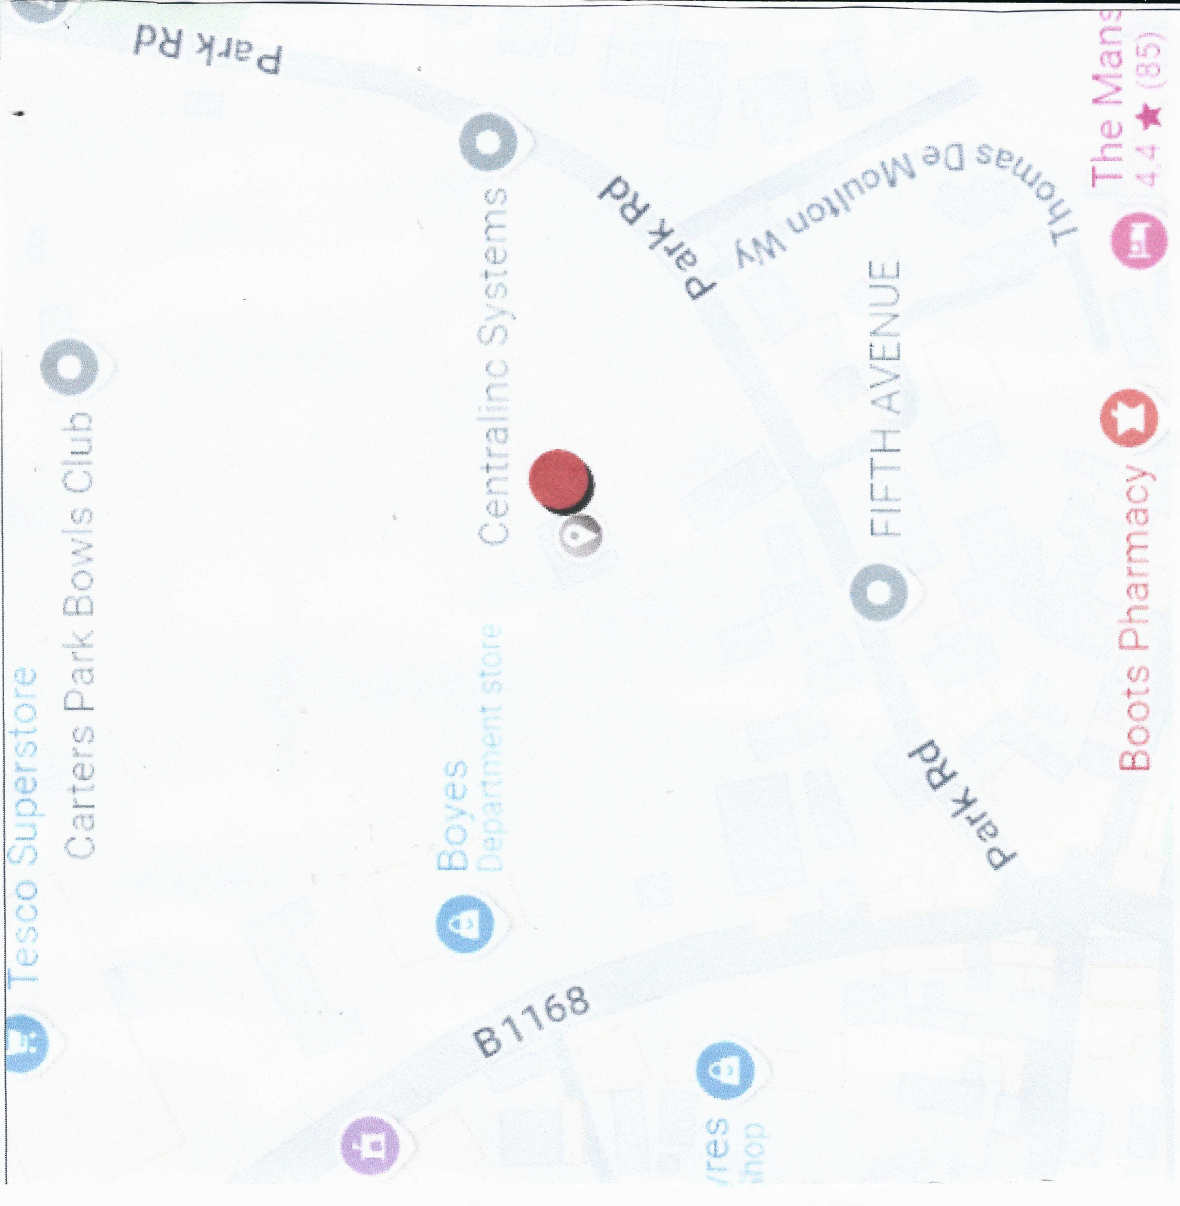

Scale 1:50