

Mr. G.W. Goddard.
30 Western Avenue,
Holbeach,
Spalding,
LINCS. PE12 7QD

PROPOSED REAR EXTENSION TO GARAGE AT NO. 30 WESTERN AVENUE.

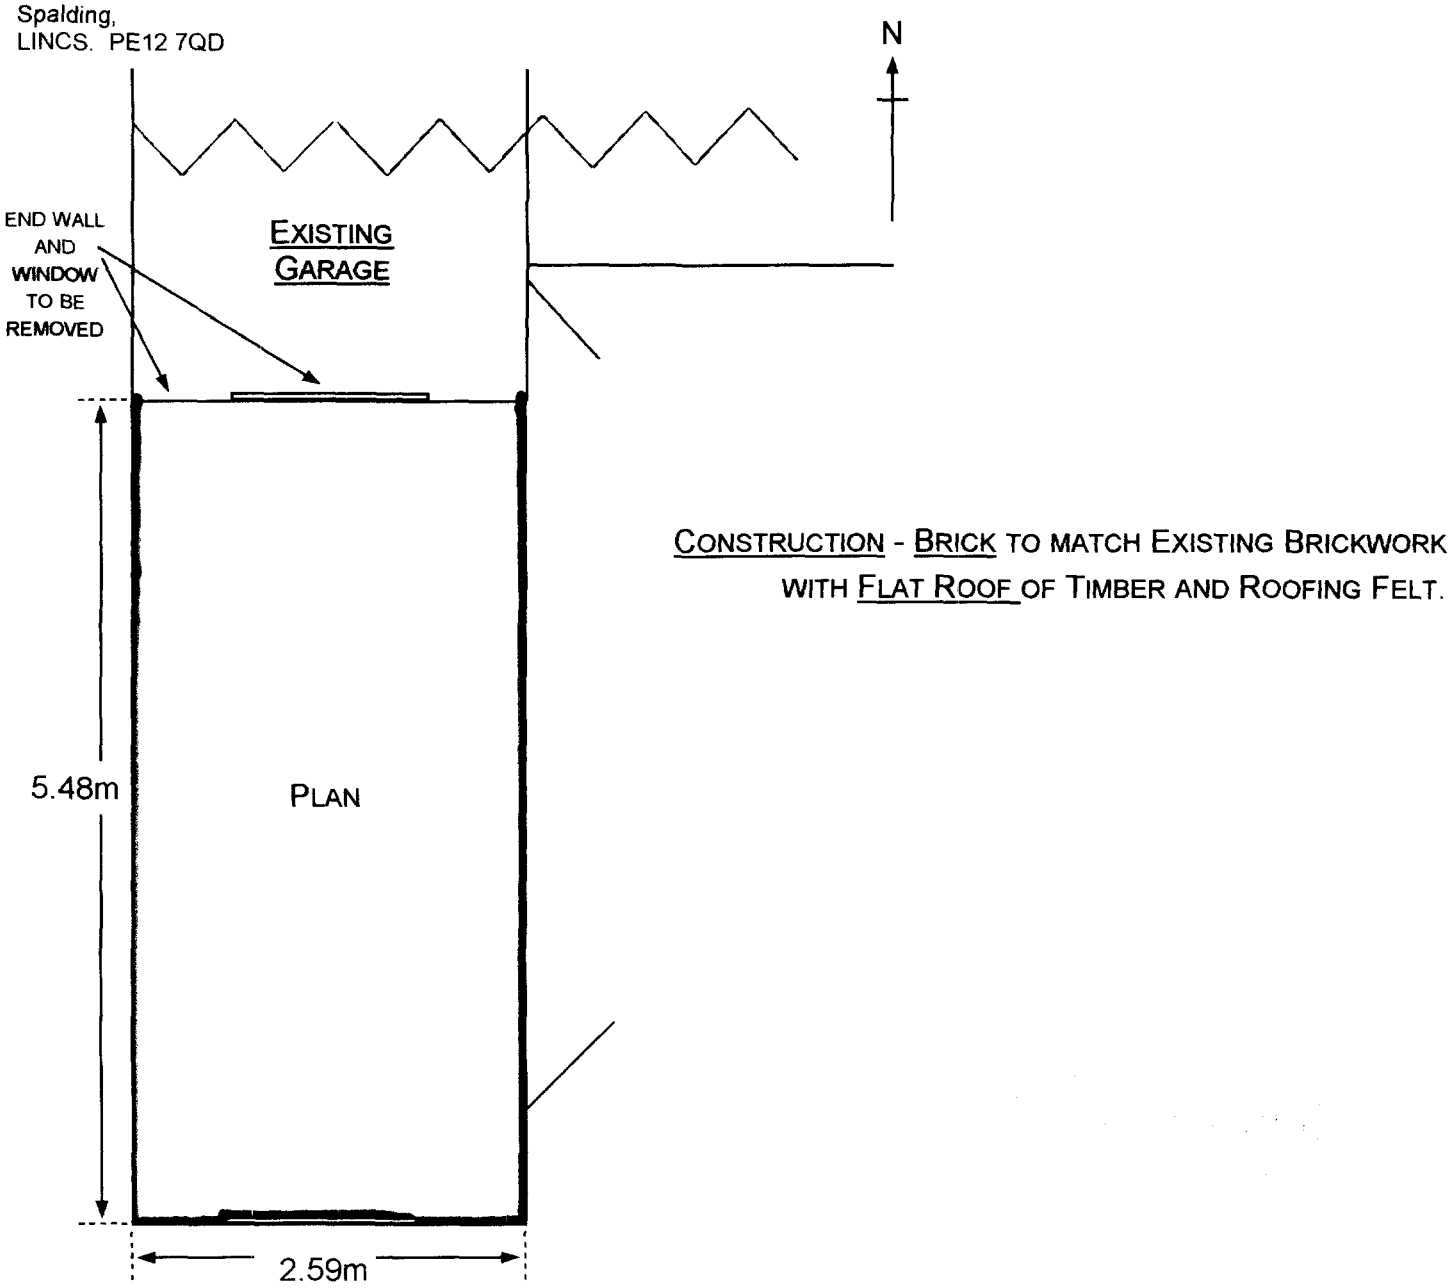

CONSTRUCTION - BRICK TO MATCH EXISTING BRICKWORK WITH FLAT ROOF OF TIMBER AND ROOFING FELT.

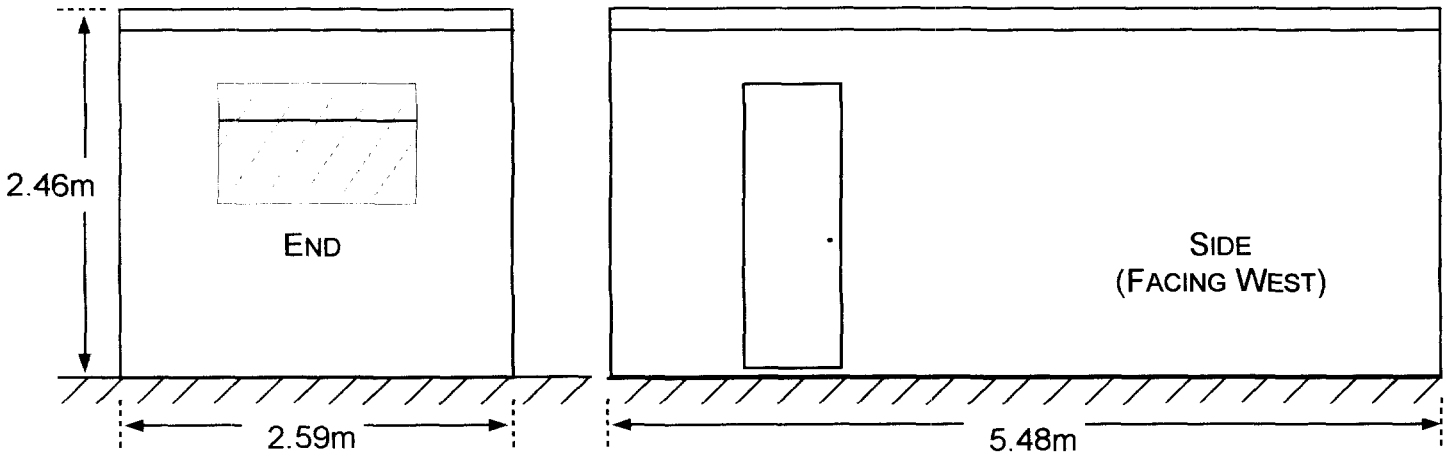

Volume of Proposed Extension is ~~34.96 m3~~ Planning

* EAST ELEVATION AS PER AMENDMENT OMITTING DOOR

- 8 JUL 2002

0783/02