
WINDOWS to BE REPLACED

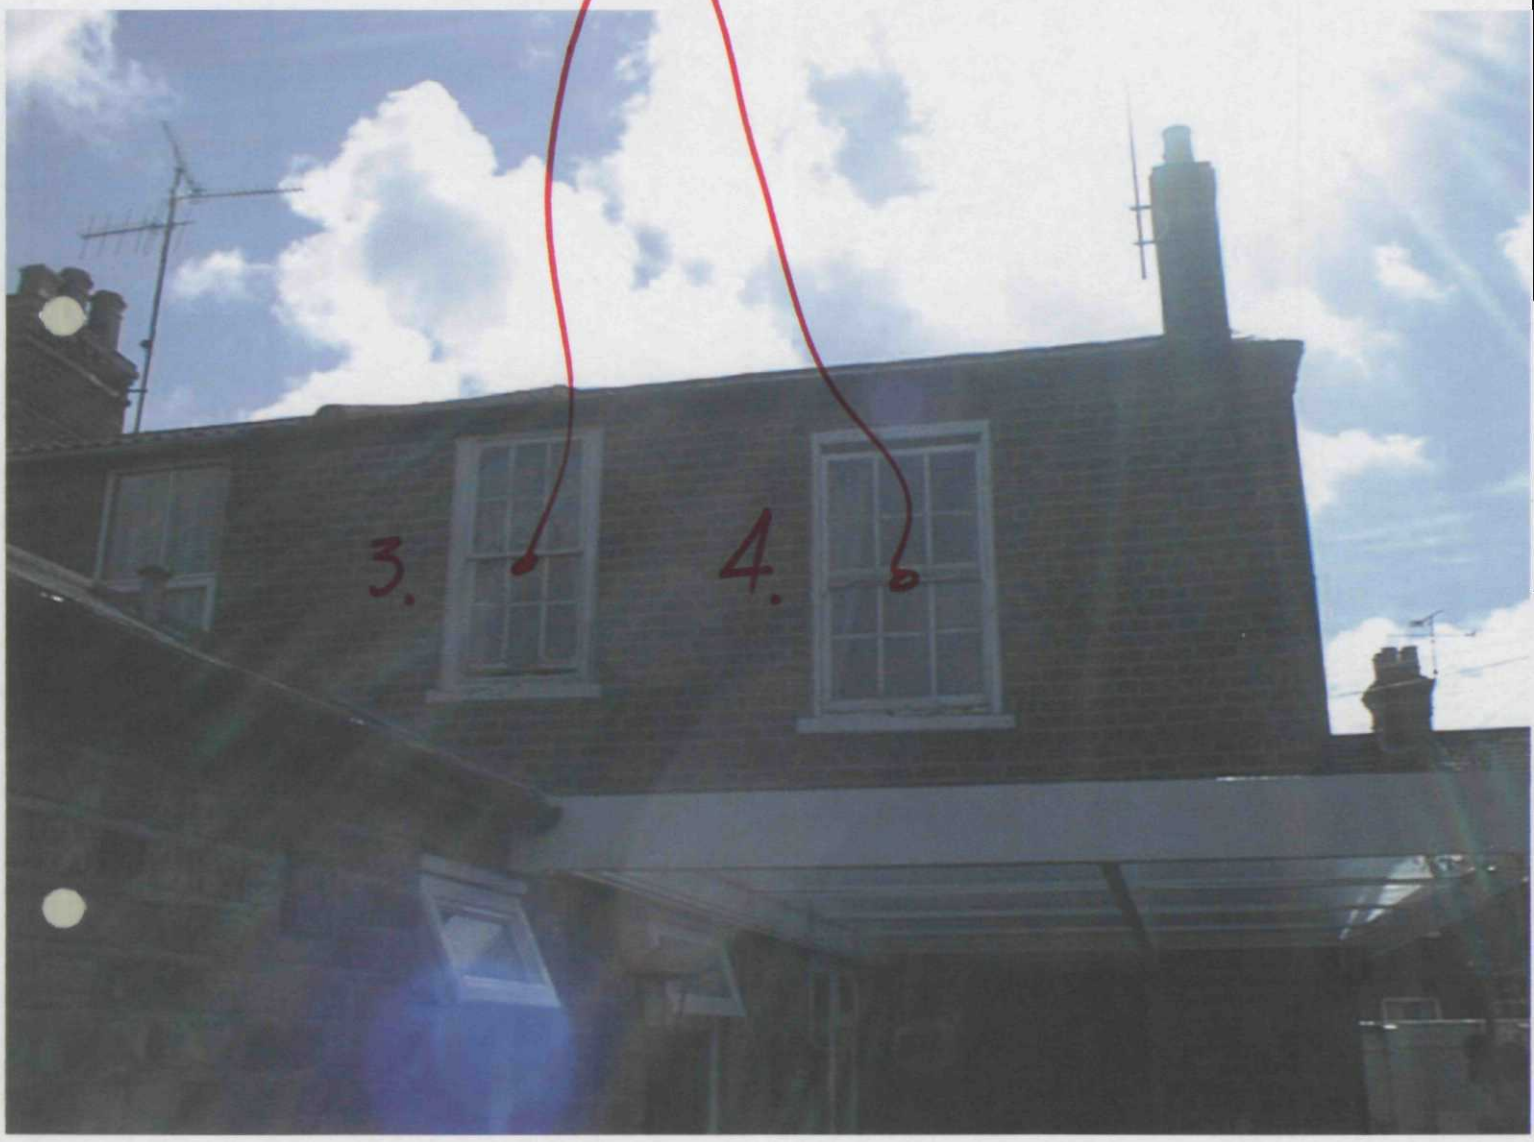

DETERMINED
PLAN