





KEY

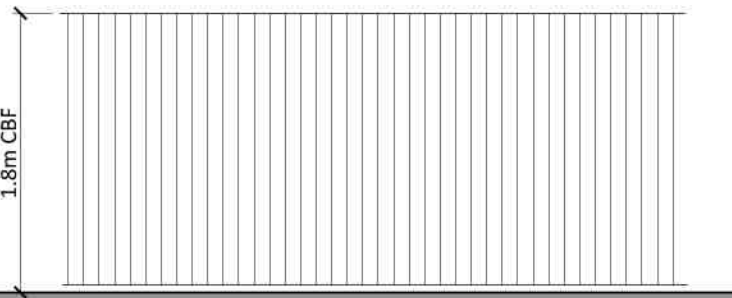

BOUNDARY TYPE - CBF
1.8m Close Boarded Fence



BOUNDARY TYPE - KR
Knee Rail

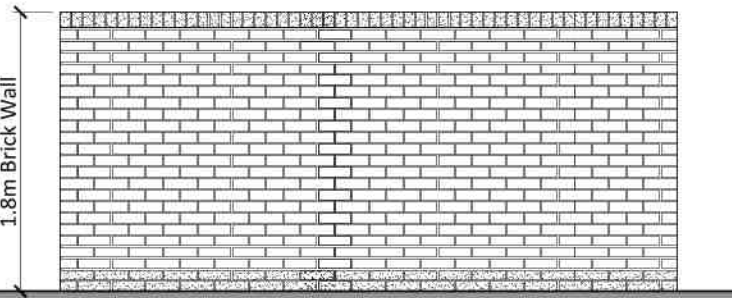

BOUNDARY TYPE - W
1.8m Brick Wall

D	19.10.2021	PLOT 32/33 DRIVE SHORTENED
C	24.09.2021	POS AREA ENLARGED
B	17.09.2021	PRIVATE PATHS & GATES ADDED
A	15.07.2021	AFFORDABLE MIX AMENDED
REV	DATE	DESCRIPTION



ASHWOOD
HOMES

1 Goodison Road, Lincs Gateway Business Park,
Spalding, Lincs, PE12 6FY T: 01406 490590

PROJECT:
PROPOSED RESIDENTIAL DEVELOPMENT AT
FEN ROAD, PHASE 2
HOLBEACH

DRAWING TITLE:
BOUNDARY TREATMENT

SCALE: 1:500 @ A1	DATE: 19.10.2021
DRAWN: AR	REV: D
DRAWING No: 127 - BT - 01	