




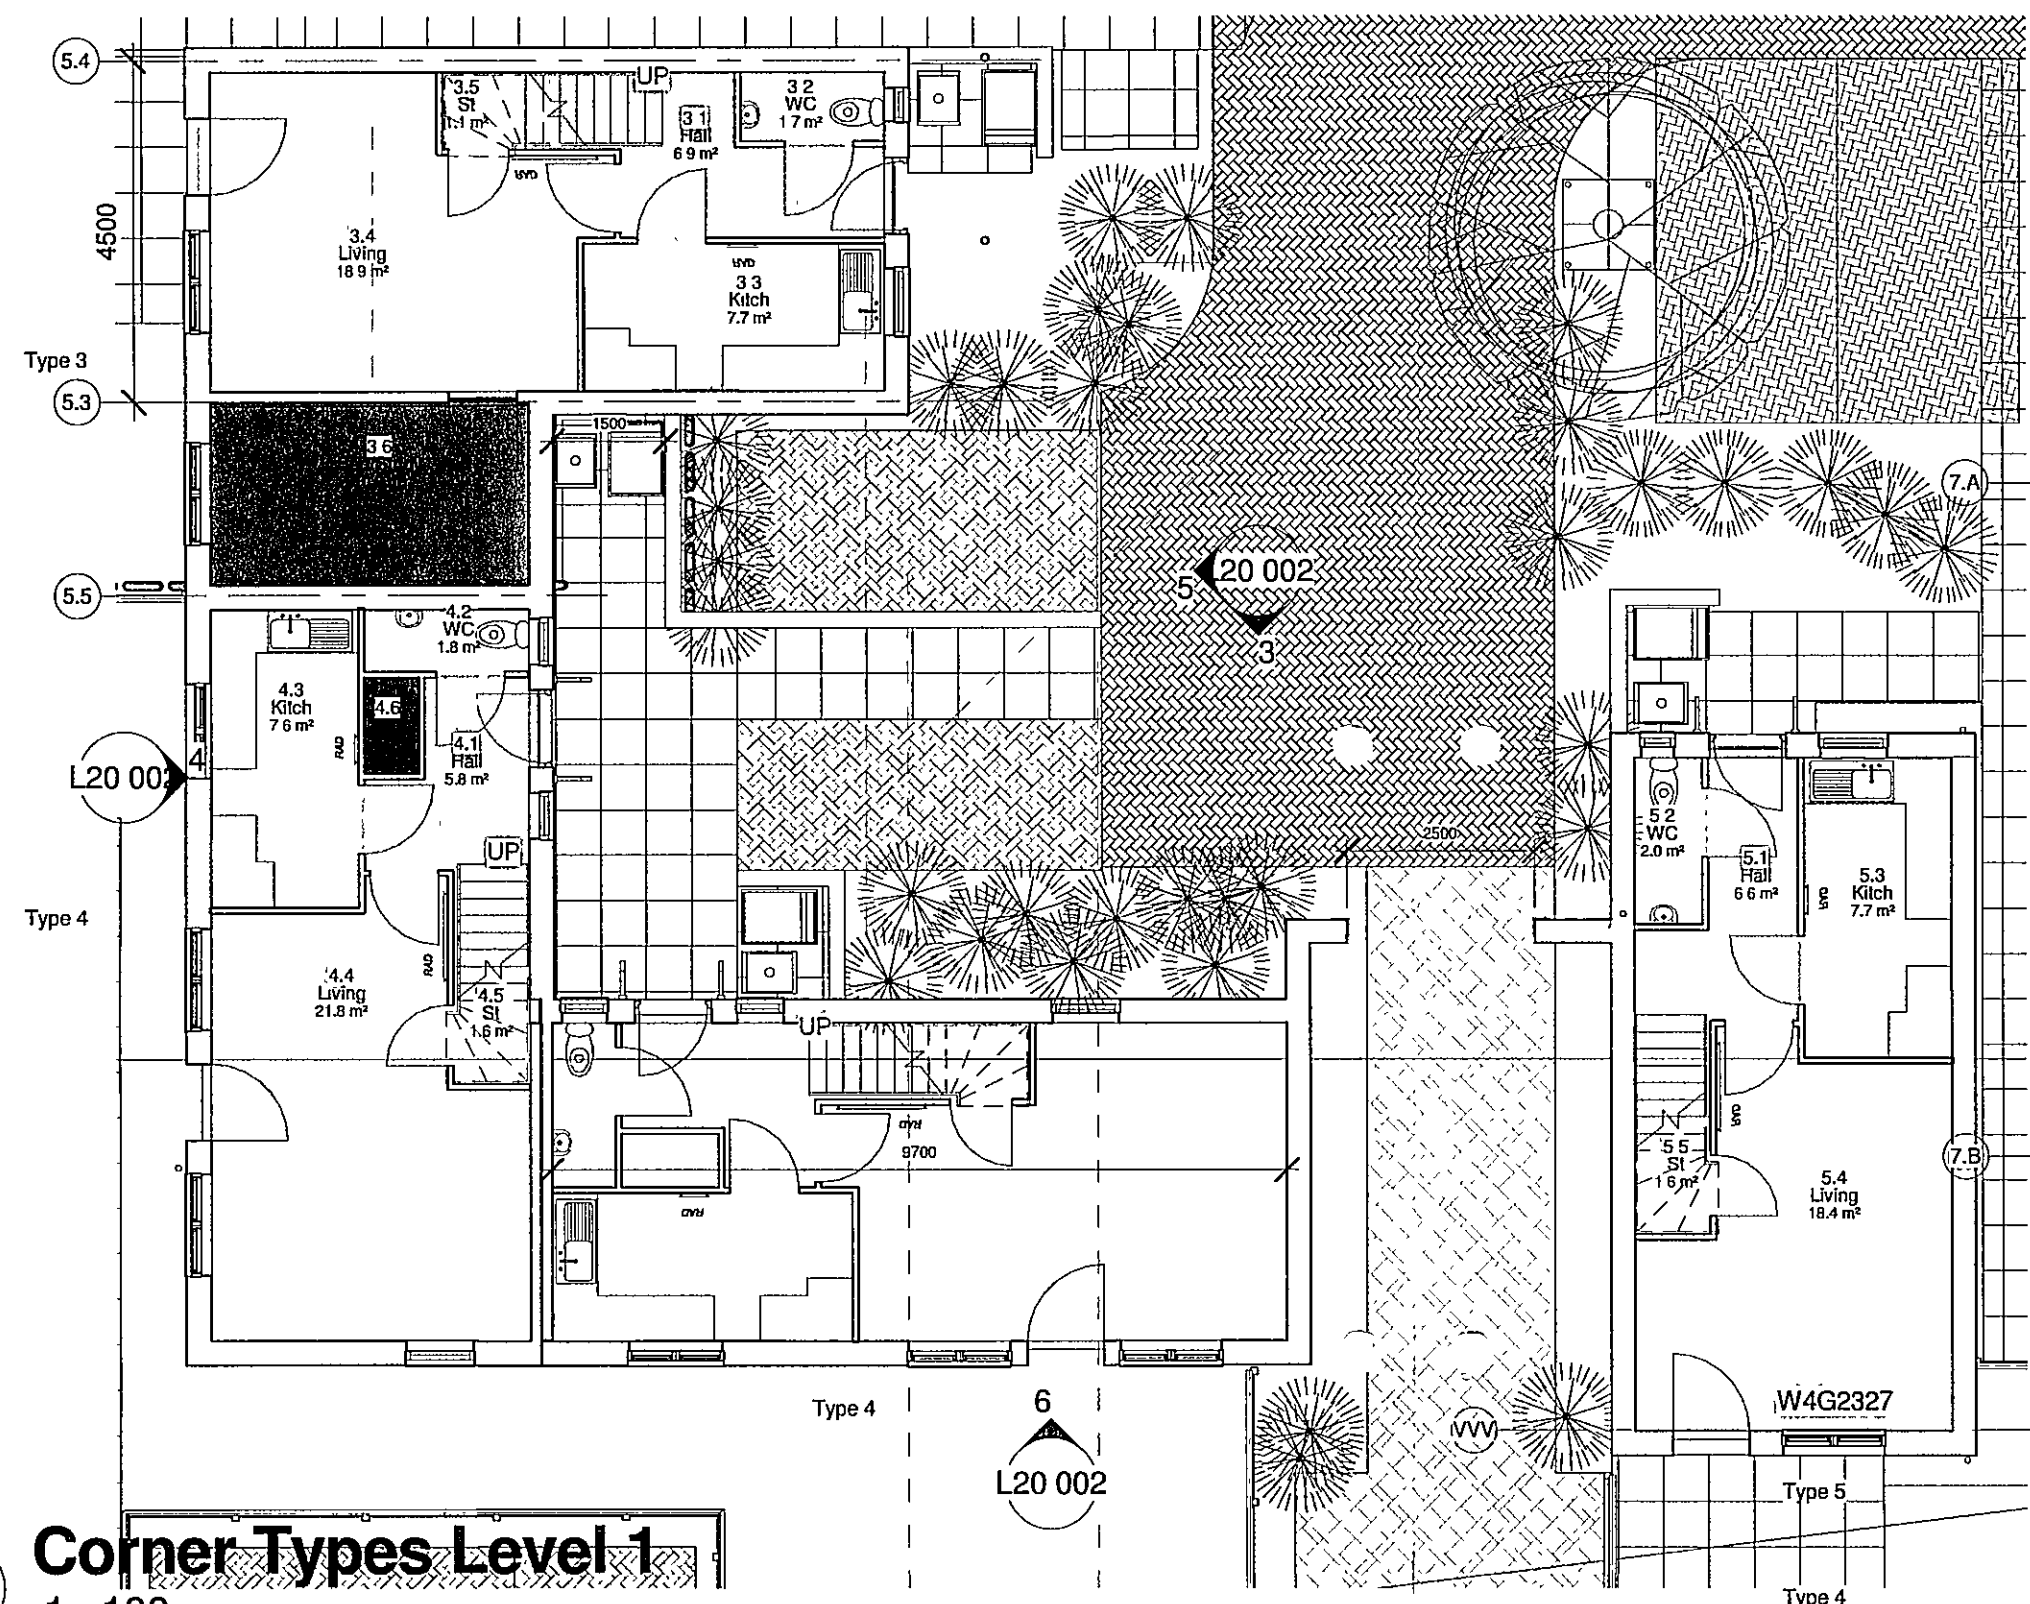

1 Corner Types Level 1
1 : 100

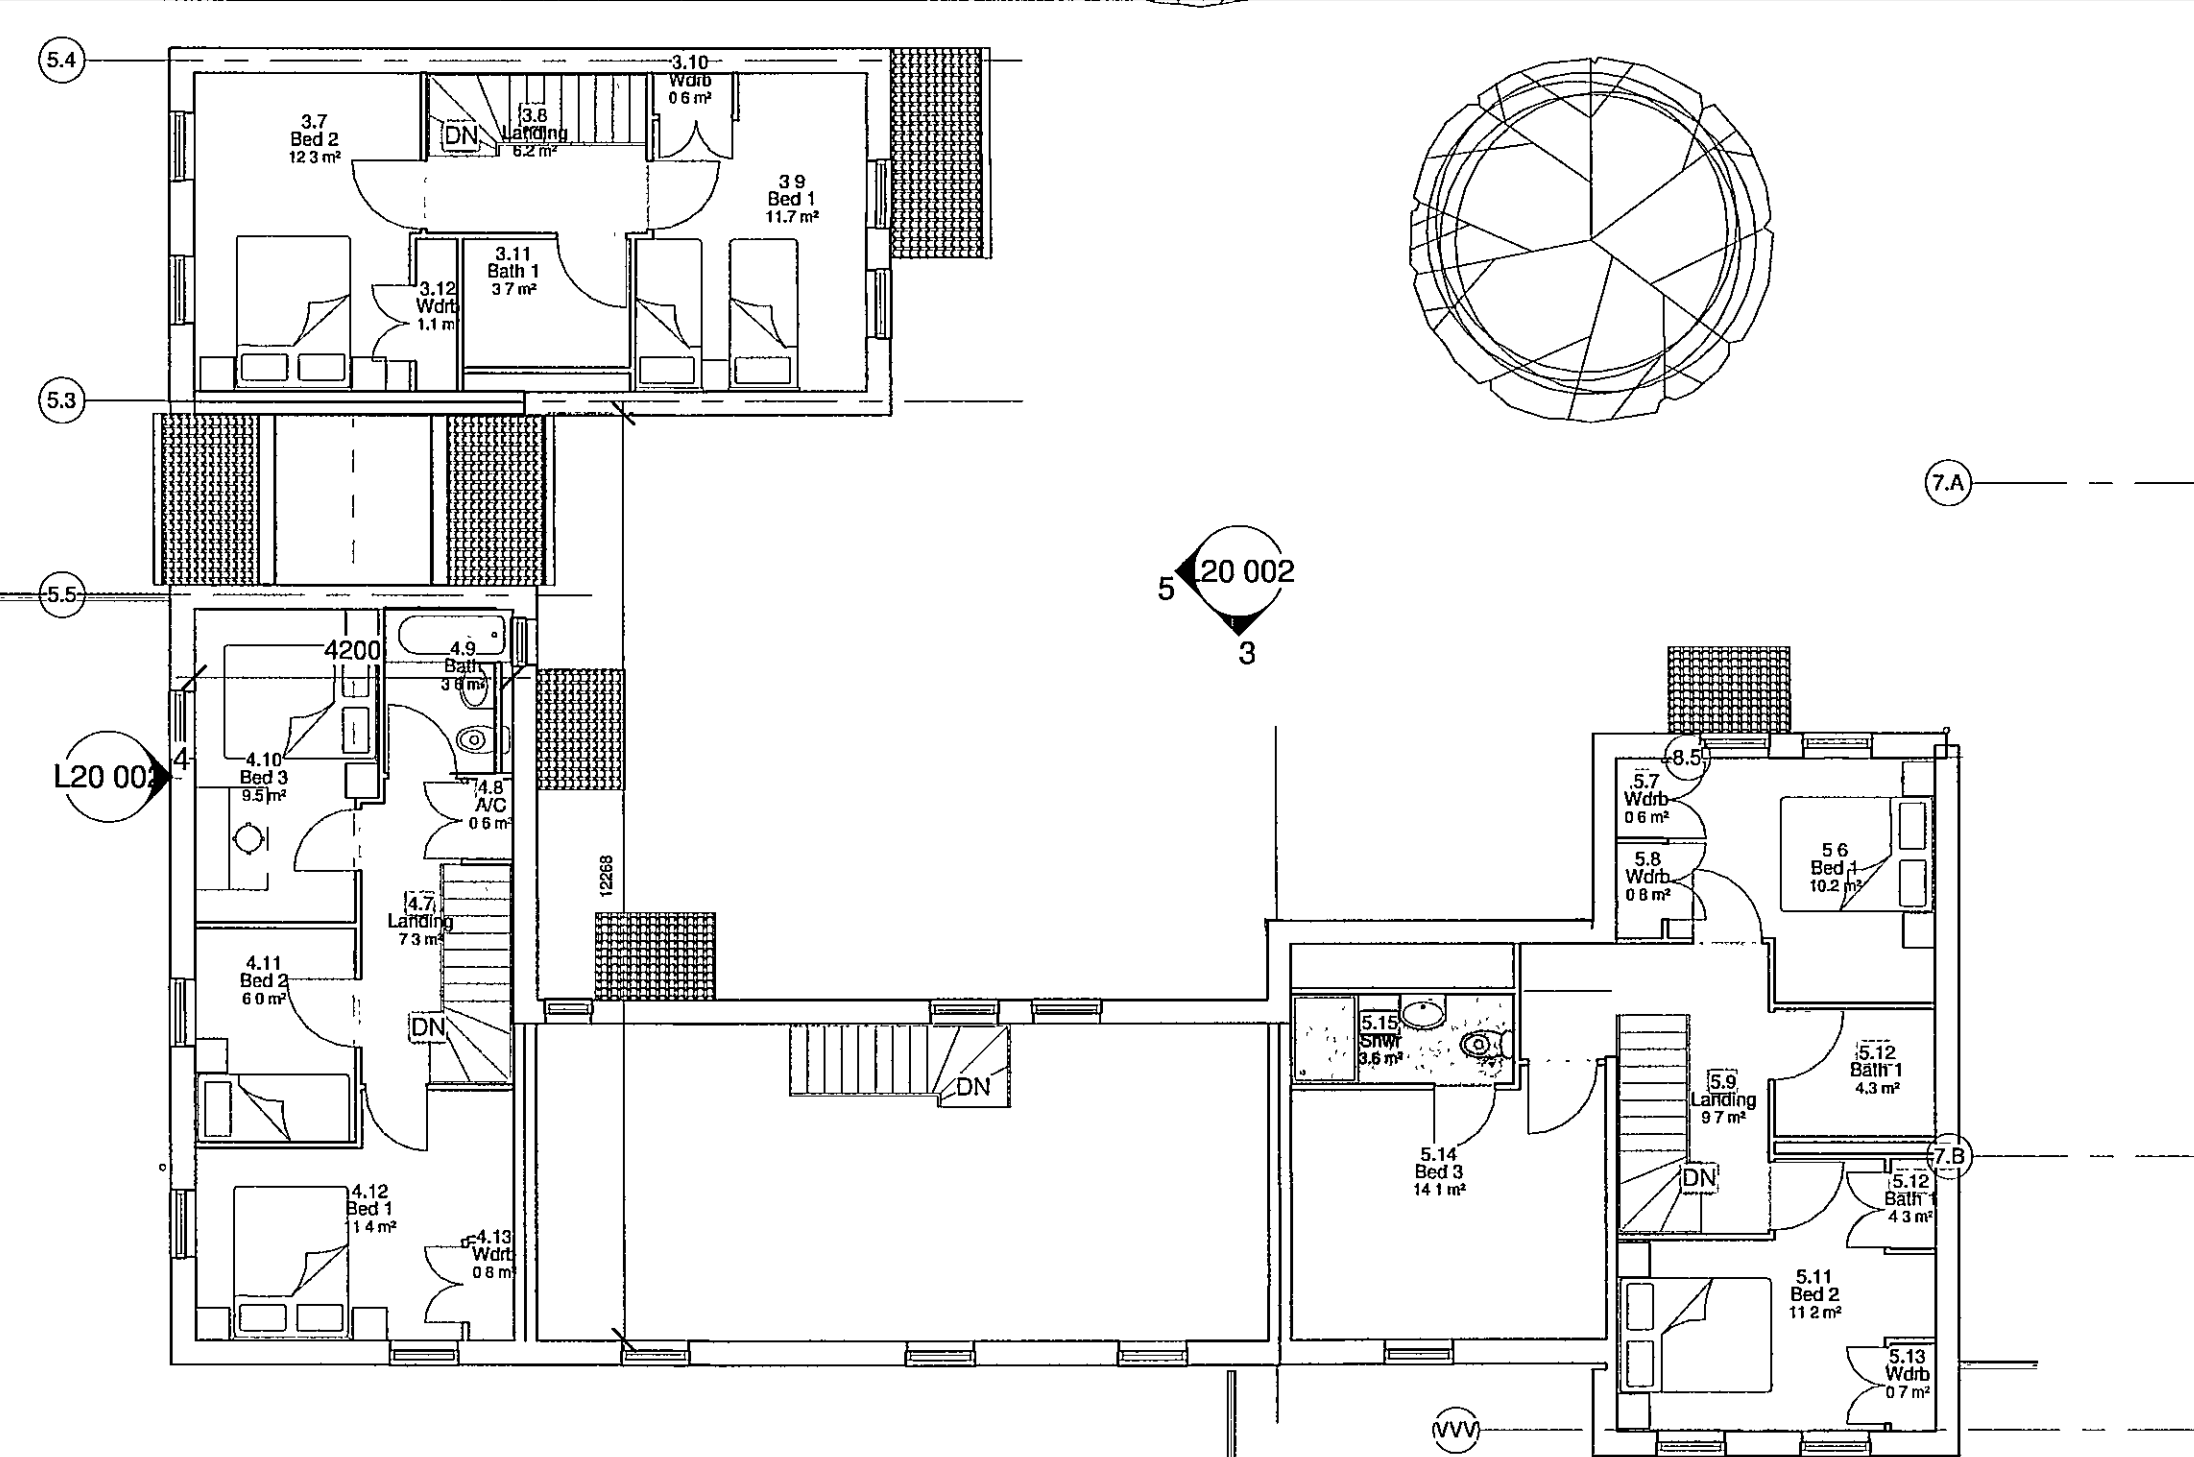

2 Corner Types Level 2
1 : 100

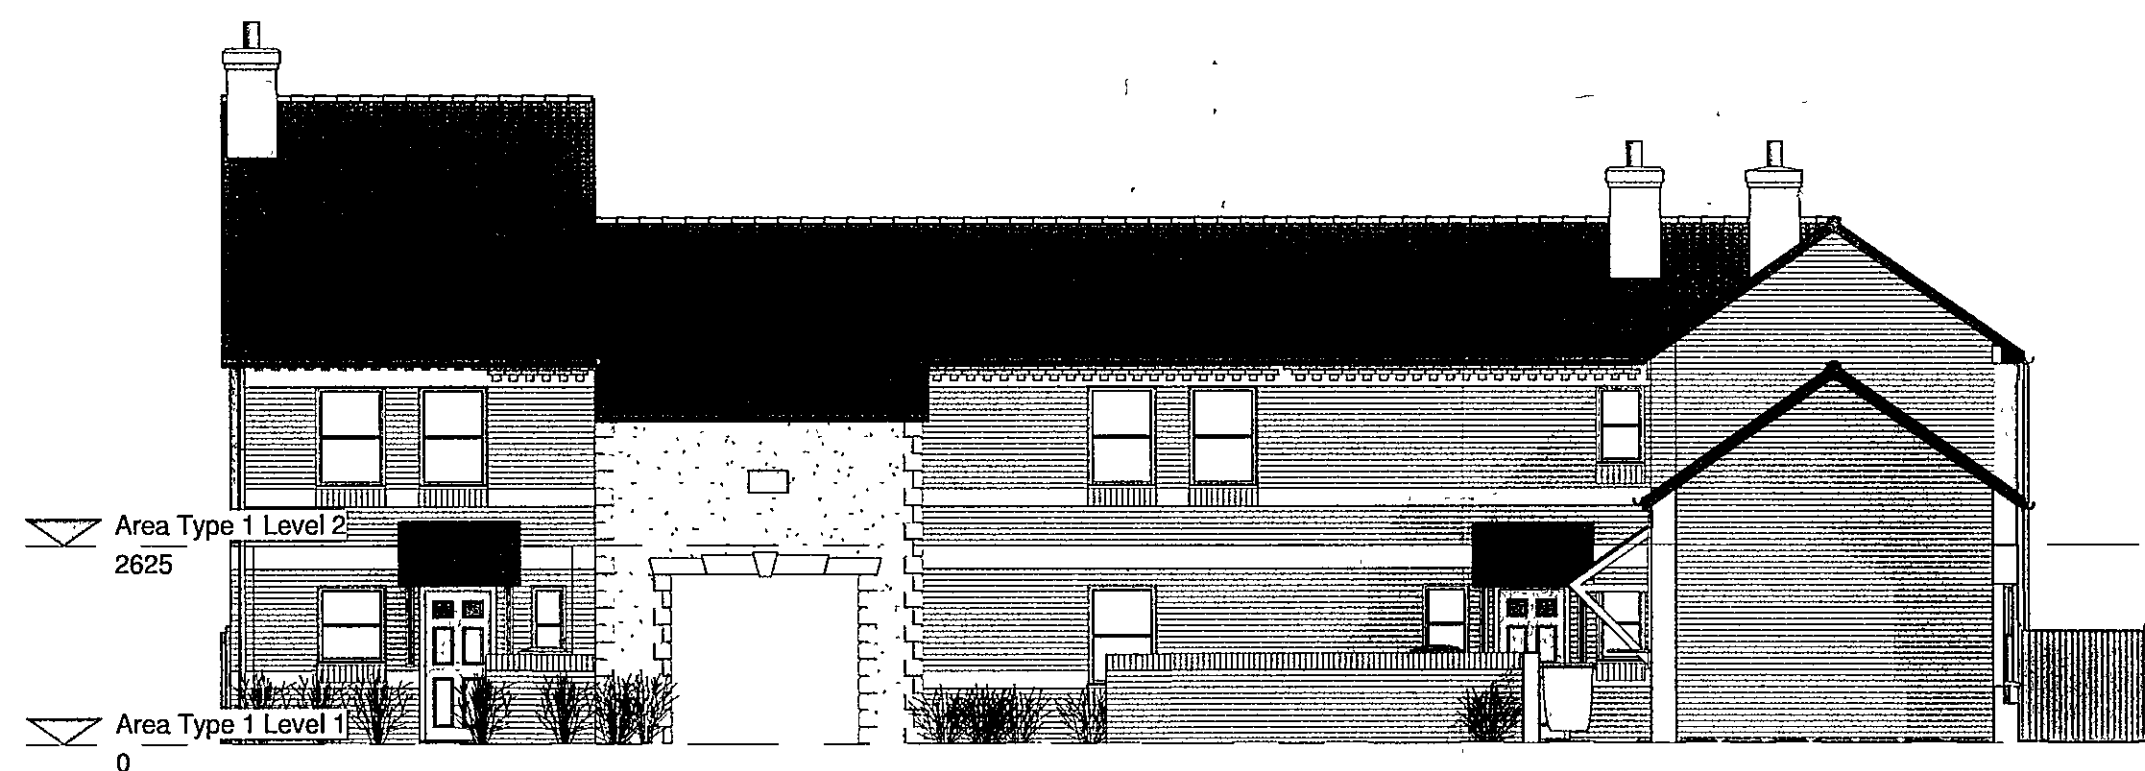

3 Corner Units North East
1 : 100



4 Corner Units South West
1 : 100



5 Corner Units North West
1 : 100



6 Corner Units South East
1 : 100

PRELIMINARY

No.	Description	Date
1	Drawing Set Renumbered Plans added to '16.03.07' L20 001	

Owen Consultancy LLP

Ivydene
Shilton
Burford
Oxfordshire
OX18 4AB
T: 01993 842036
F: 01993 841345
o.owen@owenconsultancy.com

Barrington Gate

Client Name PJK

Sheet Name
Types 3,4,5 (Corner) 3b Units

1150 L20 002 Rev. 1

Scale 1 : 100
12/15/06 RO