
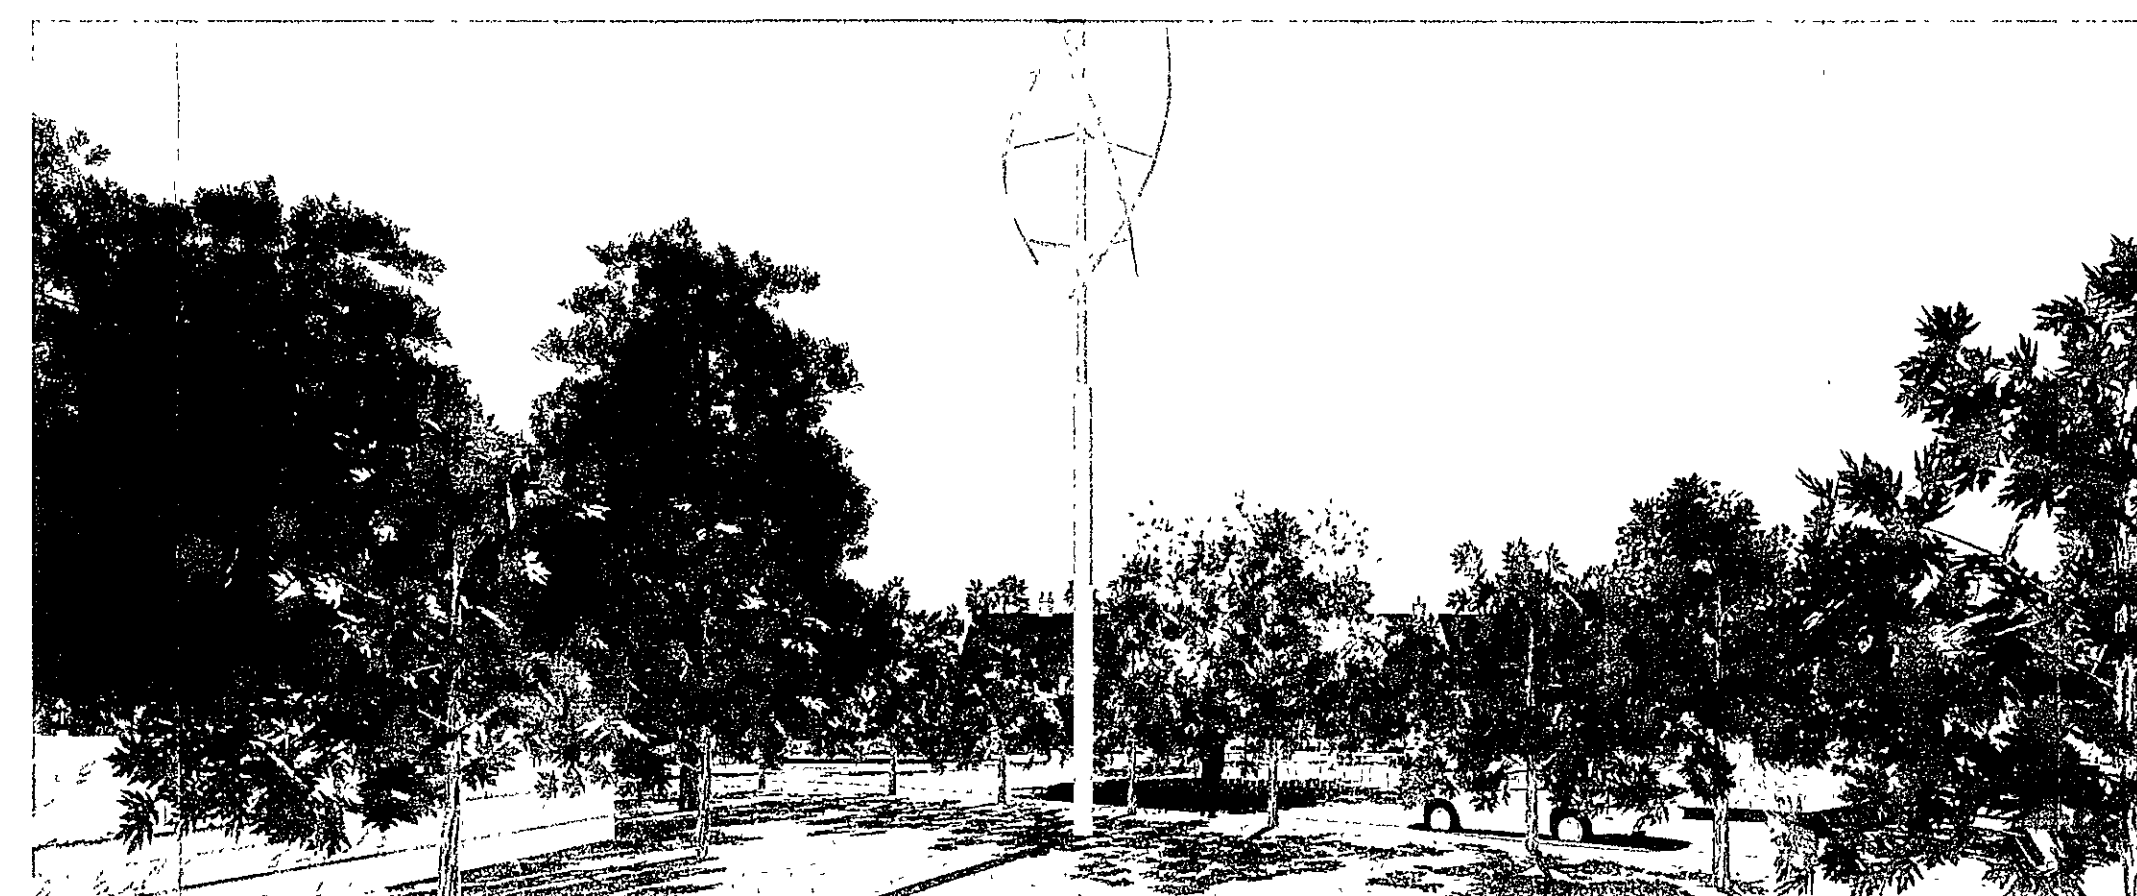
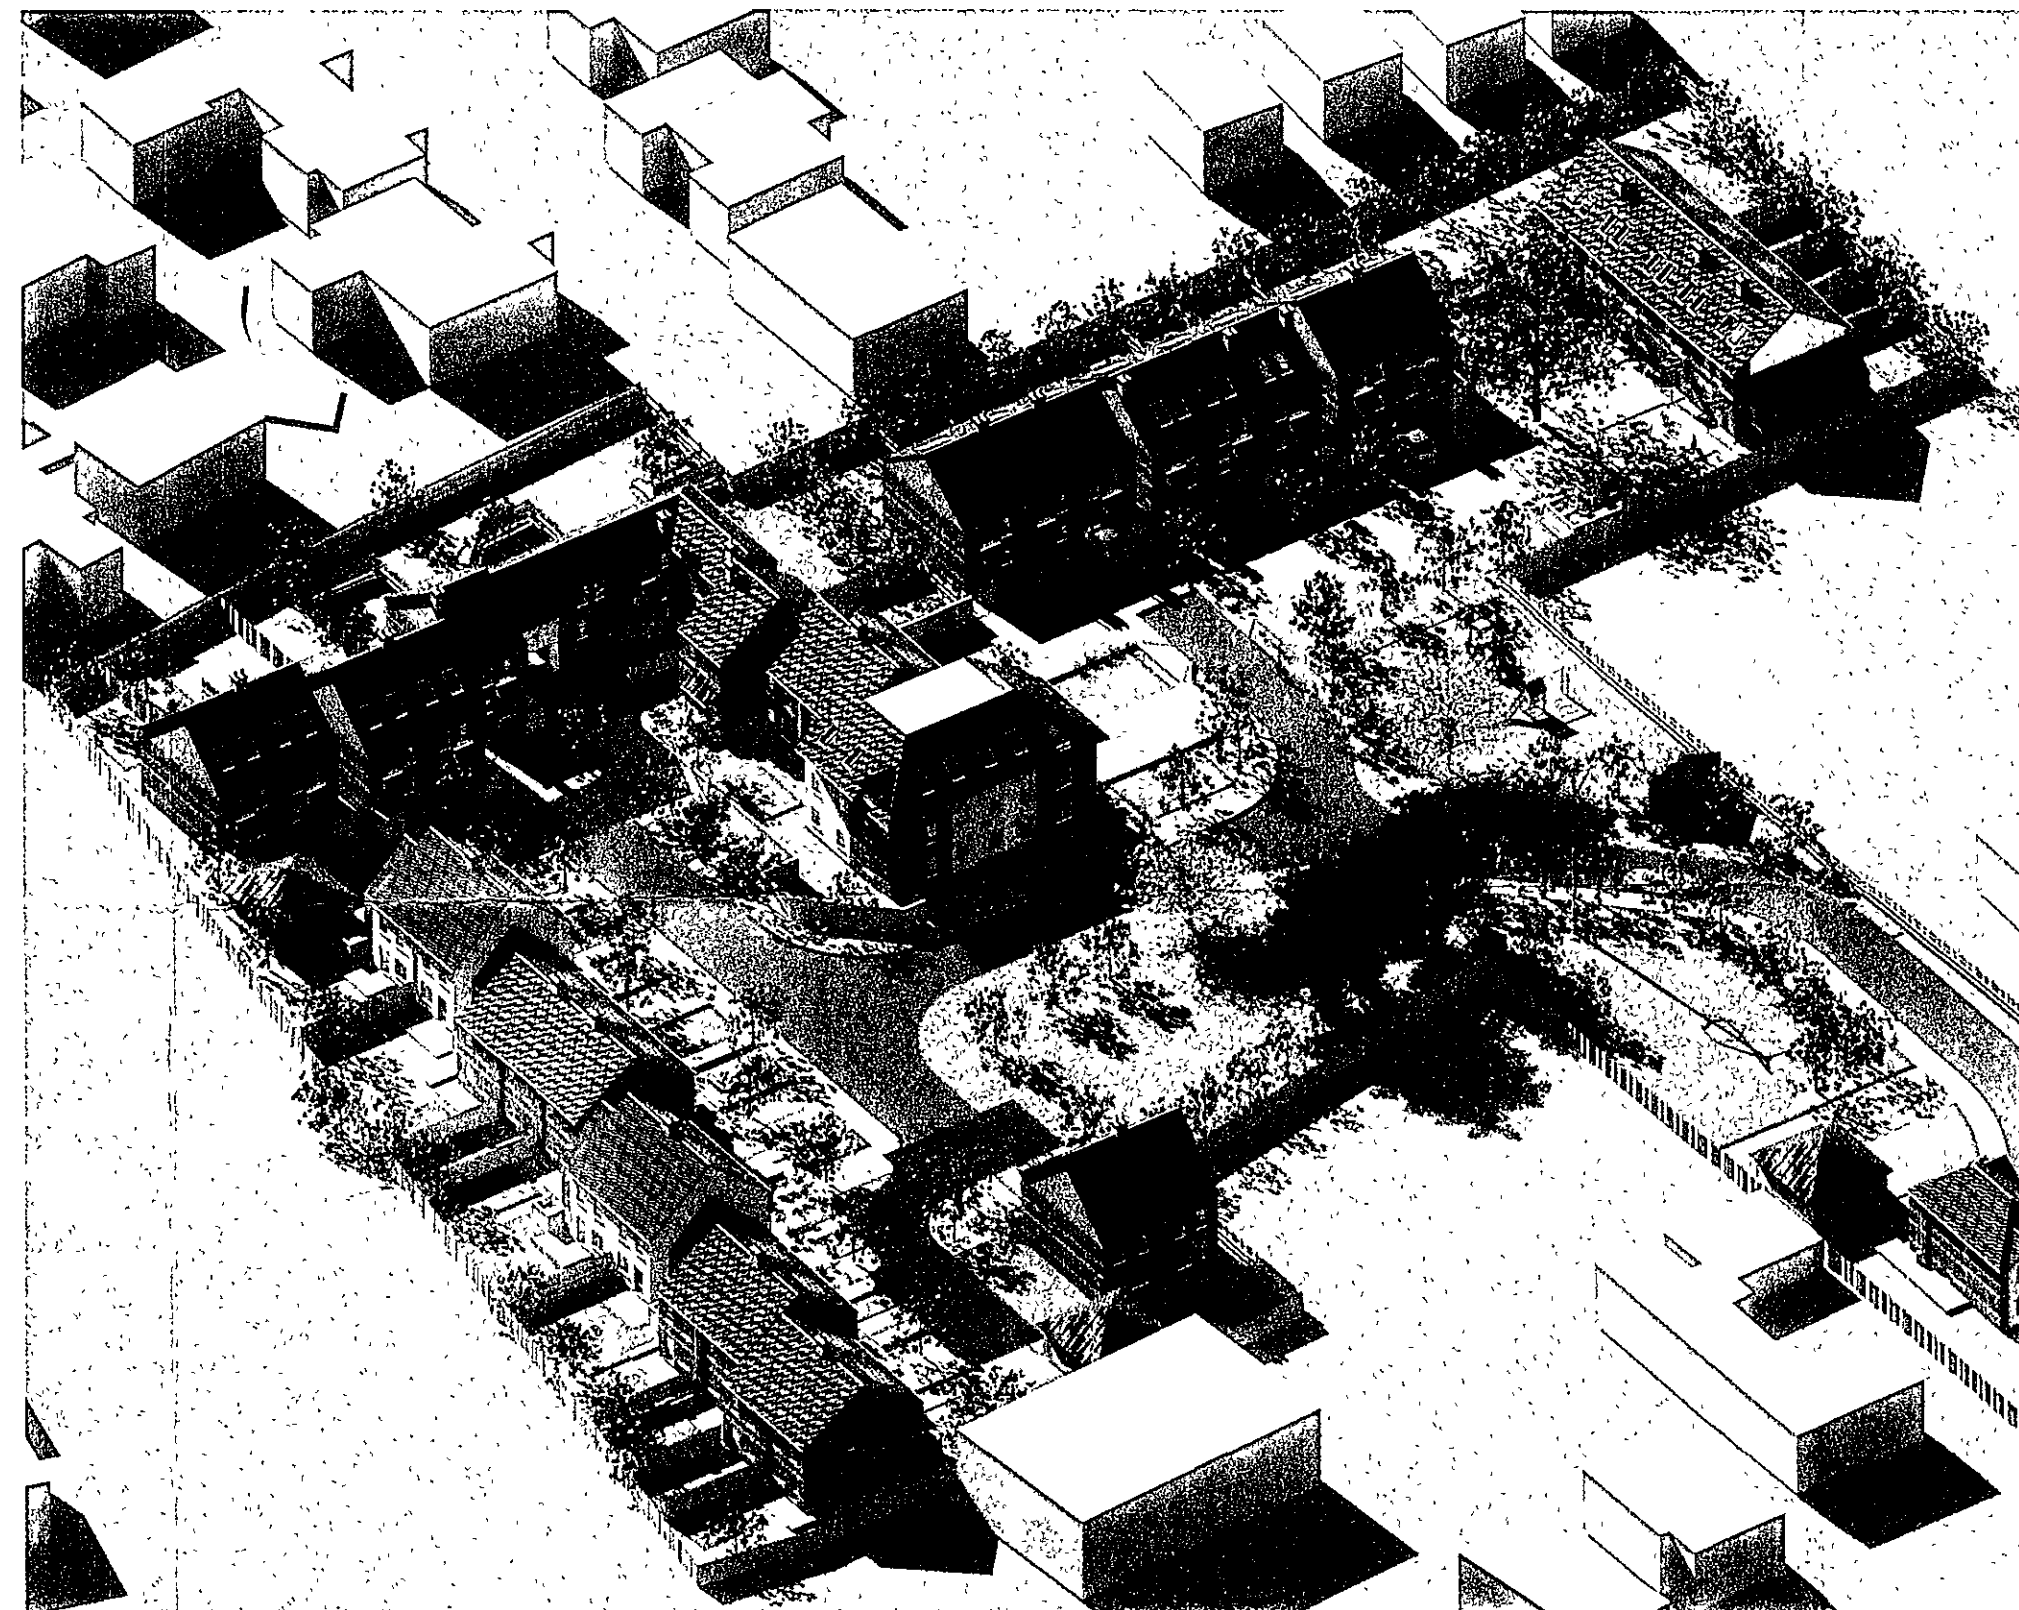


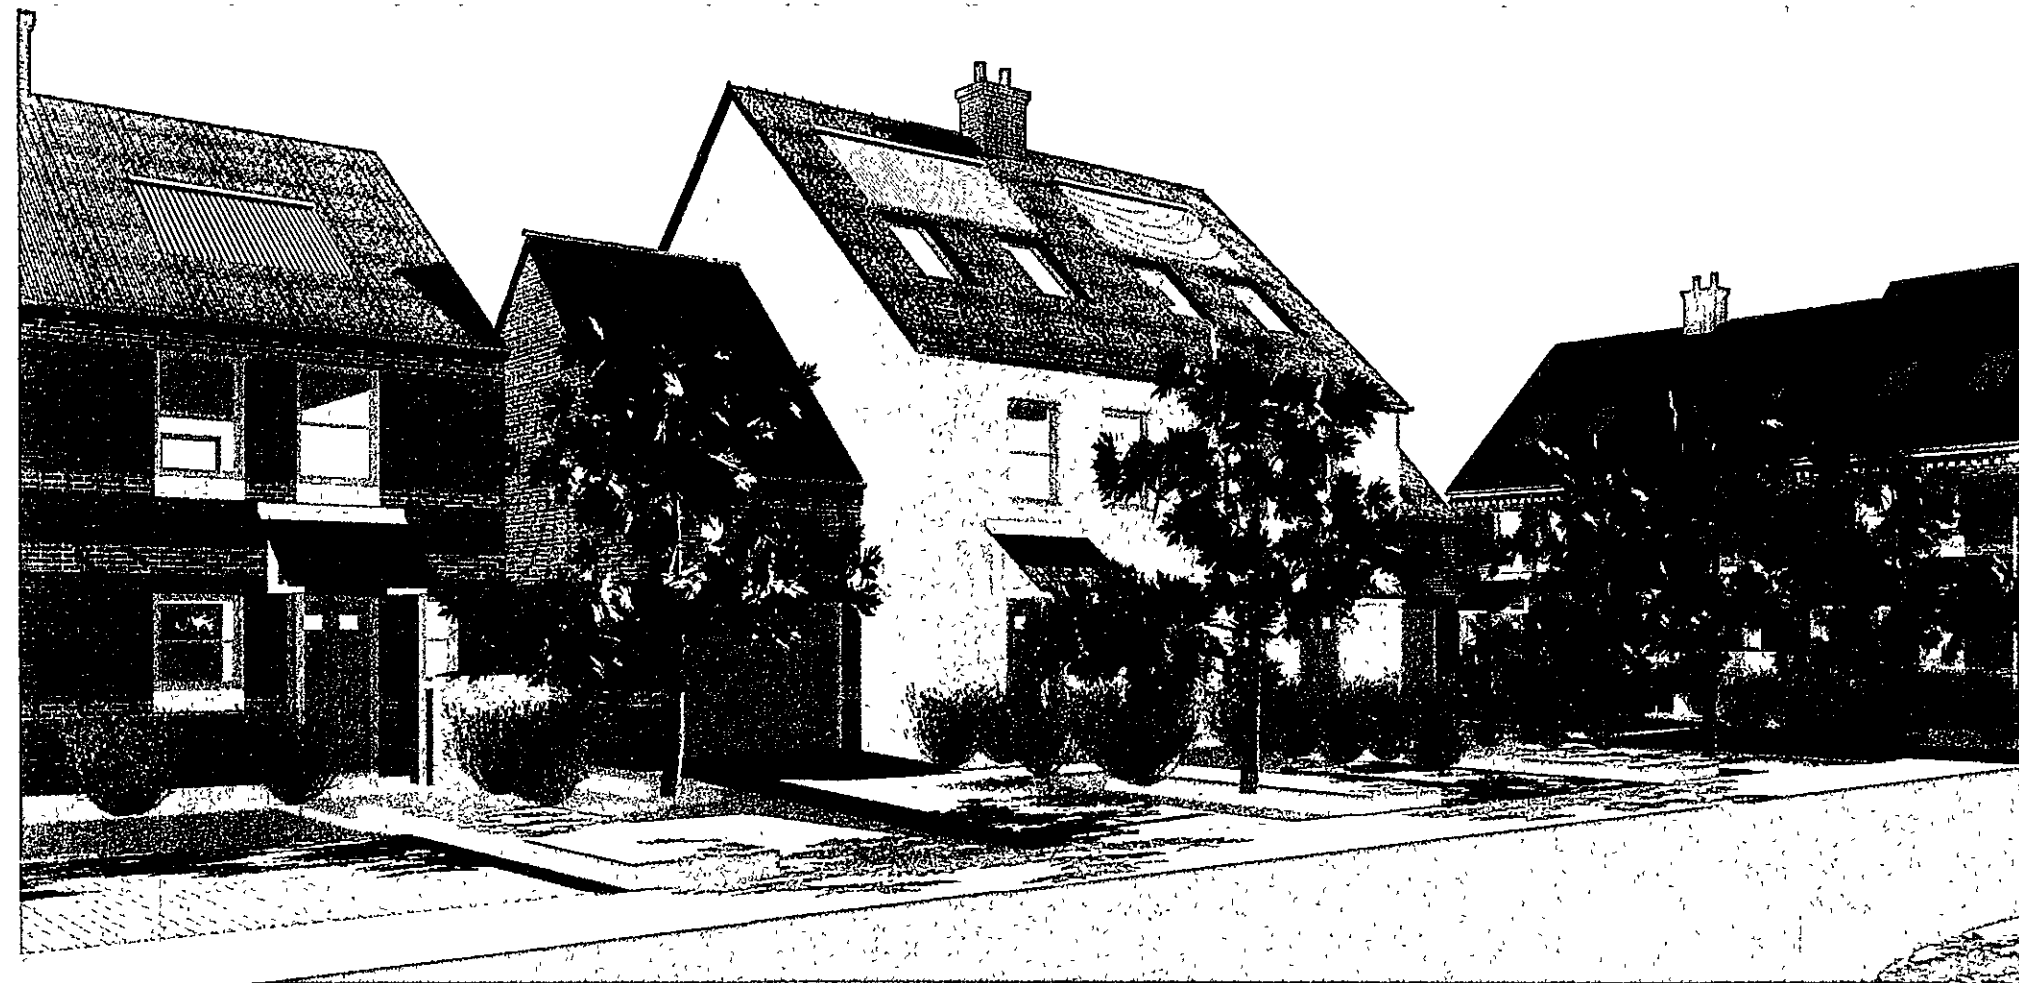

Revisions			
No.	Description	Date	
1	Layout Revised	30 03 07	
2	Revised to Planners Comment	5 04 07	

SHDC
Planning & Development
11 JUN 2007
Ref: 0787107

Owen Consultancy LLP

Ivydene
Shilton
Burford
Oxfordshire
OX18 4AB
T: 01993 842036
F: 01993 841345
e: rowen@owenconsultancy.com

Barrington Gate

Client Name PJK

Sheet Name
Visuals

1150 L90 003 Rev. 2

Scale 1 : 1
04/05/07 RO

**DETERMINED
PLAN**

Copyright of this drawing remains with the Architect. Written dimensions apply, do not scale this drawing except for planning purposes. Contractors must verify all dimensions on site or other specialists drawings, before commencing any works or shop drawings. Any discrepancy to be reported to the Architect before proceeding with the works. All work to be constructed in accordance with the manufacturers recommendations and current codes of practice. Shop drawings to be checked prior to fabrication.

Scope of Architects work is limited to the production of drawings & information leading to the construction on site. The Architects are not appointed to administer the contract or control quality of work on site. Decisions on the implementation of construction on site are the responsibility of the contractor. The accuracy of As Built Information is reliant upon the quality & completeness of information provided by the main contractor.

22/05/2007 14:19:51