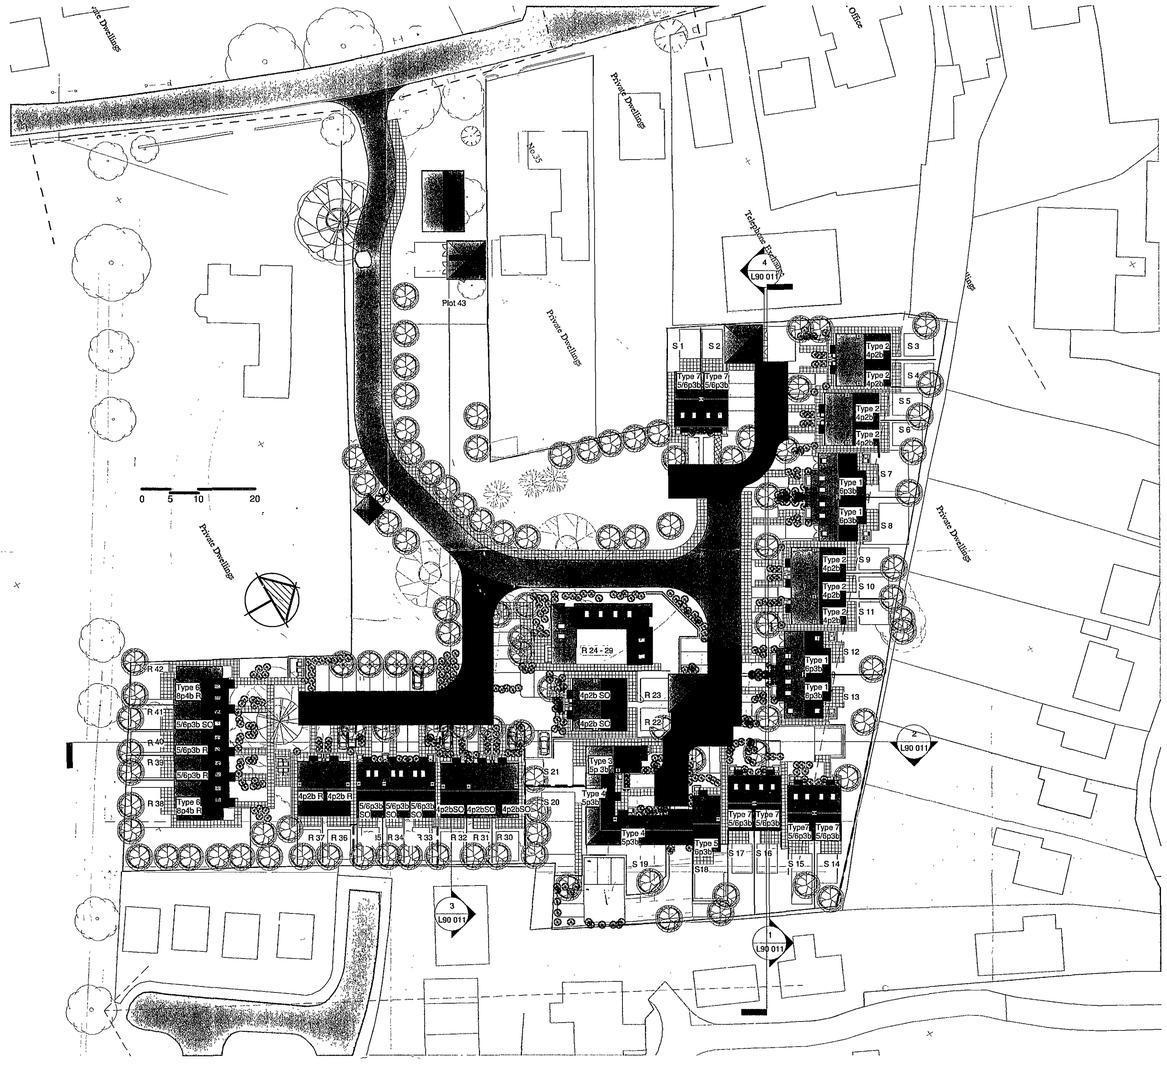


## Site Layout

1 : 500

PRELIMINARY

Revisions

| No. | Description | Date |
|---|---|---|
| 1 | Circle - Mx Amended | 15.02.07 |
| 2 | Drawing Set Renumbered Plans added to L20 001 | 16.03.07 |

SHDC
Planning & Development
20 MAR 2007
Ref:

Owen Consultancy LLP

Ivydene
Shilton
Burford
Oxfordshire
OX18 4AB
T. 01993 842036
F. 01993 841345
e. rowen@owenconsultancy.com

Barrington Gate

Client Name PJK

Sheet Name
Site Layout

1150 L90 001 Rev. 2

Scale 1 : 500

01/02/07 RO

16/03/2007 13:10:16

Copyright of this drawing remains with the Architect. Written dimensions apply, do not scale this drawing except for planning purposes. Contractors must verify all dimensions on site or other specialists drawings, before commencing any works or shop drawings. Any discrepancy to be reported to the Architect before proceeding with the works. All work to be constructed in accordance with the manufacturers recommendations and current codes of practice. Shop drawings to be checked prior to fabrication.

Scope of Architects work is limited to to the production of drawings & information leading to the construction on site. The Architects are not appointed to administer the contract or control quality of work on site. Decisions on the implementation of construction on site are the responsibility of the contractor. The accuracy of As Built information is reliant upon the quality & completness of information provided by the main contractor.