




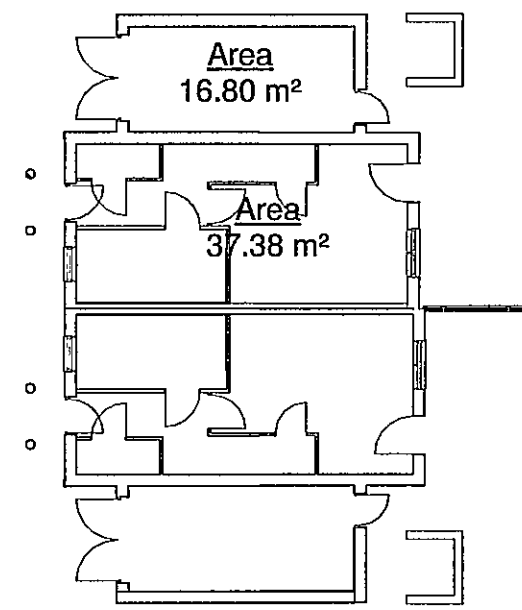


Area Type 1 Level 1
1 : 200

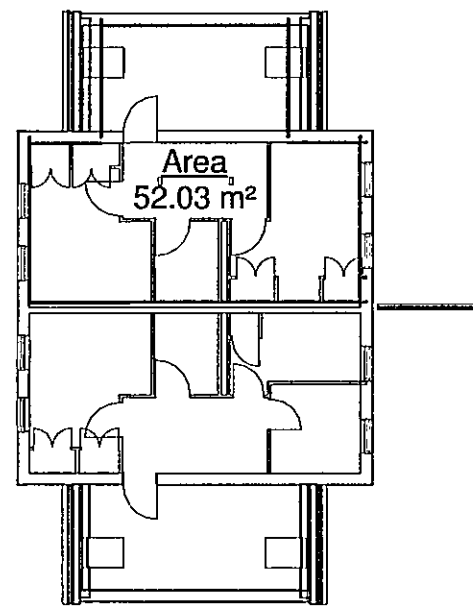


Area Type 1 Level 2
1 : 200

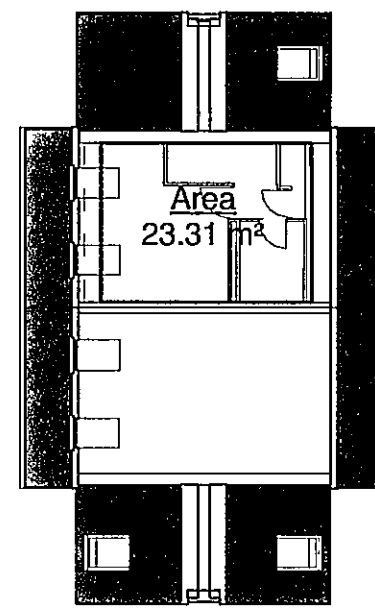


Area Type 1 Level 3
1 : 200

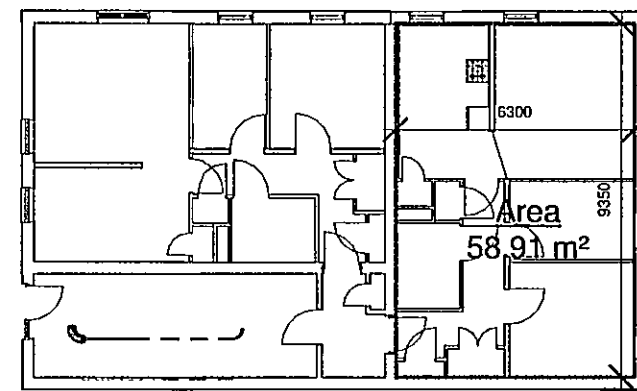


Area Flats 2bed
1 : 200

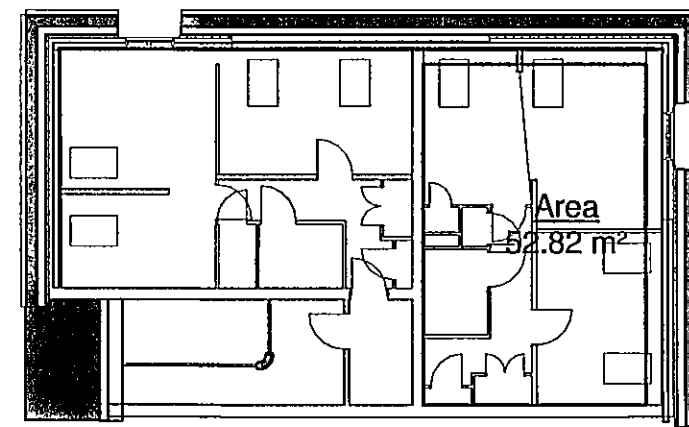


Aea Flats 1bed
1 : 200

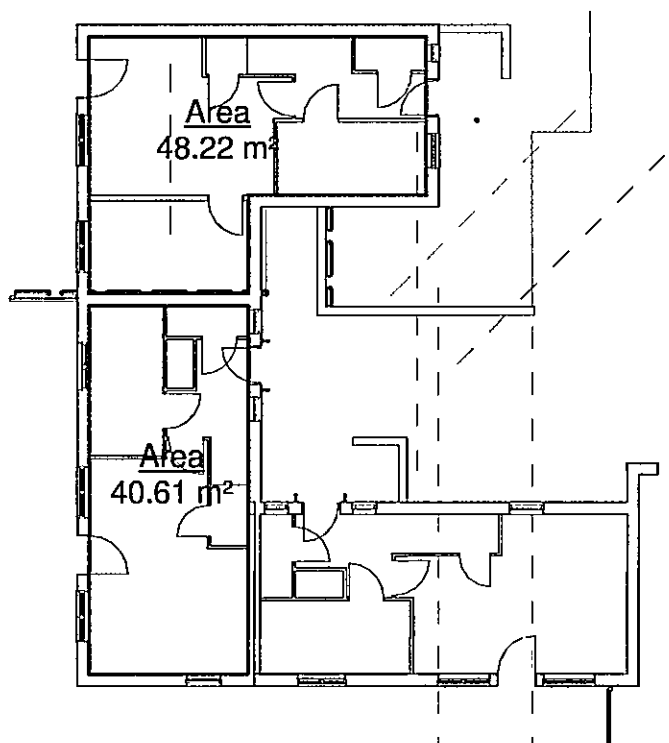


Type 3,4,5 Level 1
1 : 200

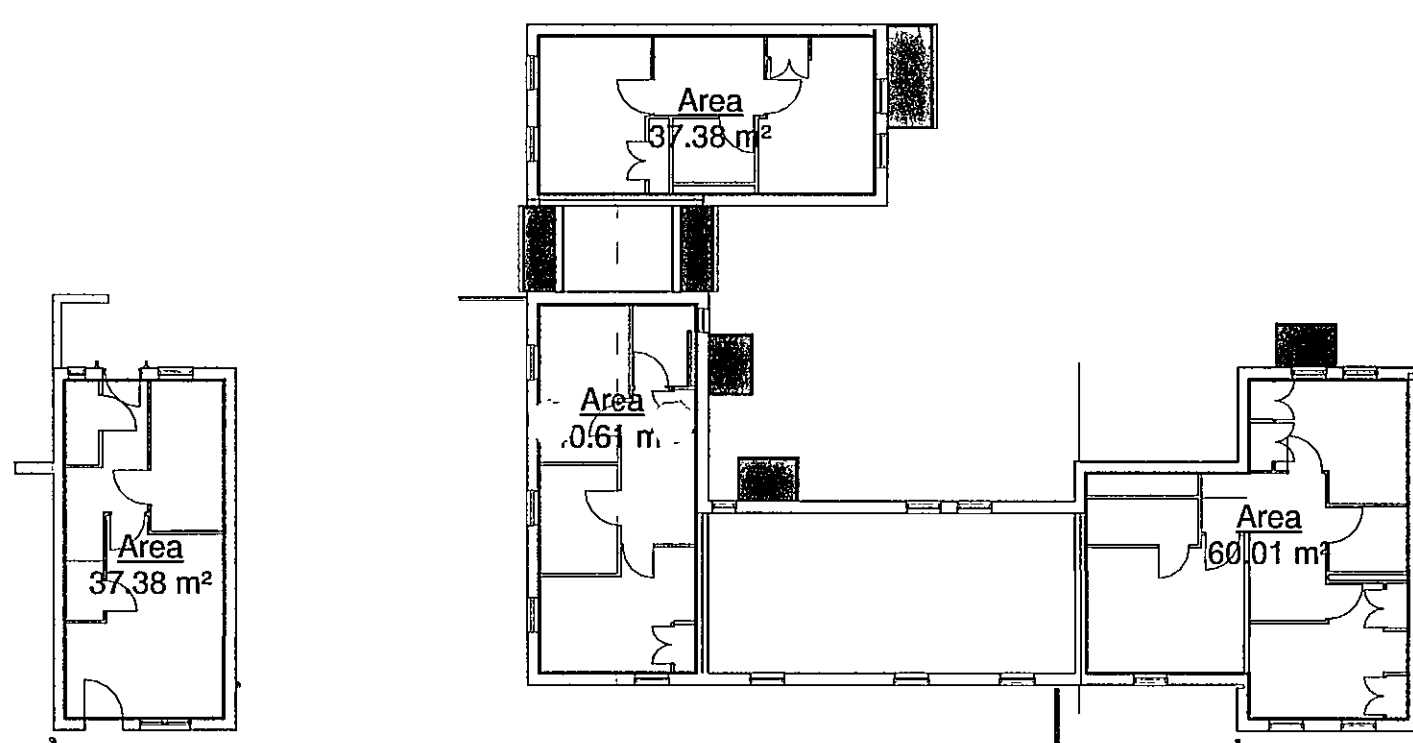


Types 3,4,5 Level 2
1 : 200

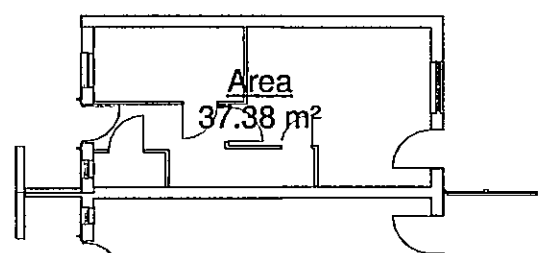

Area Type 2 Level 1
1 : 200

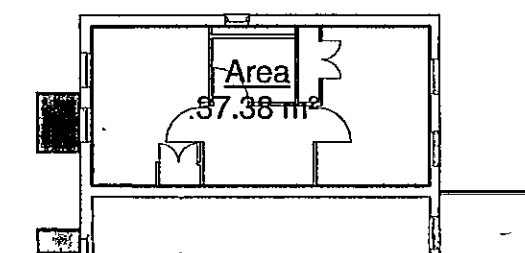


Area Type 2 Level 2
1 : 200

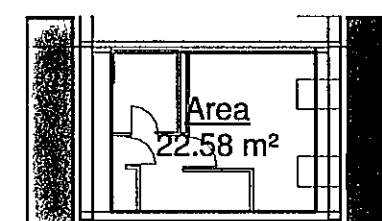


Area Type 6 Level 1
1 : 200

Area Type 6 Level 2
1 : 200


Area Type 6 Level 3
1 : 200

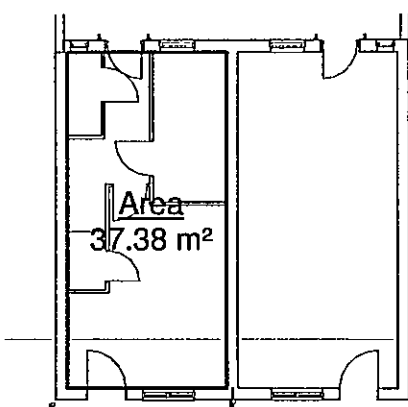


Area Type 7 Level 1
1 : 200

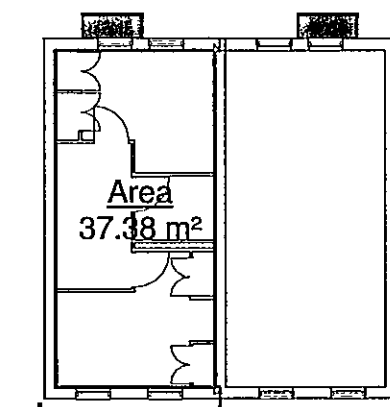


Area Type 7 Level 2
1 : 200

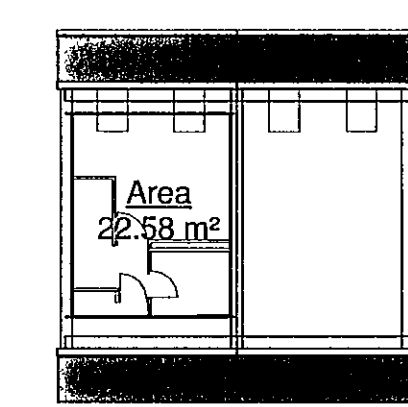


Area Type 7 Level 3
1 : 200

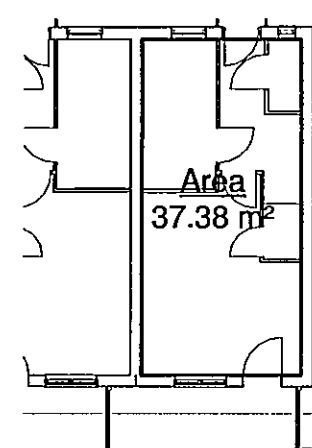

Area Type 8 Level 1
1 : 200

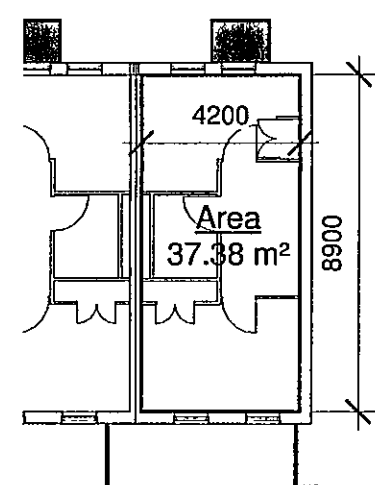

Area Type 8 Level 2
1 : 200

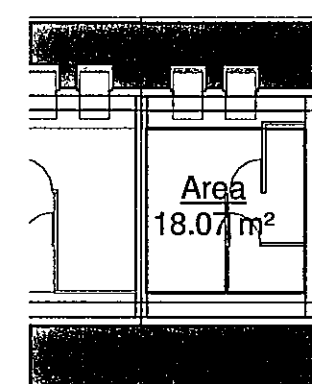

Area Type 8 Level 3
1 : 200

Revisions		
No.	Description	Date
1	Drawing Set Renumbered Plans added to L20 001	16.03.07

SHDC
Planning & Development
20 MAR 2007
Ref:

Owen Consultancy LLP

Ivydene
Stilton
Burford
Oxfordshire
OX18 4AB
T. 01993 842036
F. 01993 841345
e. rowen@owenconsultancy.com

Barrington Gate

Client Name PJK

Sheet Name
Area Plans

1150 L20 010 Rev. 1

Scale 1 : 200
02/05/07 RO