


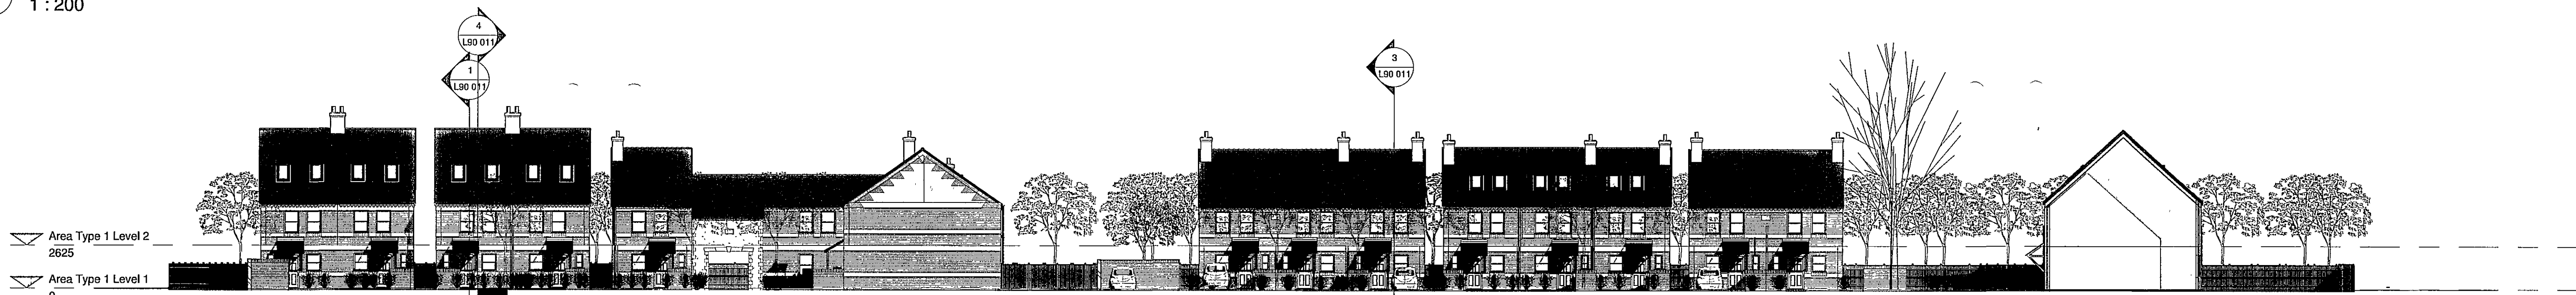

1 Site Section 1
1 : 200



2 Site Section 2
1 : 200



3 Site Section 3
1 : 200



4 Site Section 4
1 : 200

Revisions	No.	Description	Date
-----------	-----	-------------	------

SHDC
Planning & Development
20 MAR 2007
Ref:

Owen Consultancy LLP

kydene
Shilton
Burford
Oxfordshire
OX18 4AB
T: 01893 842036
F: 01893 841345
e: rowen@owenconsultancy.com

Barrington Gate

Client Name PJK

Sheet Name
Site Sections

1150 L90 011 Rev.

Scale 1 : 200
02/14/07 RO