




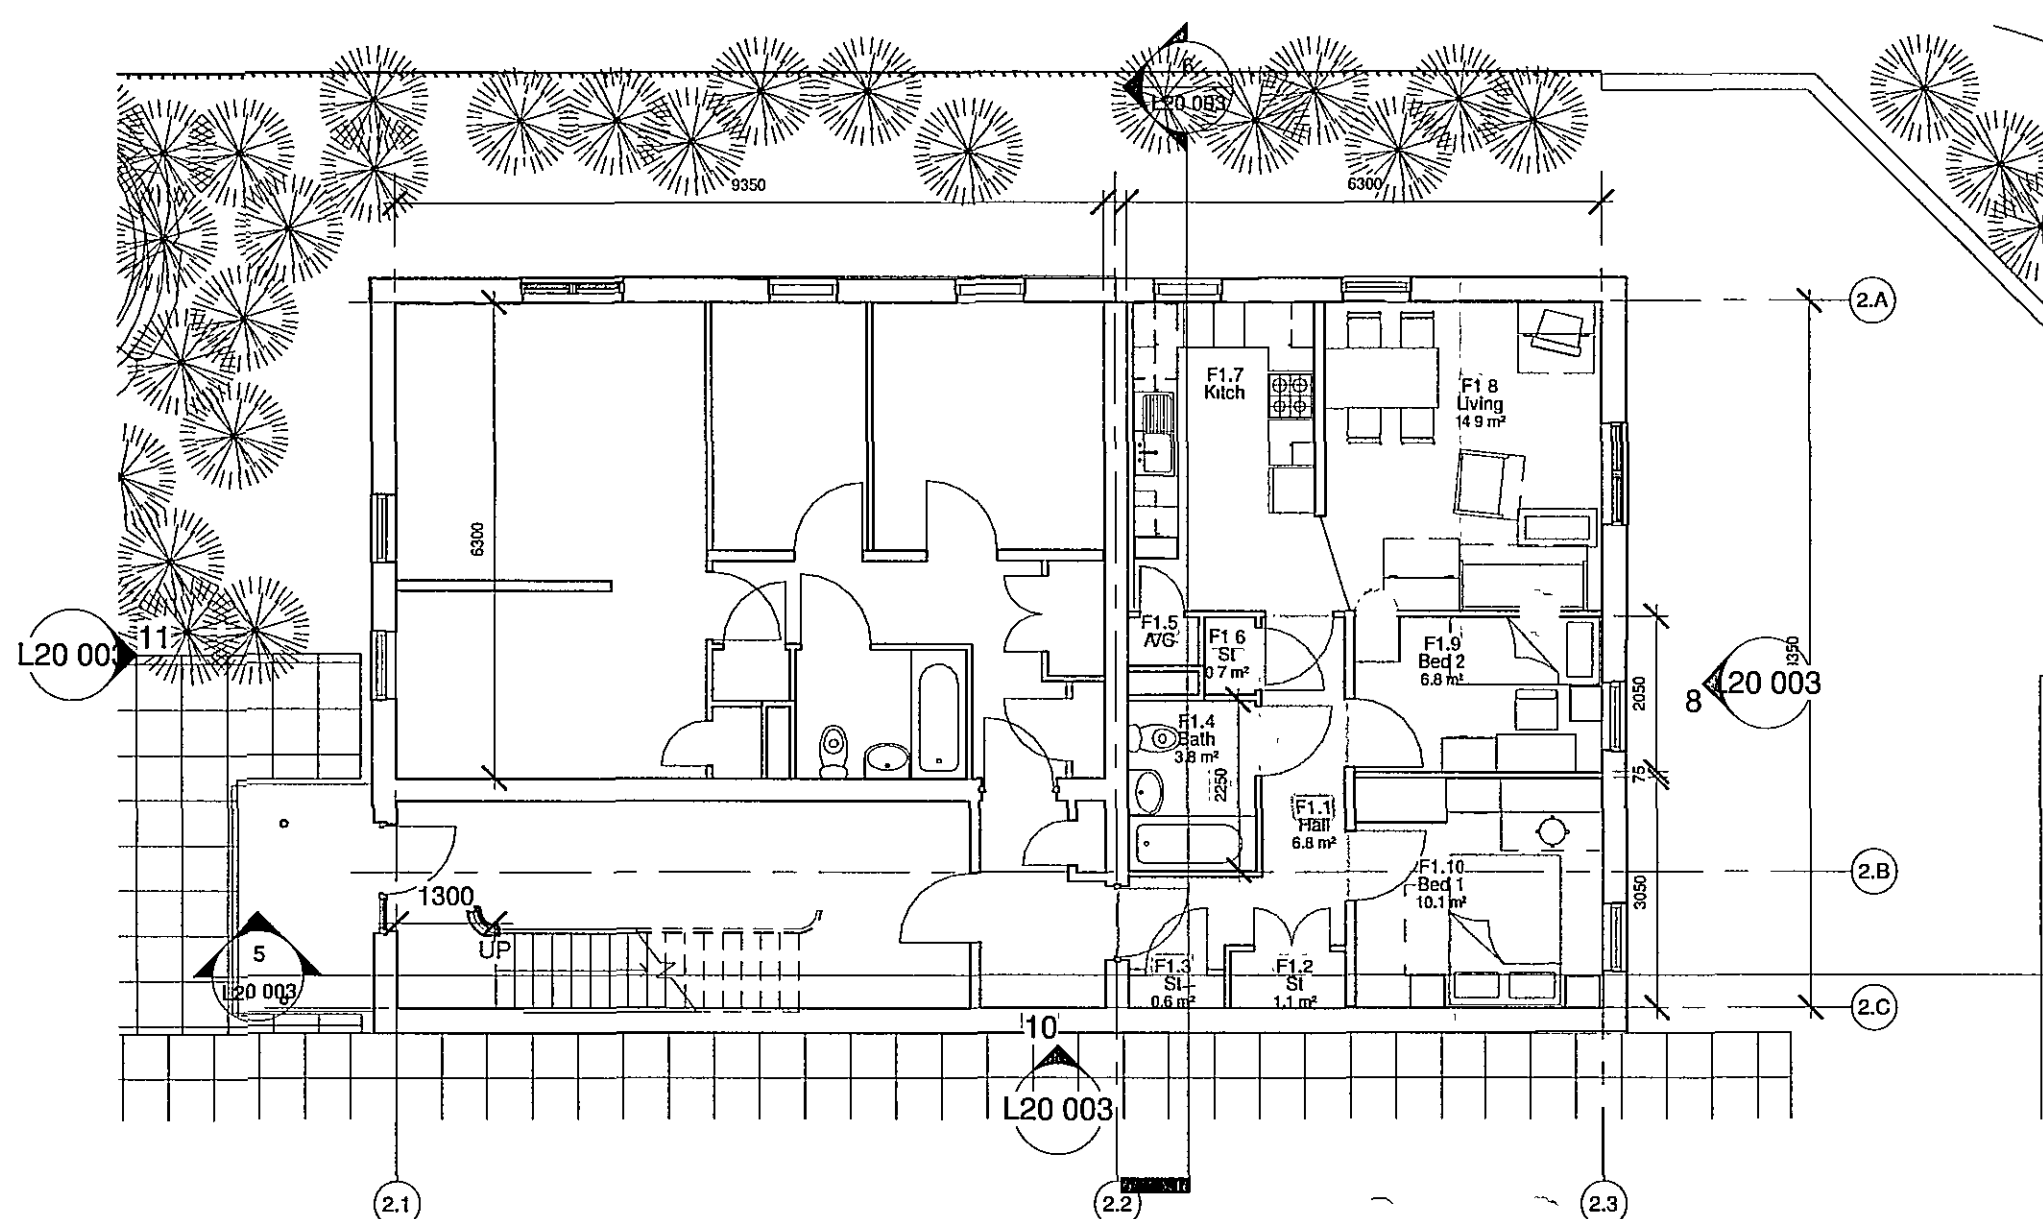


1 Flats Level 1
1 : 100

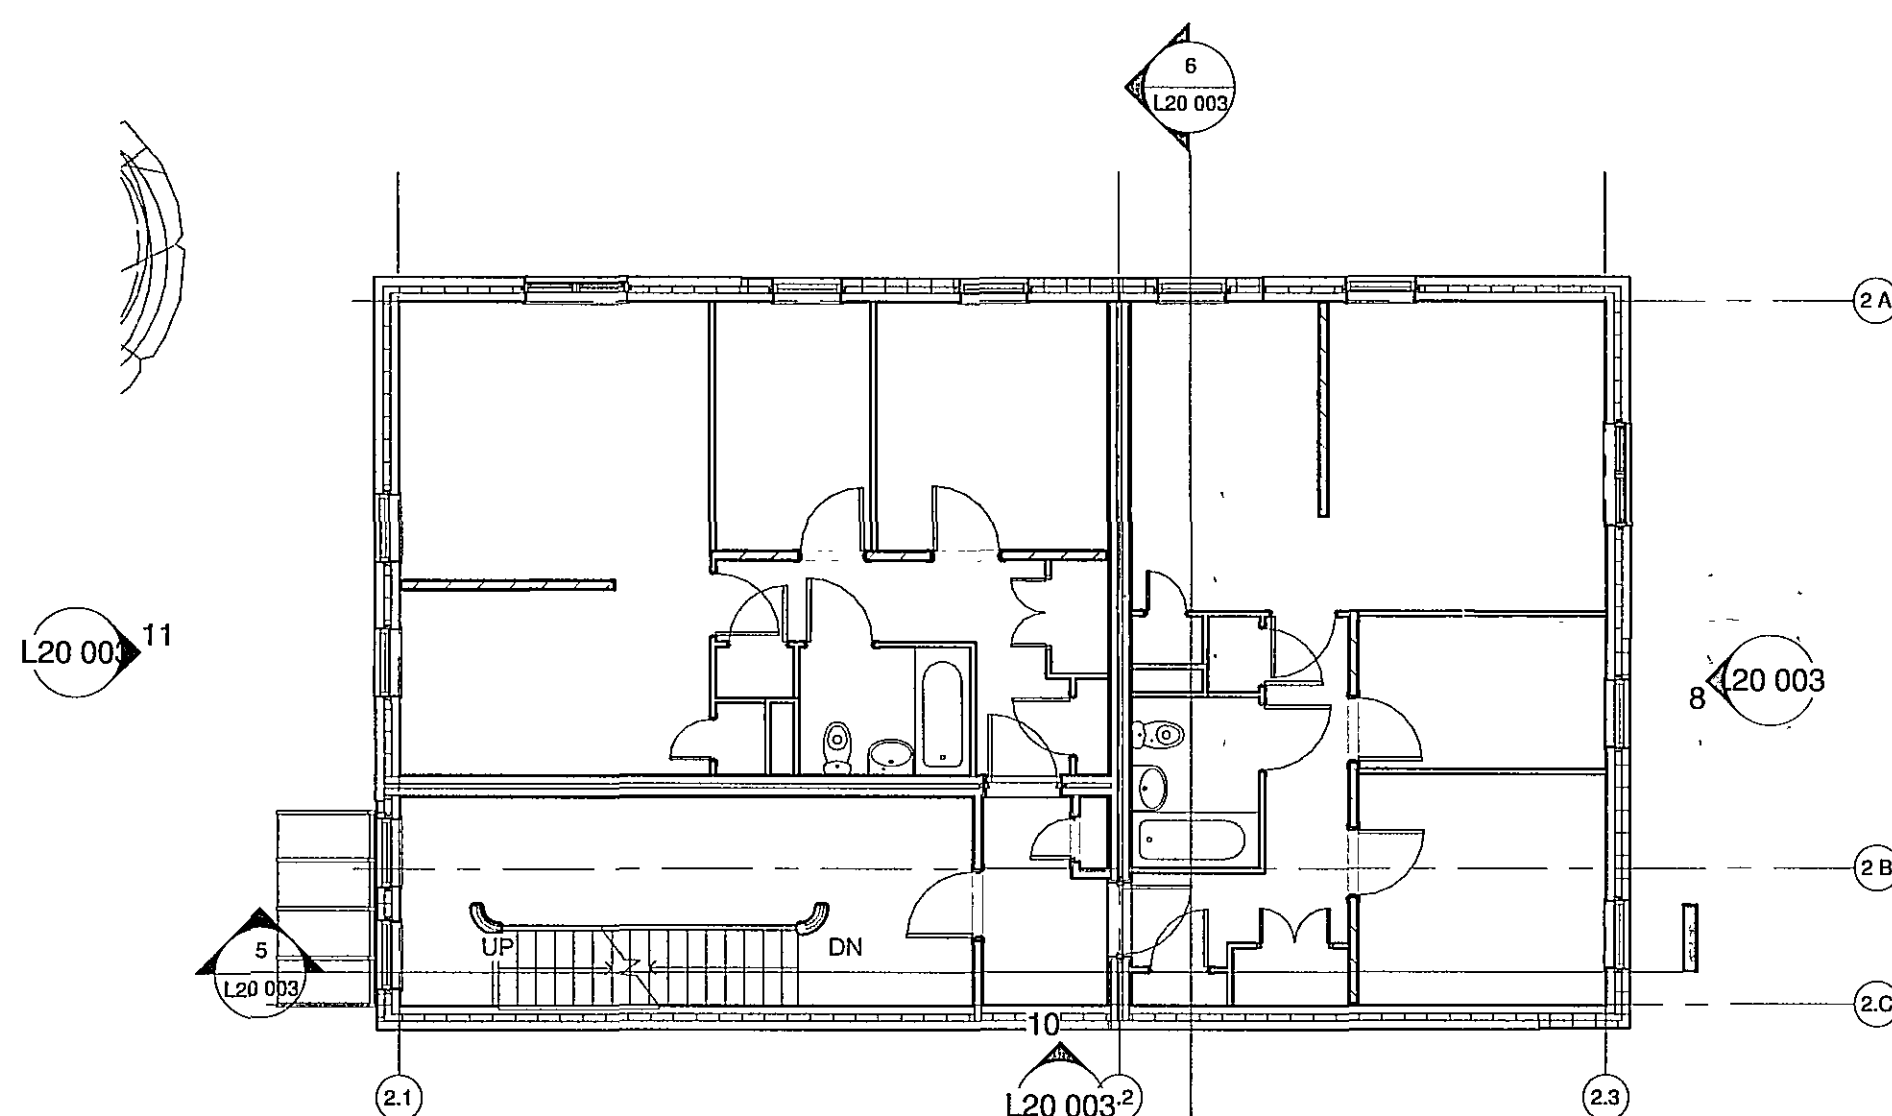


2 Flats Level 2F
1 : 100

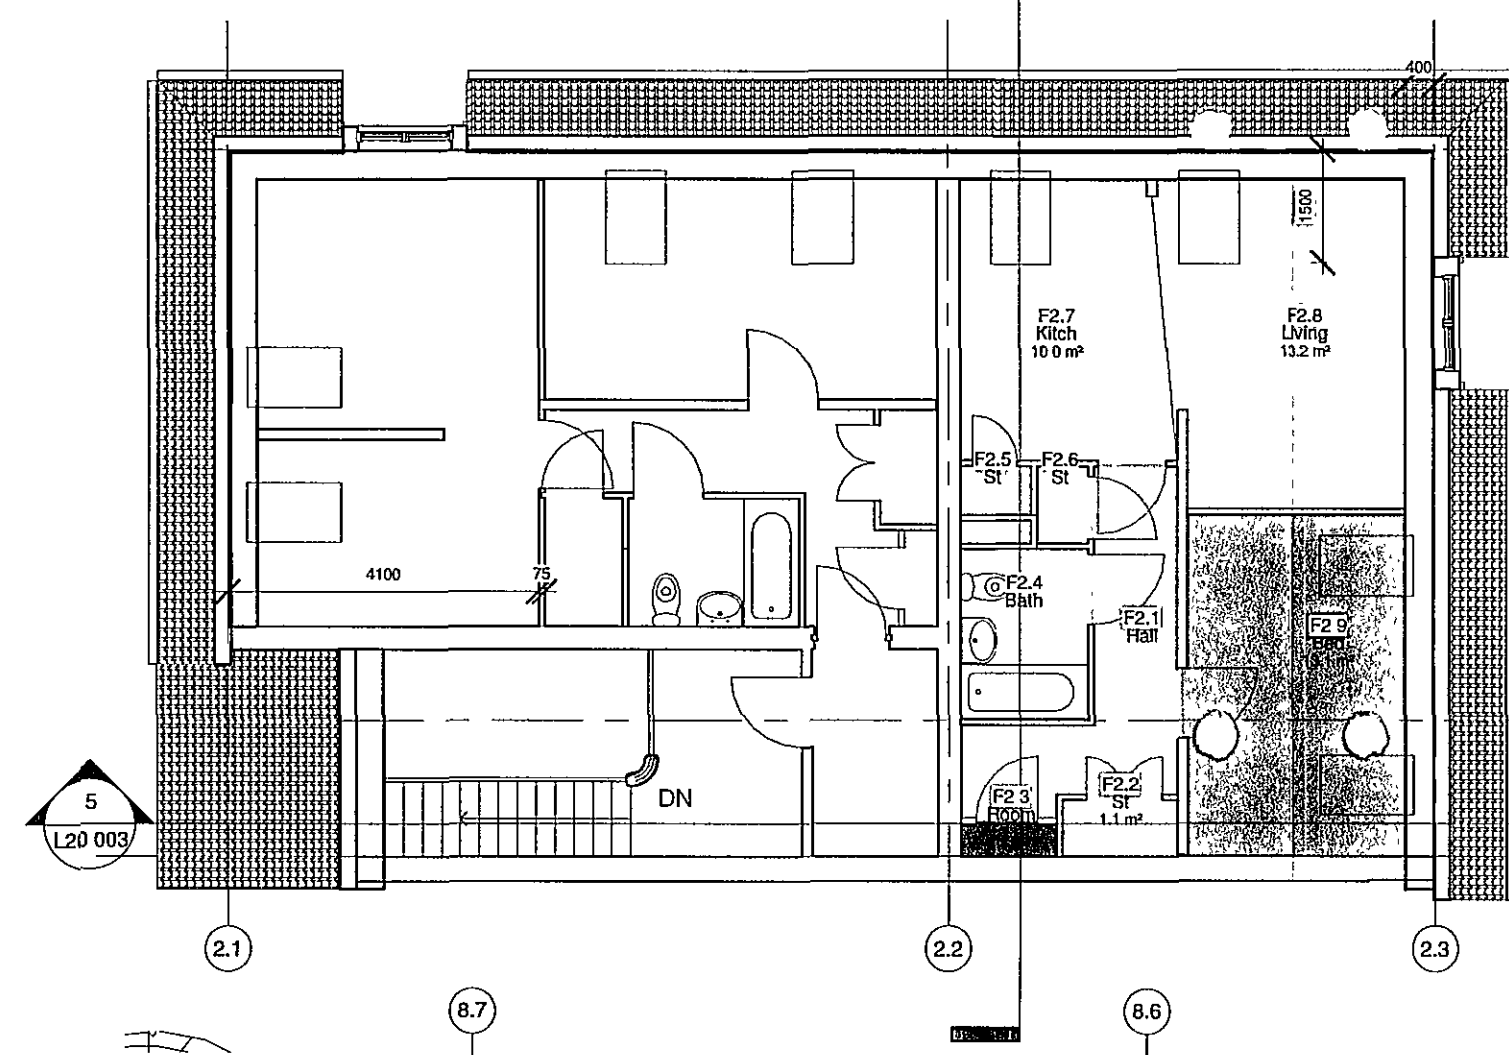

3 Flats Level 3F
1 : 100

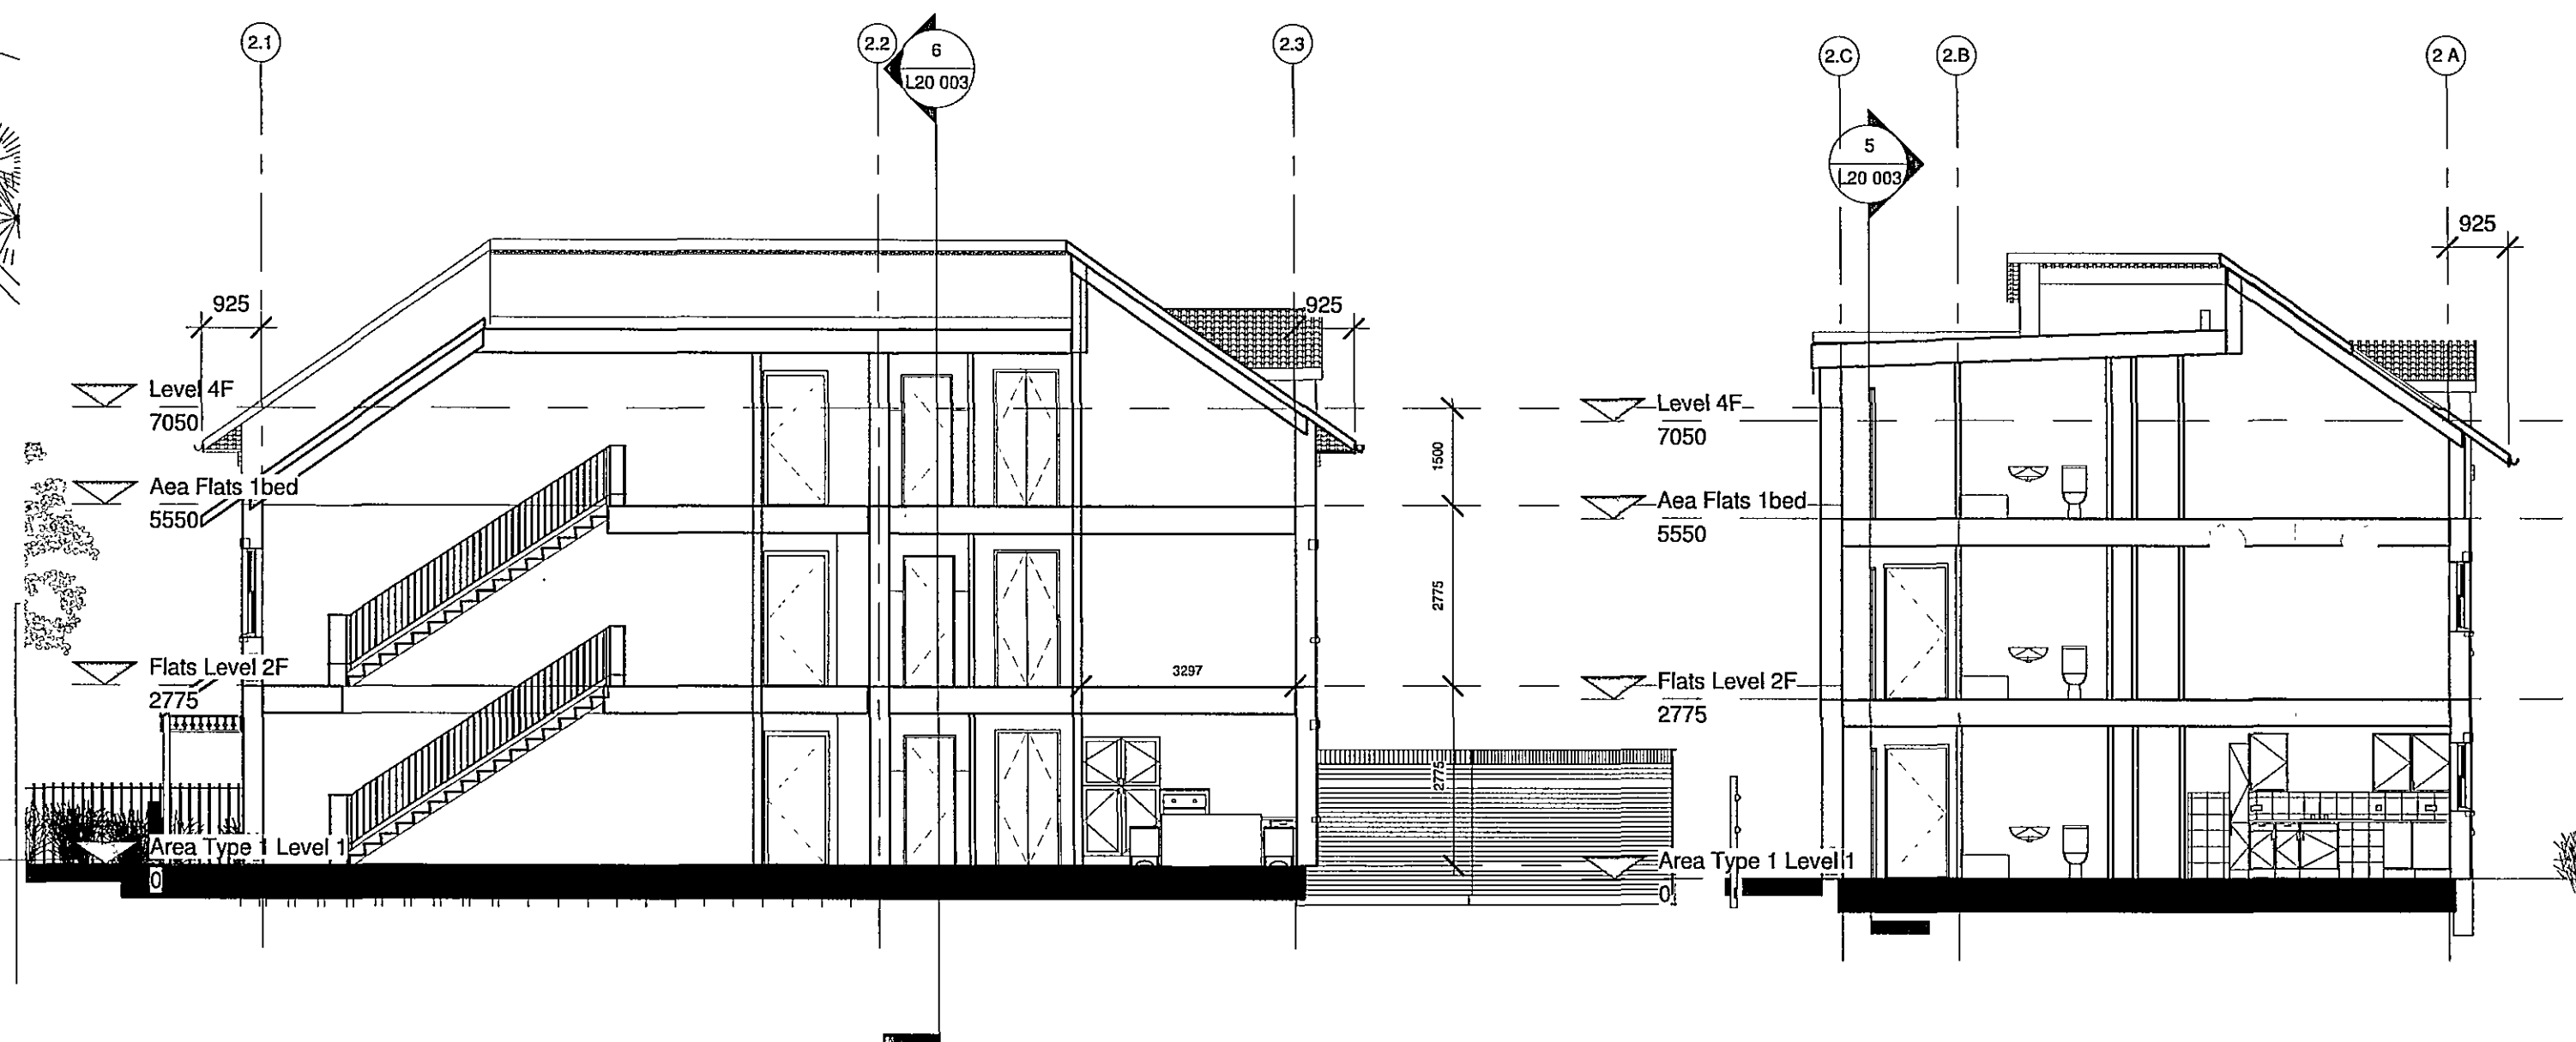


5 Section F.A
1 : 100

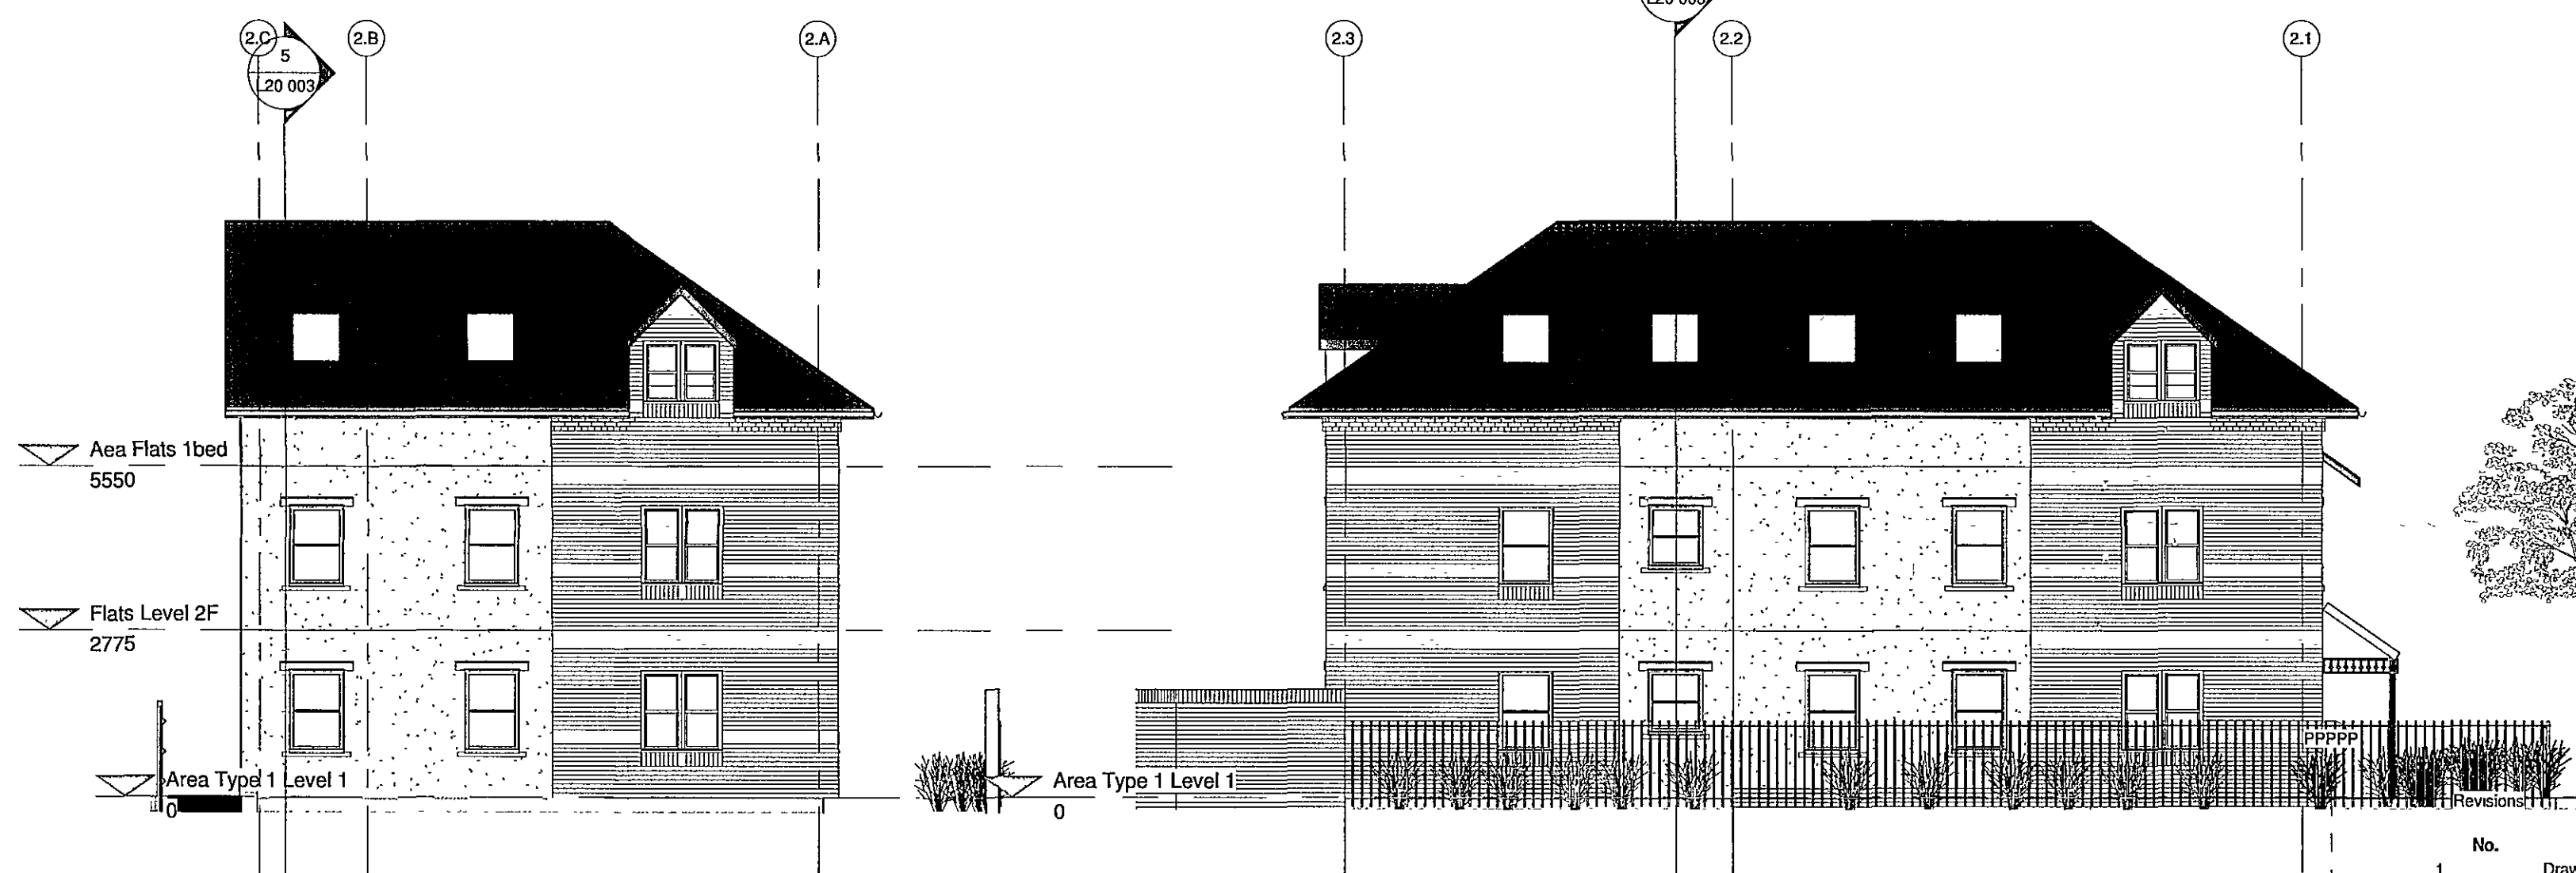

6 Section F.B
1 : 100

8 Flats North East
1 : 100

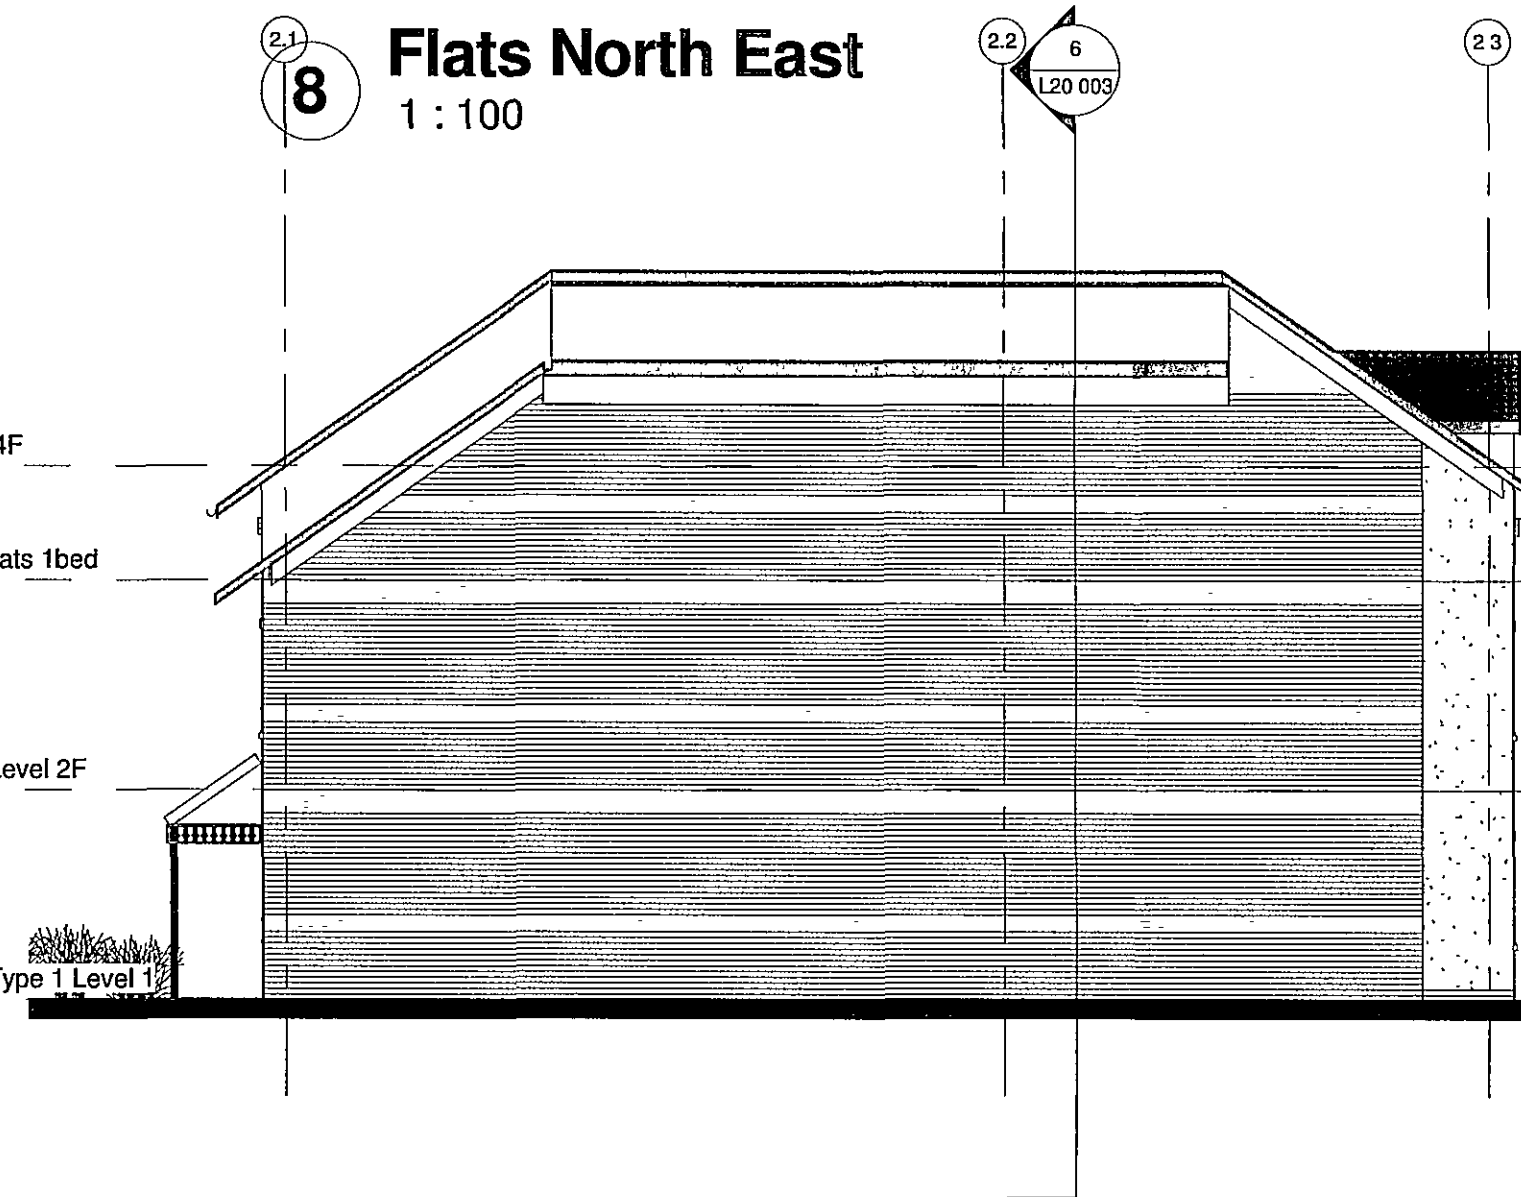

10 Flats South East
1 : 100

9 Flats North West
1 : 100



11 Flats South West
1 : 100

No. 1 Description Drawing Set Renumbered Plans added to 16.03.07 L20 001 Date

SHDC
Planning & Development
20 MAR 2007
Ref:

Owen Consultancy LLP

Hydrex
Stilton
Burford
Oxfordshire
OX18 4AB
T. 01993 842036
F. 01993 841345
e. rowen@owenconsultancy.com

Barrington Gate

Client Name PJK

Sheet Name
Rental Flats

1150 L20 003 Rev. 1

Scale 1 : 100
12/13/06 RO

PRELIMINARY