




FIRST FLOOR

5 Person, 3 Bedroom

4 Person, 2 Bedroom

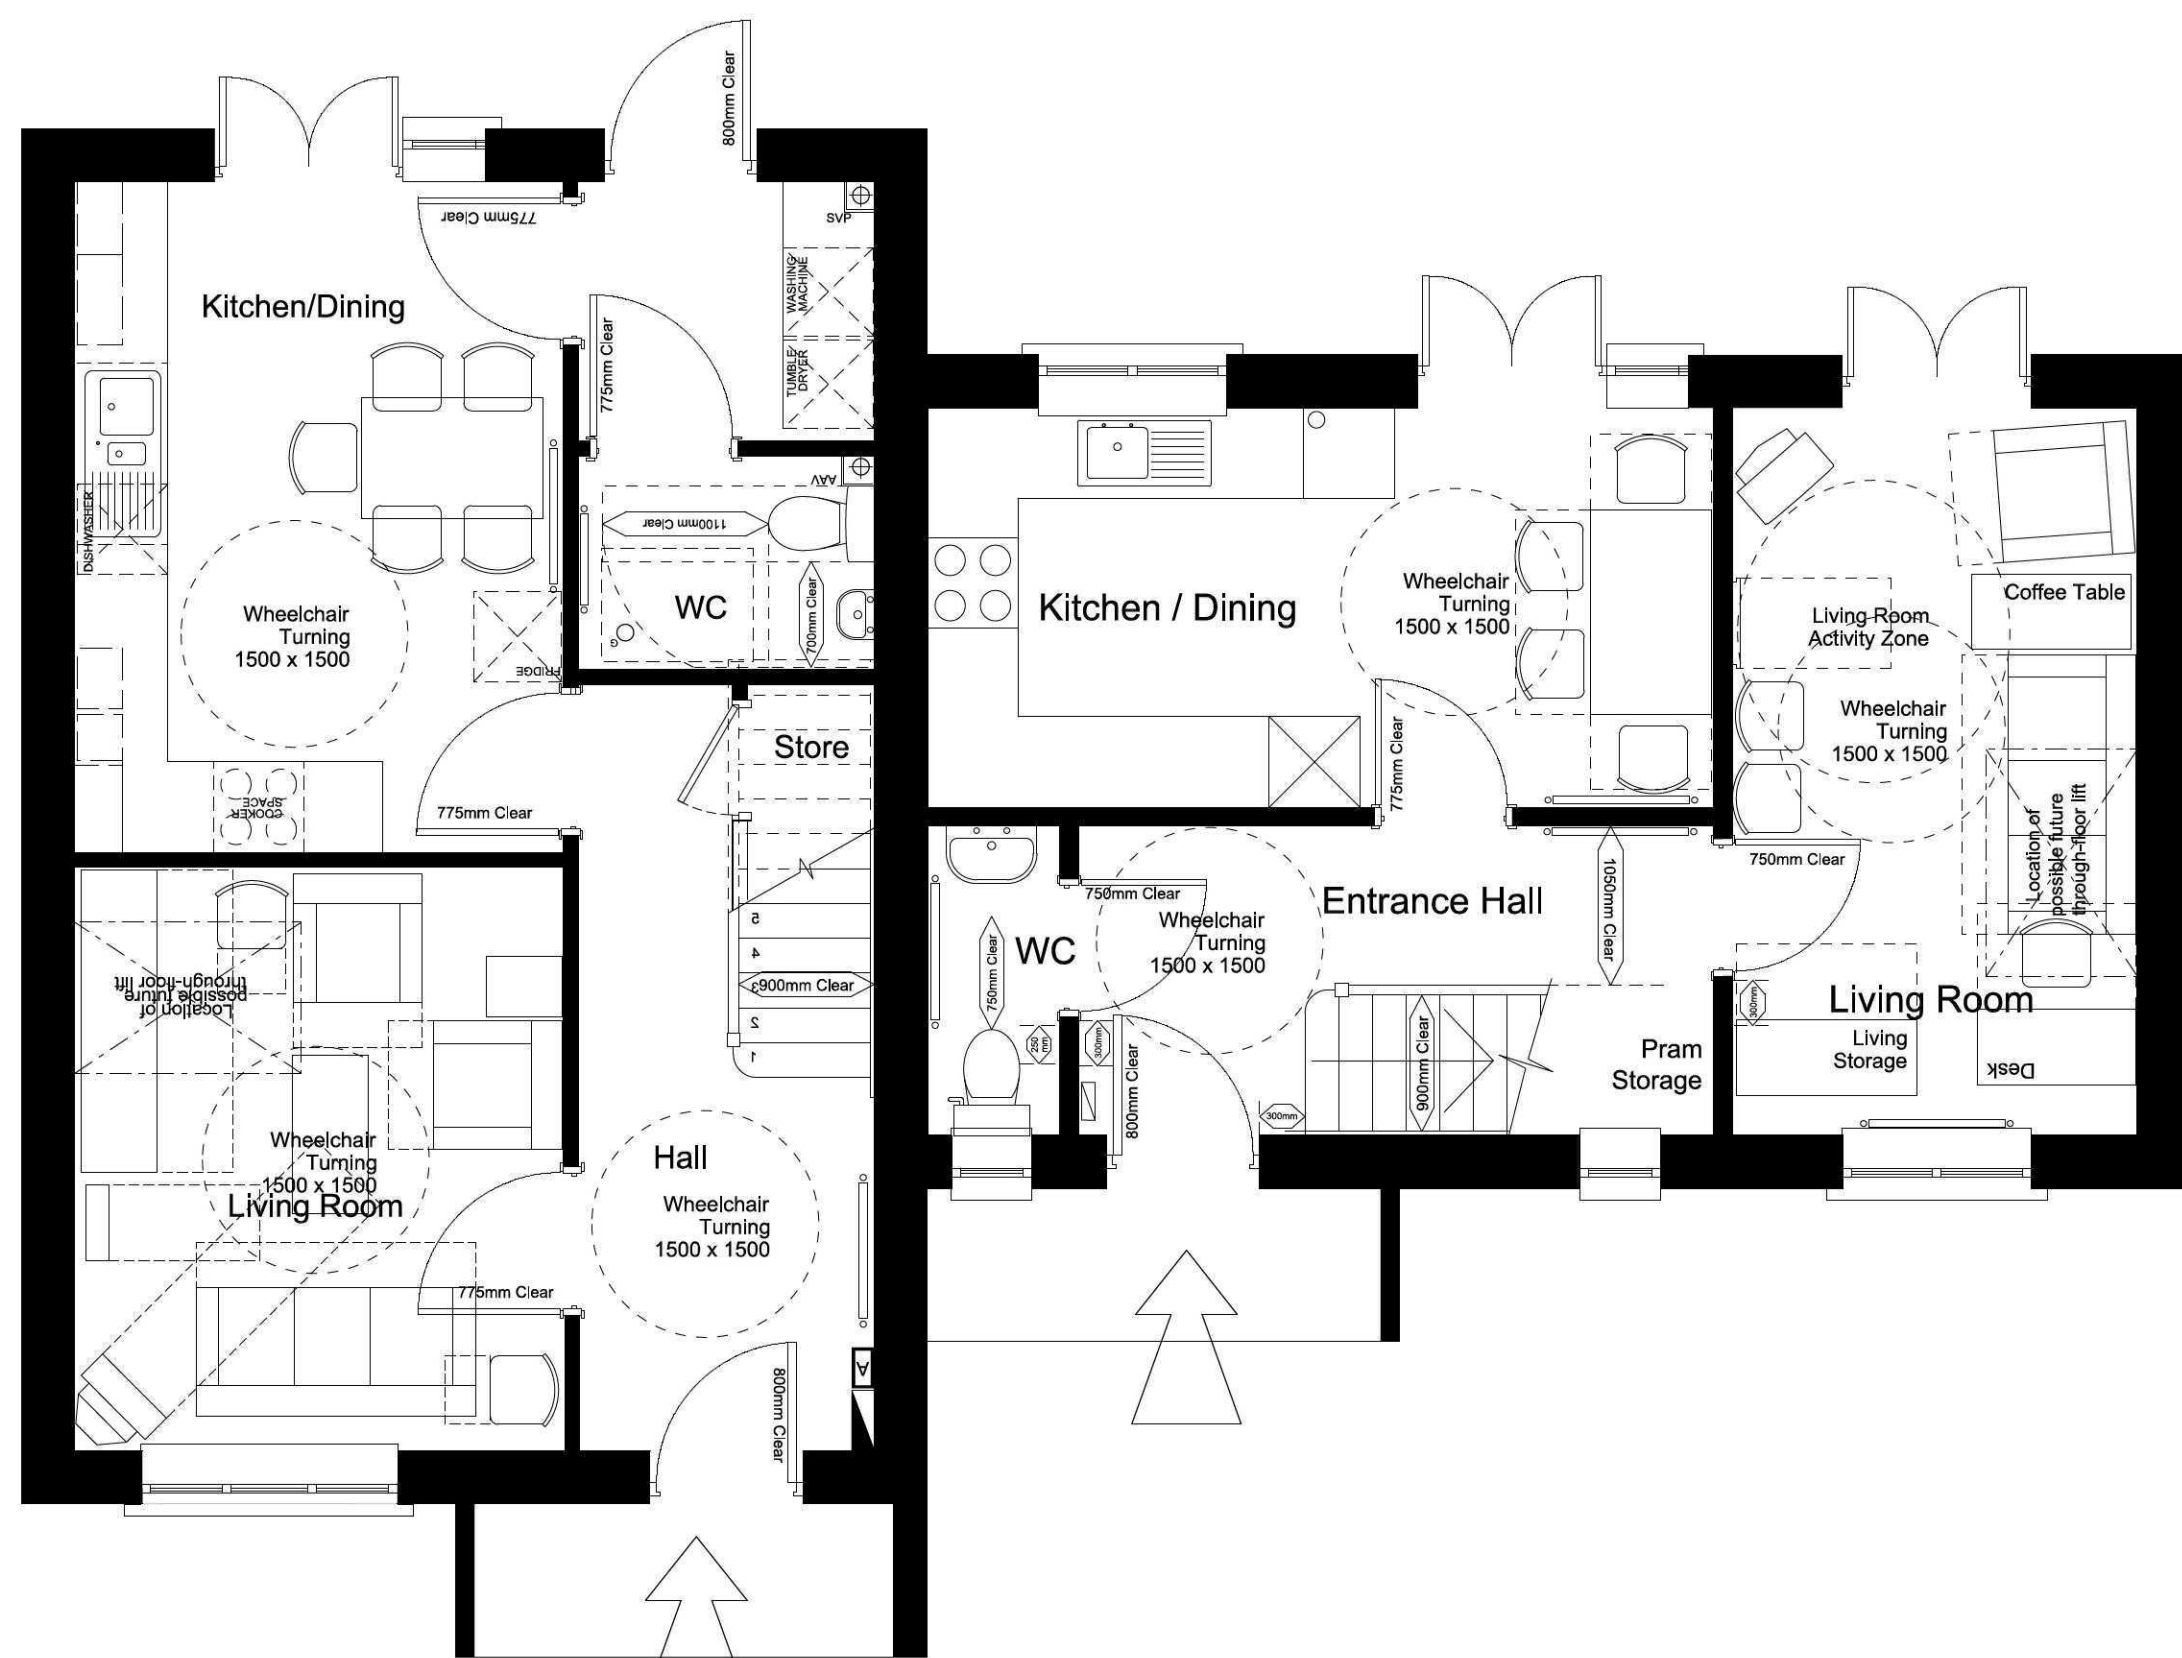


GROUND FLOOR

5 Person, 3 Bedroom


4 Person, 2 Bedroom




Front Elevation

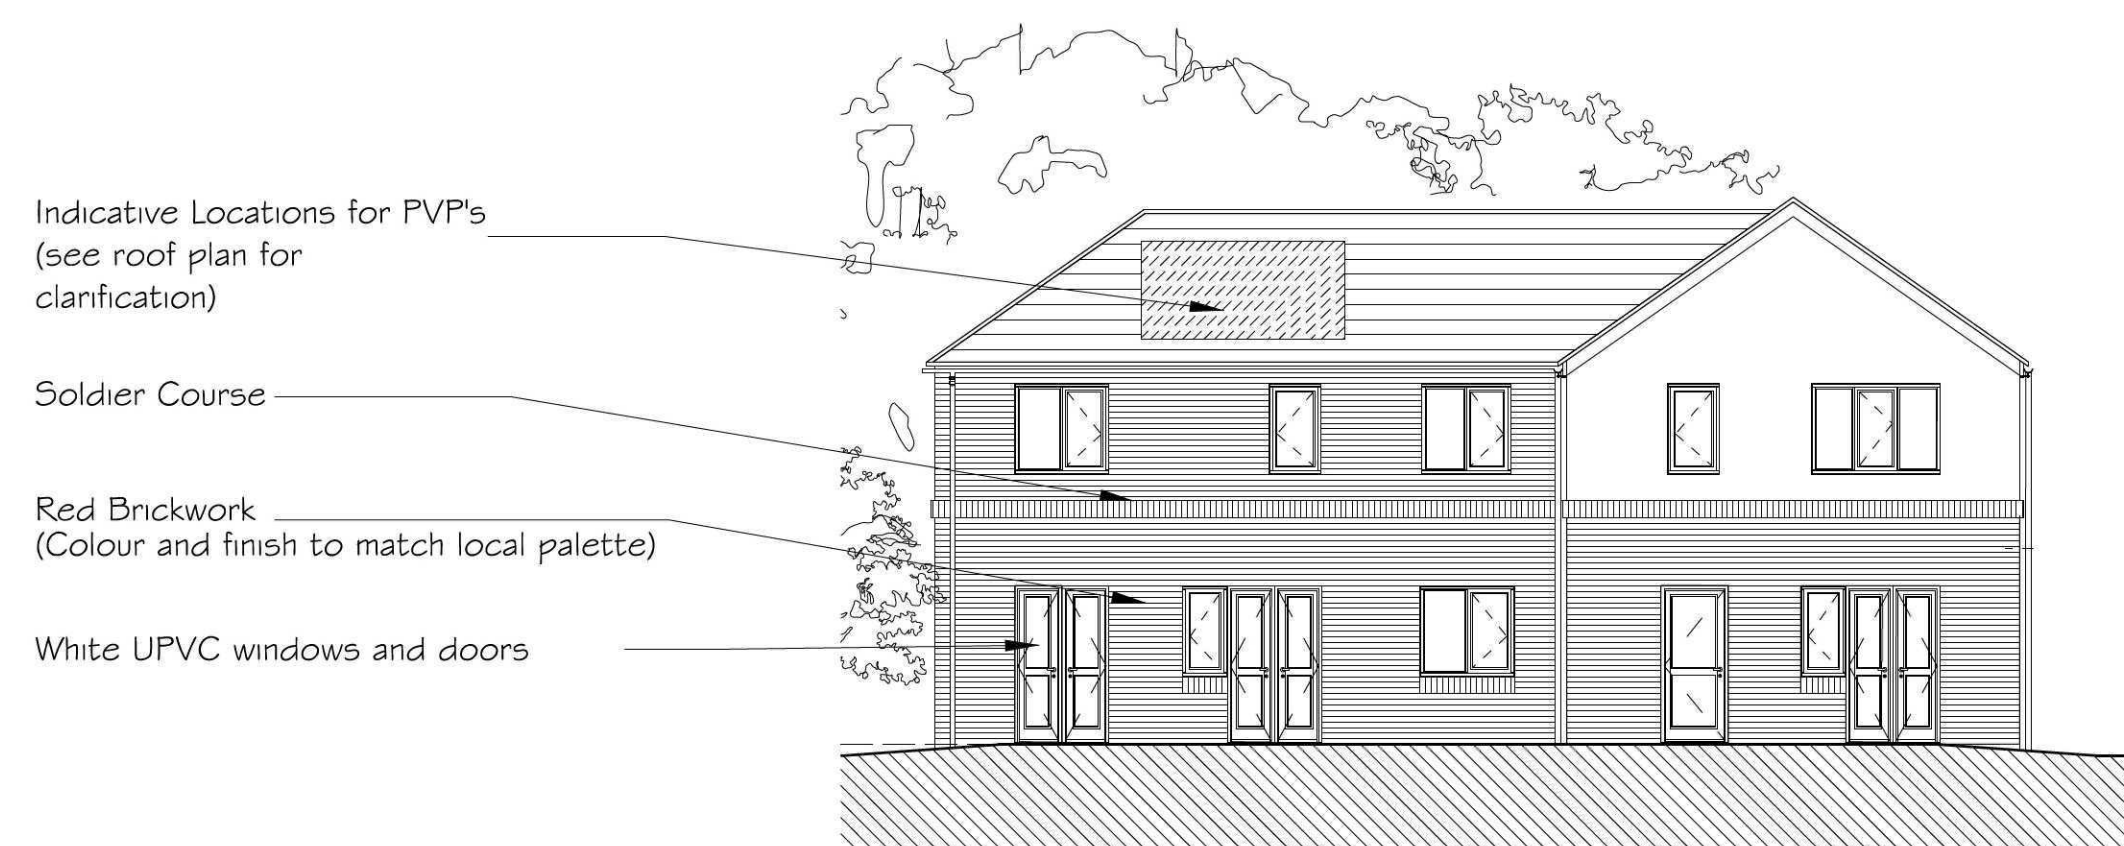

Rear Elevation

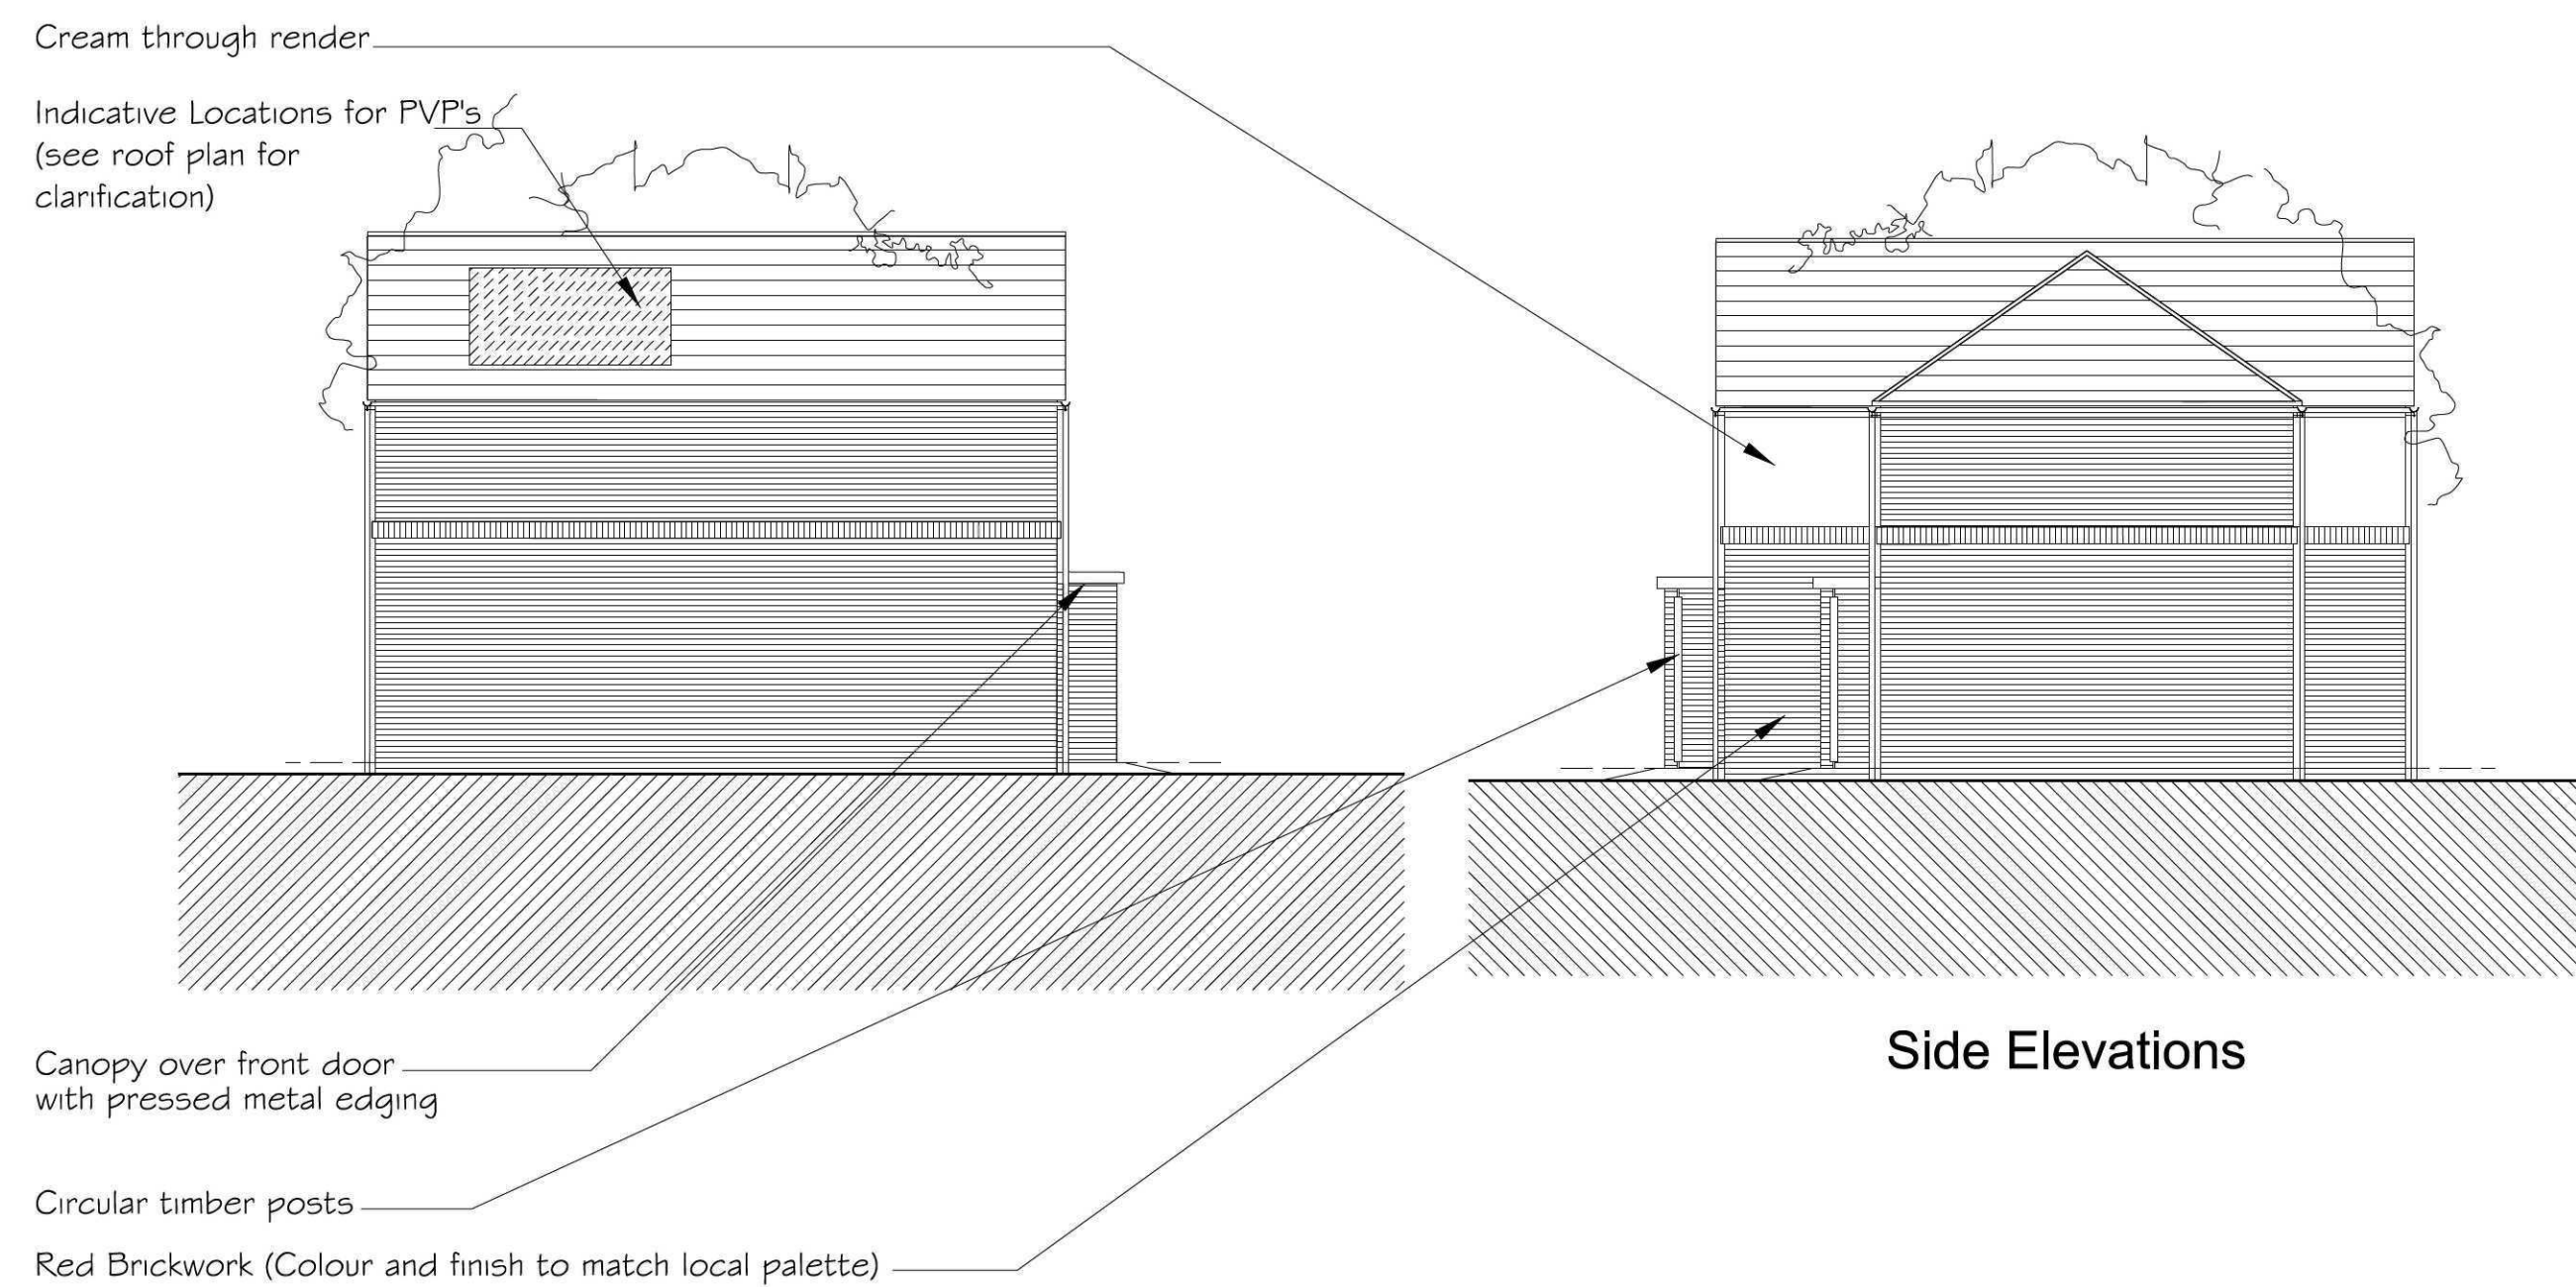

Side Elevations

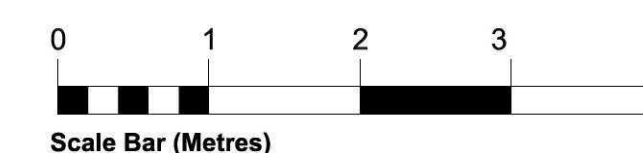

- No. Notes.
1. All dimensions to be verified on site by GENERAL CONTRACTOR and any discrepancies to be brought to the attention of the Architect prior to commencing work or setting out or preparing shop drawings.
 2. Drawings not to be scaled. Work to figured dimensions only.
 3. © copyright SAUNDERS BOSTON LIMITED. All rights reserved. This drawing remains the property of SAUNDERS BOSTON LIMITED at all times and may not be reproduced or copied in whole or in part without their prior written consent.
 4. This drawing and related specifications are for use only in the stated location.
 5. This drawing is to be read in conjunction with all other Consultants drawings and specifications.
 6. Drainage has not been surveyed and all pipe locations and below ground drainage runs are indicative.

3B5P House
Gross Internal Floor Area
89 Square Metres


2 Storey
HQI Compliant
Lifetime Homes Compliant
Code for Sustainable Homes TBC

2B4P House
Gross Internal Floor Area
76 Square Metres

2 Storey
HQI Compliant
Code for Sustainable Homes TBC

P2	Issued for Planning	22/09/11	EVH
P1	Changed Front Doors	22/09/11	EVH
No.	Revision	15/08/11	AKH

PLANNING

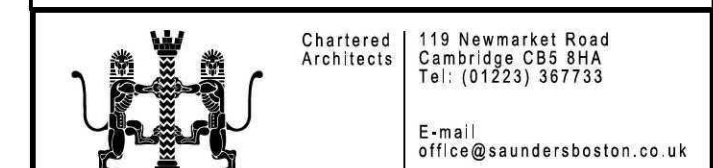

Client
Ashley King Developments

Job
Penny Hill Road, Holbeach
Sports Pavilion and 34 Housing Units

Drawing
Proposed House Plans & Elevations
Blocks H, L, & N

Scales
Plans 1:50 @ A1,
Elevations 1:100 @ A1

Number
1186-P-105

Date
19/07/11

Drawn
AKH

Checked
P2