


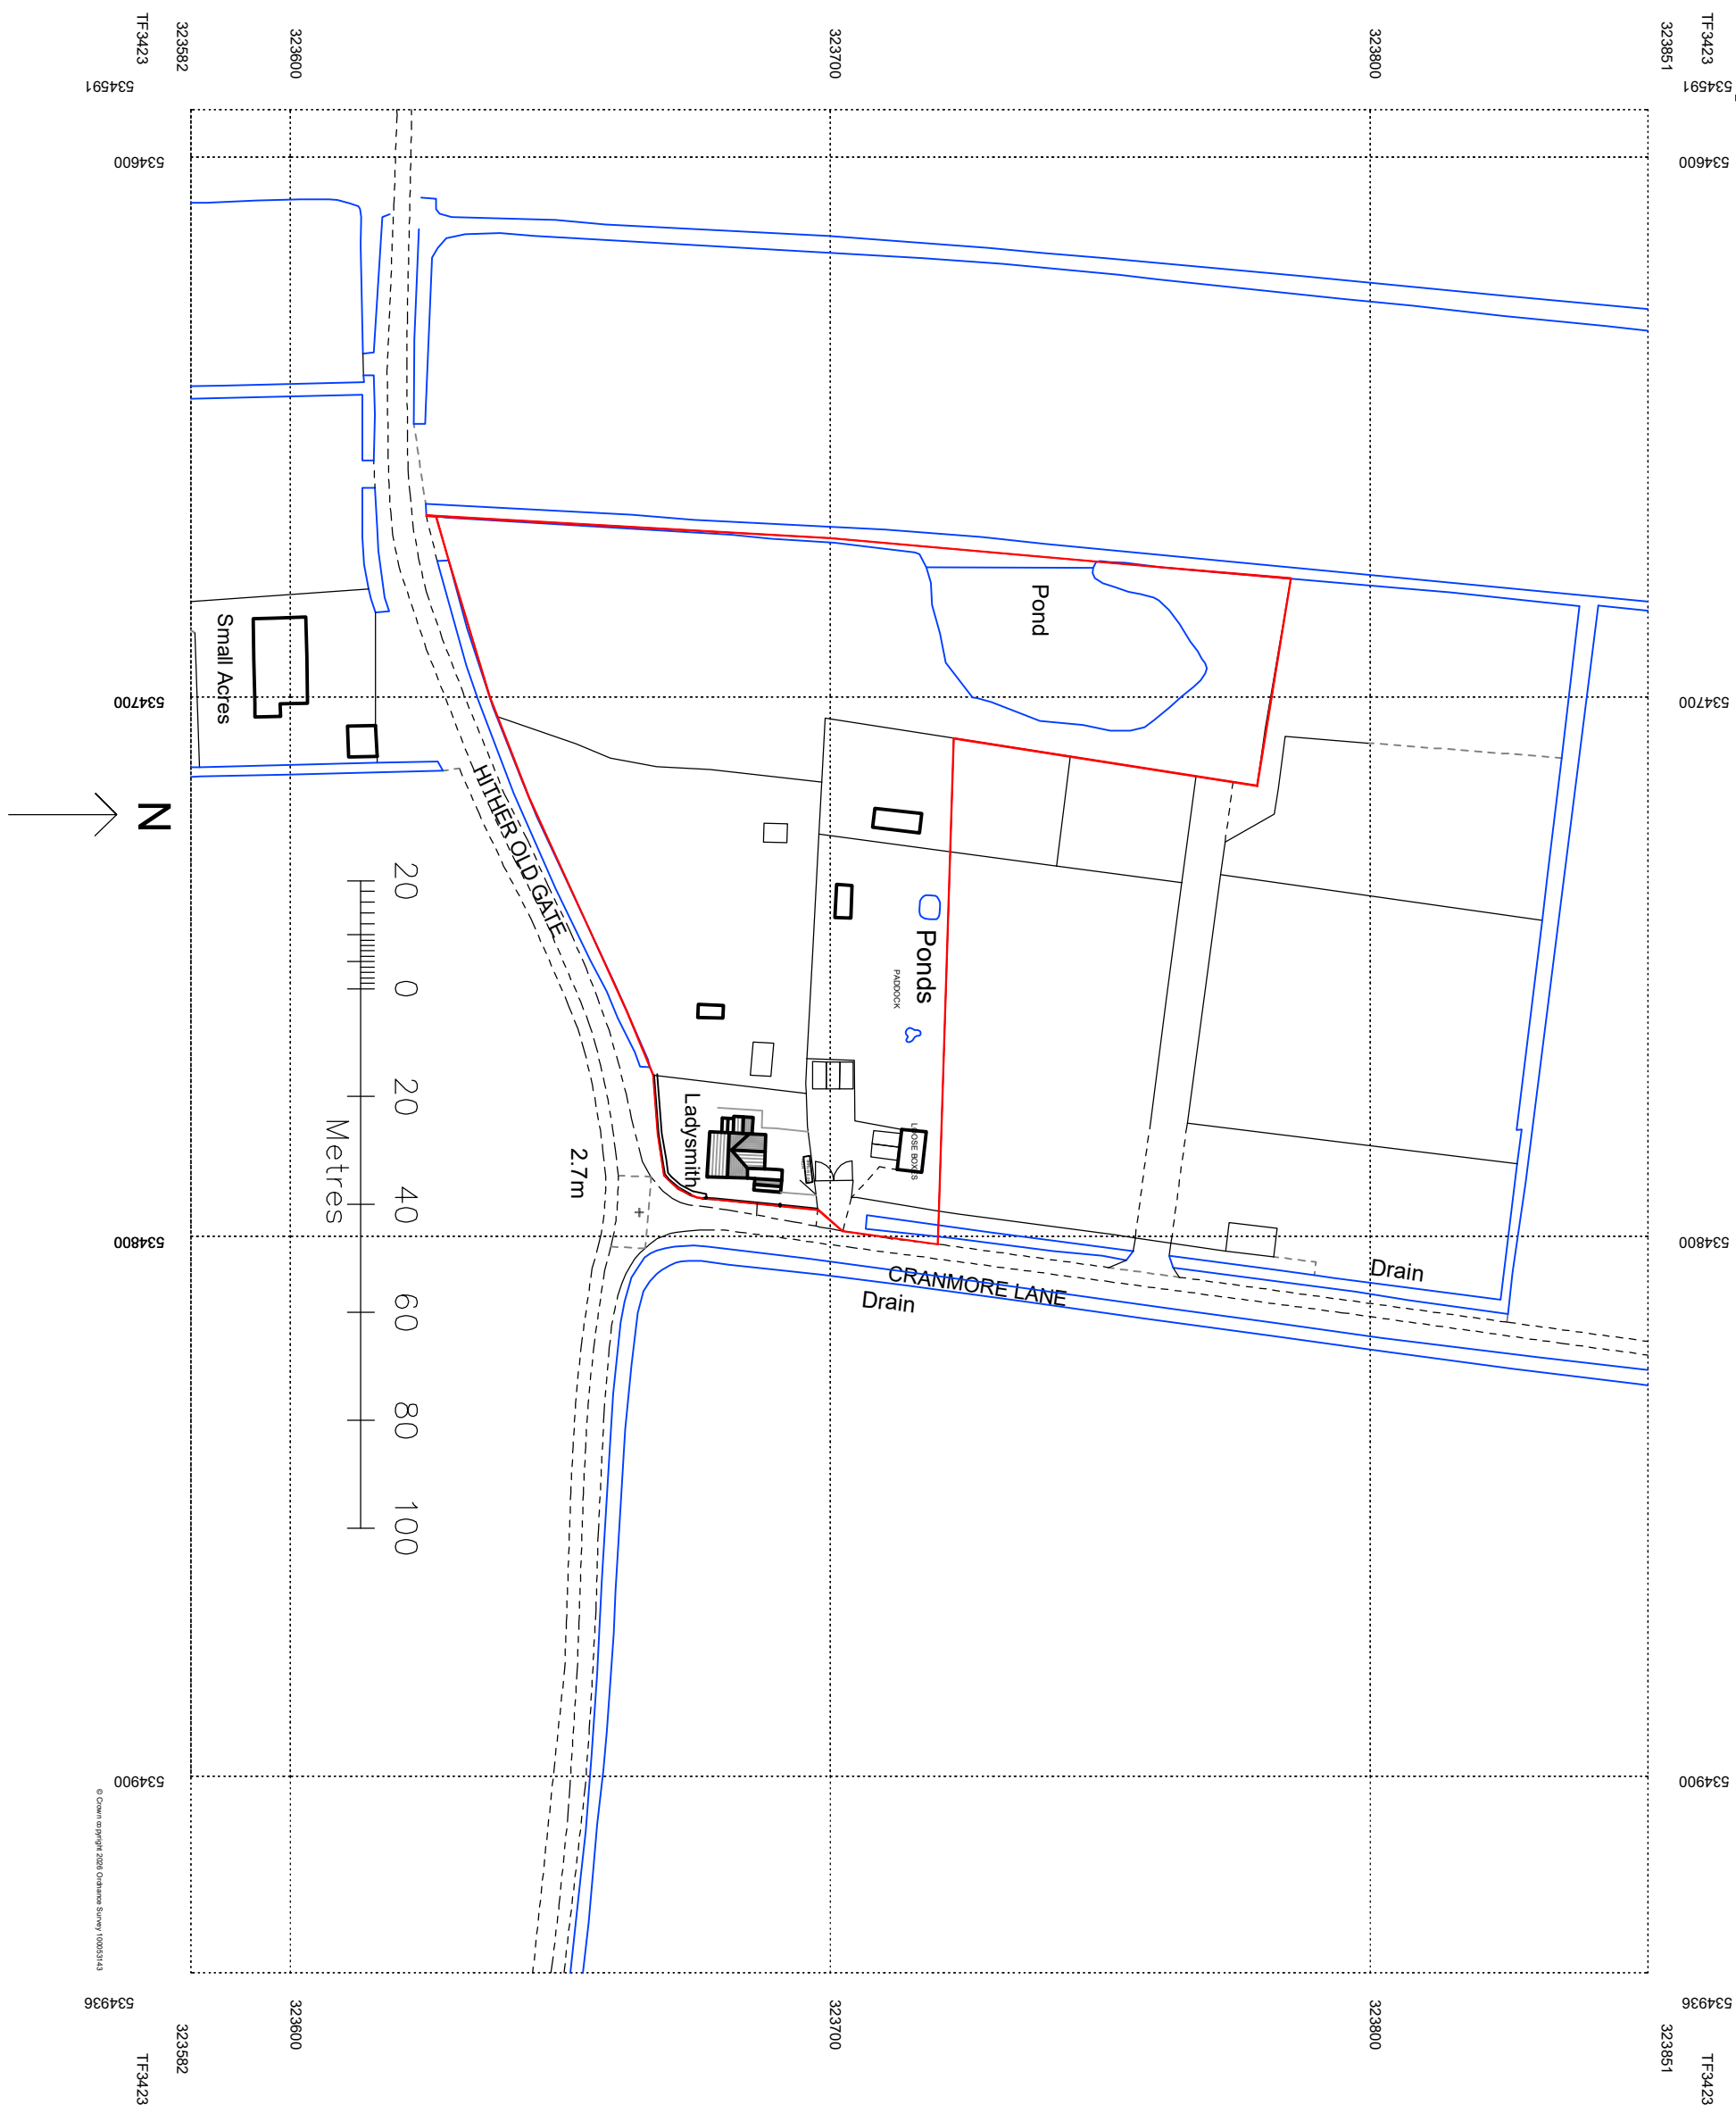

-	-	-
Rev	Date	Detail

	
INTERIOR DESIGN ARCHITECTURE PROJECT MANAGEMENT	
8 Sutcliffe Road, Wittering, Peterborough, PE8 6AUF	
Tel: 07588 441751 info@hld.co.uk	
www.hld.co.uk	
Client: MRS D FISHER	
Job Title:	
LADYSMITH CRANMORE LANE HOLBEACH LINGS	
Scale: 1:1250@A3	Date: 11/06/20
Drawing Title LOCATION PLAN	
Drawing No: 710SD01-3	Revision: -
ALL DRAWINGS ARE THE COPYRIGHT OF HLD DESIGN	