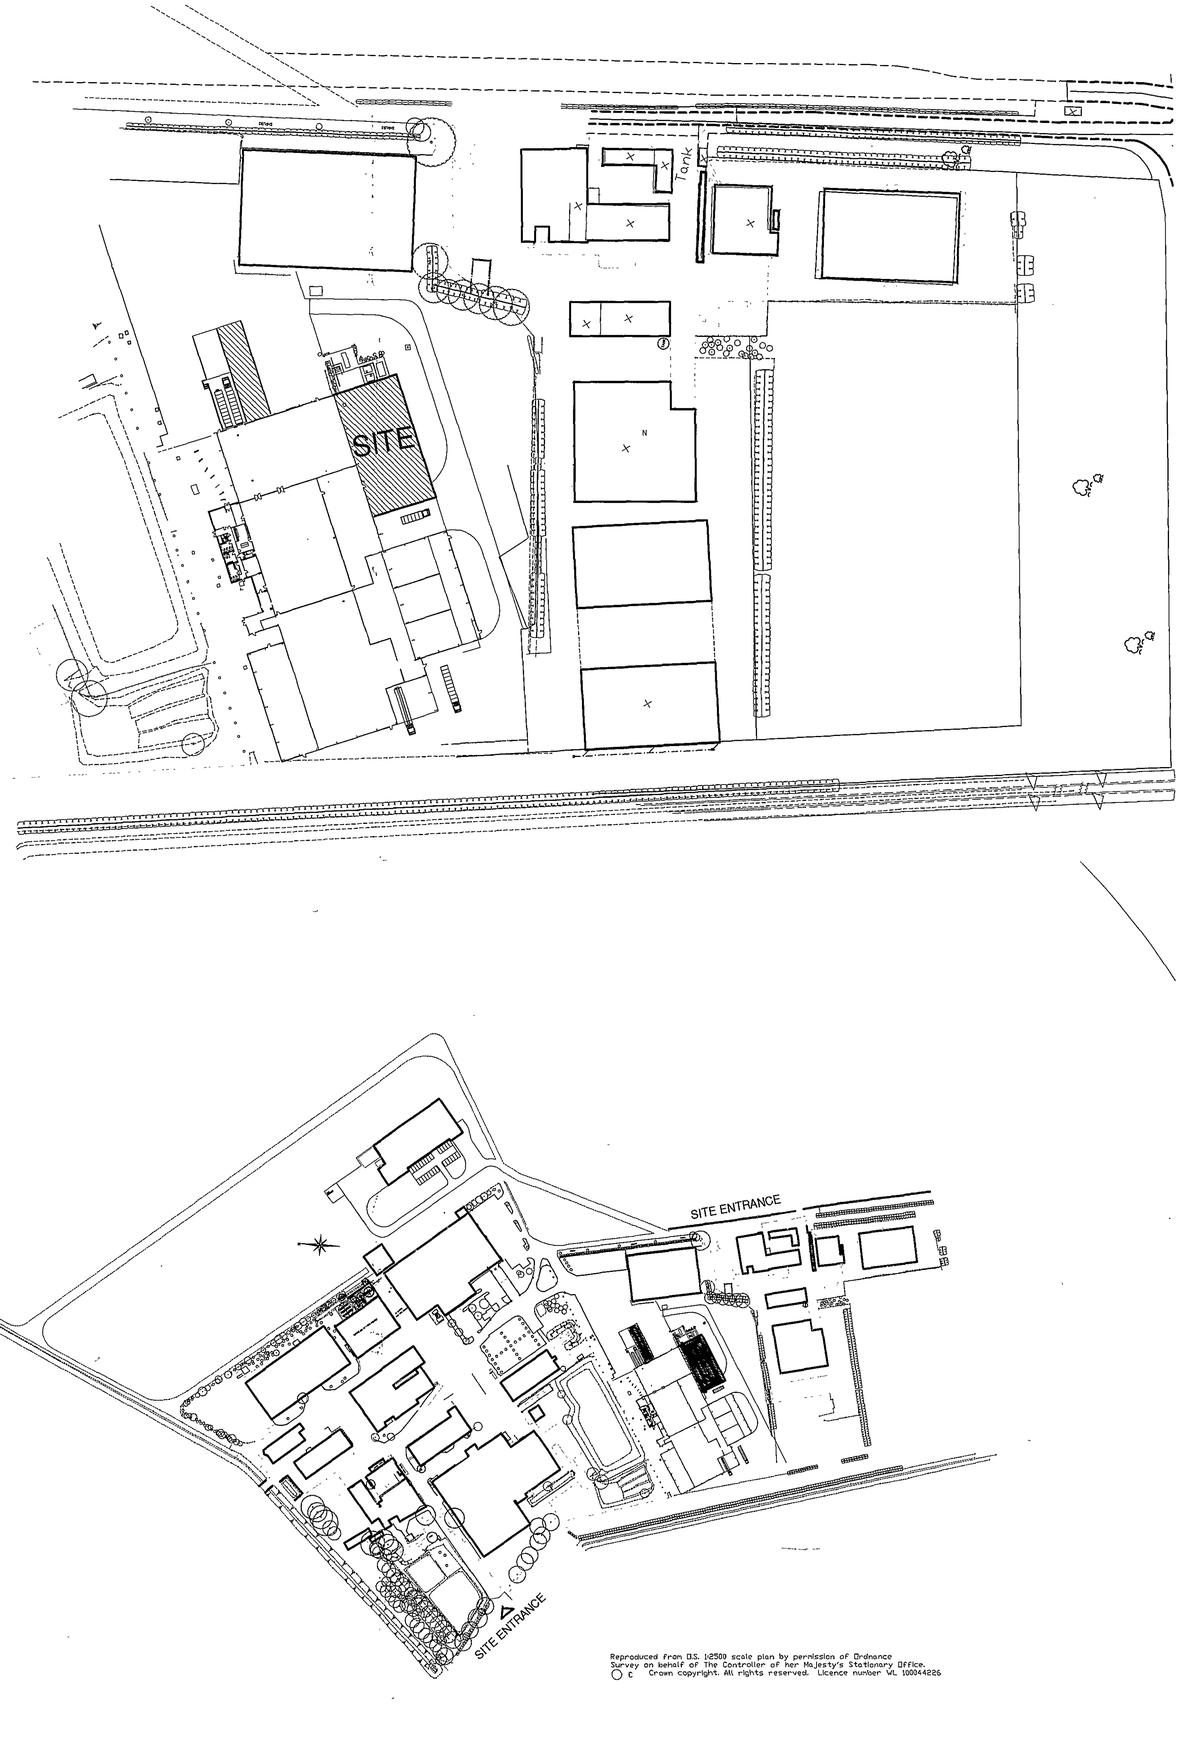


Reproduced from O.S. 1:2500 scale plan by permission of Ordnance Survey on behalf of The Controller of her Majesty's Stationary Office. © Crown copyright. All rights reserved. Licence number VL 100044226

SKDC
Planning & Development
15 JUL 2008
Ref: 07RS/08

DETERMINED PLAN

DC ARCHITECTURAL SERVICES LIMITED
ARCHITECTURAL AND PLANNING SERVICES
THE BARN, PARTNEY MILL, SPILSBY, LINCOLNSHIRE PE23 4PE
TEL NO. 05601 500536 FAX NO. 01790 752865
E-mail - dcarchitectural@btconnect.com

Client
A.H. WORTH AND CO

Project
PROPOSED EXTENSION TO STORE AND LOADING DOCKS

Drawing Title
SITE AND LOCATION PLANS

Drawing Number
DC/SAW/ 100

Scale
1:500 AN 1:2500

Drawn
DB

Checked

Date
JULY 08