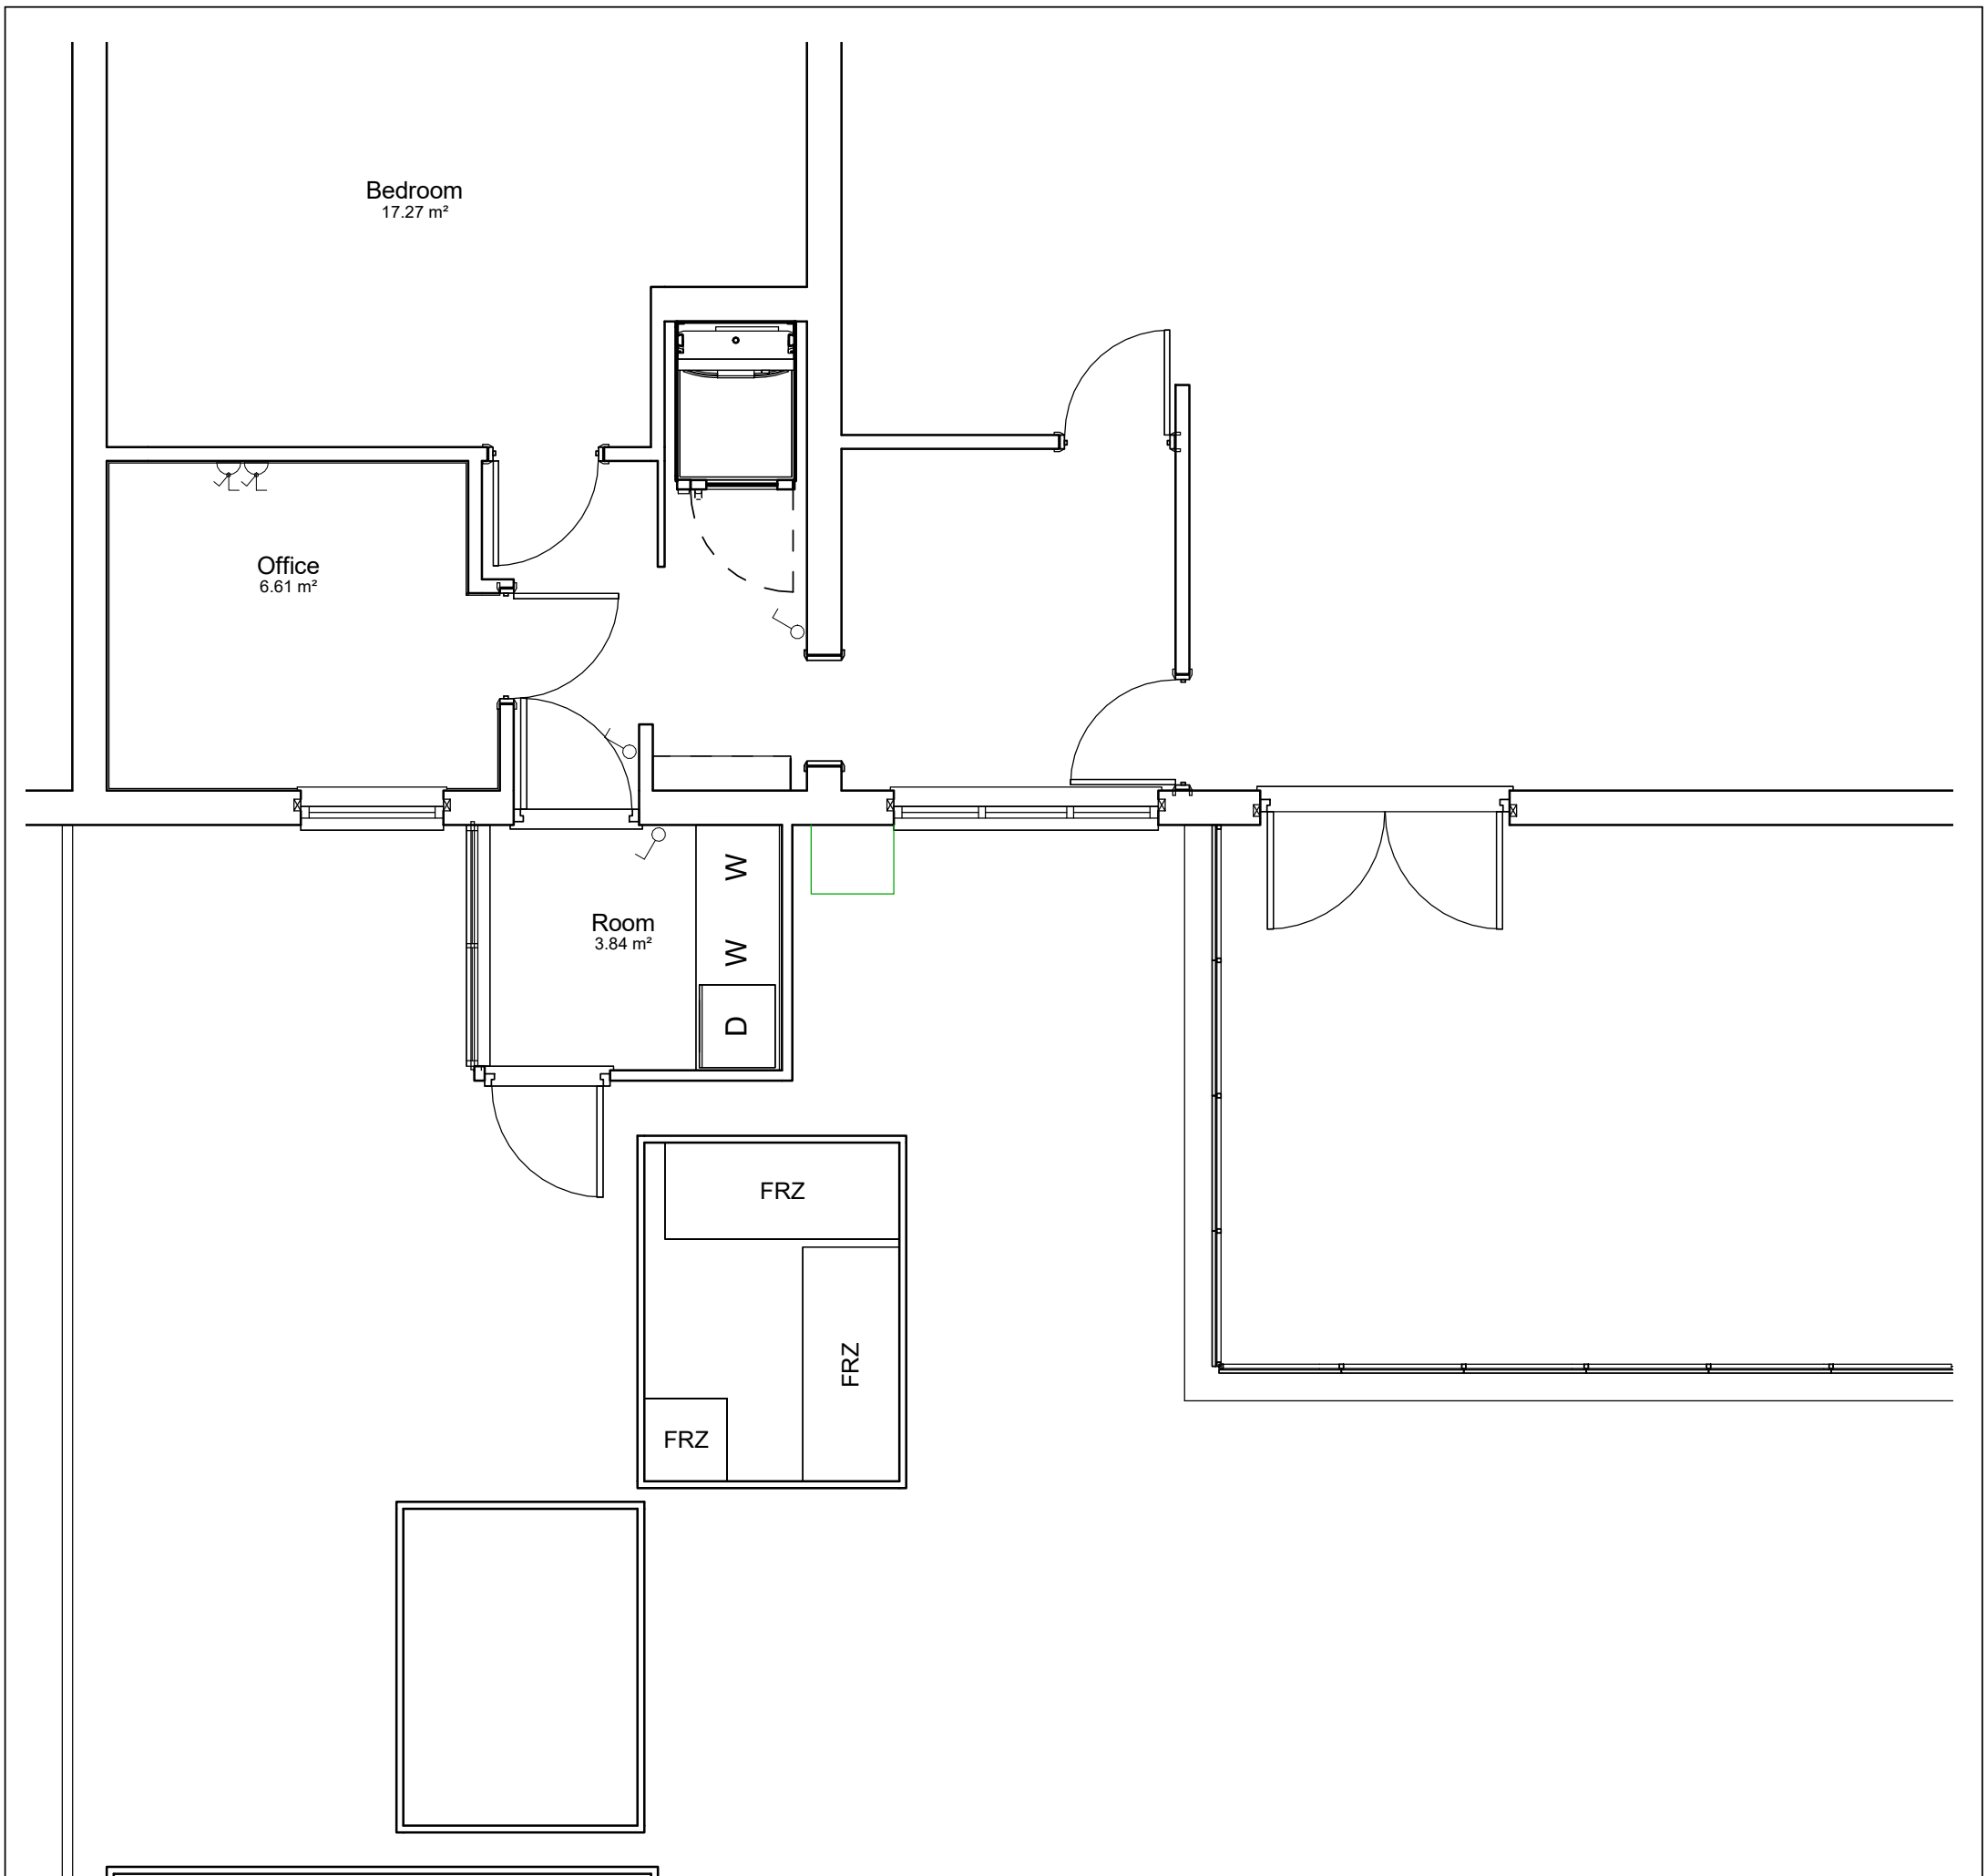


1 Ground Floor - (Existing)

1 : 50

SOUTH HOLLAND DISTRICT COUNCIL

Building Consultancy South Holland

Rev.	Description	Date

CLIENT ADDRESS Miss E Hillier 28 Keightley Road Holbeach St Marks PE12 8BE	PROJECT Disabled Adaptations	Date 07/06/2018	Project number 956/Grant	Scale (@ A3) 1 : 50
	SHEET Existing Ground	Drawn by SG	DRAWING NUMBER 01	REV