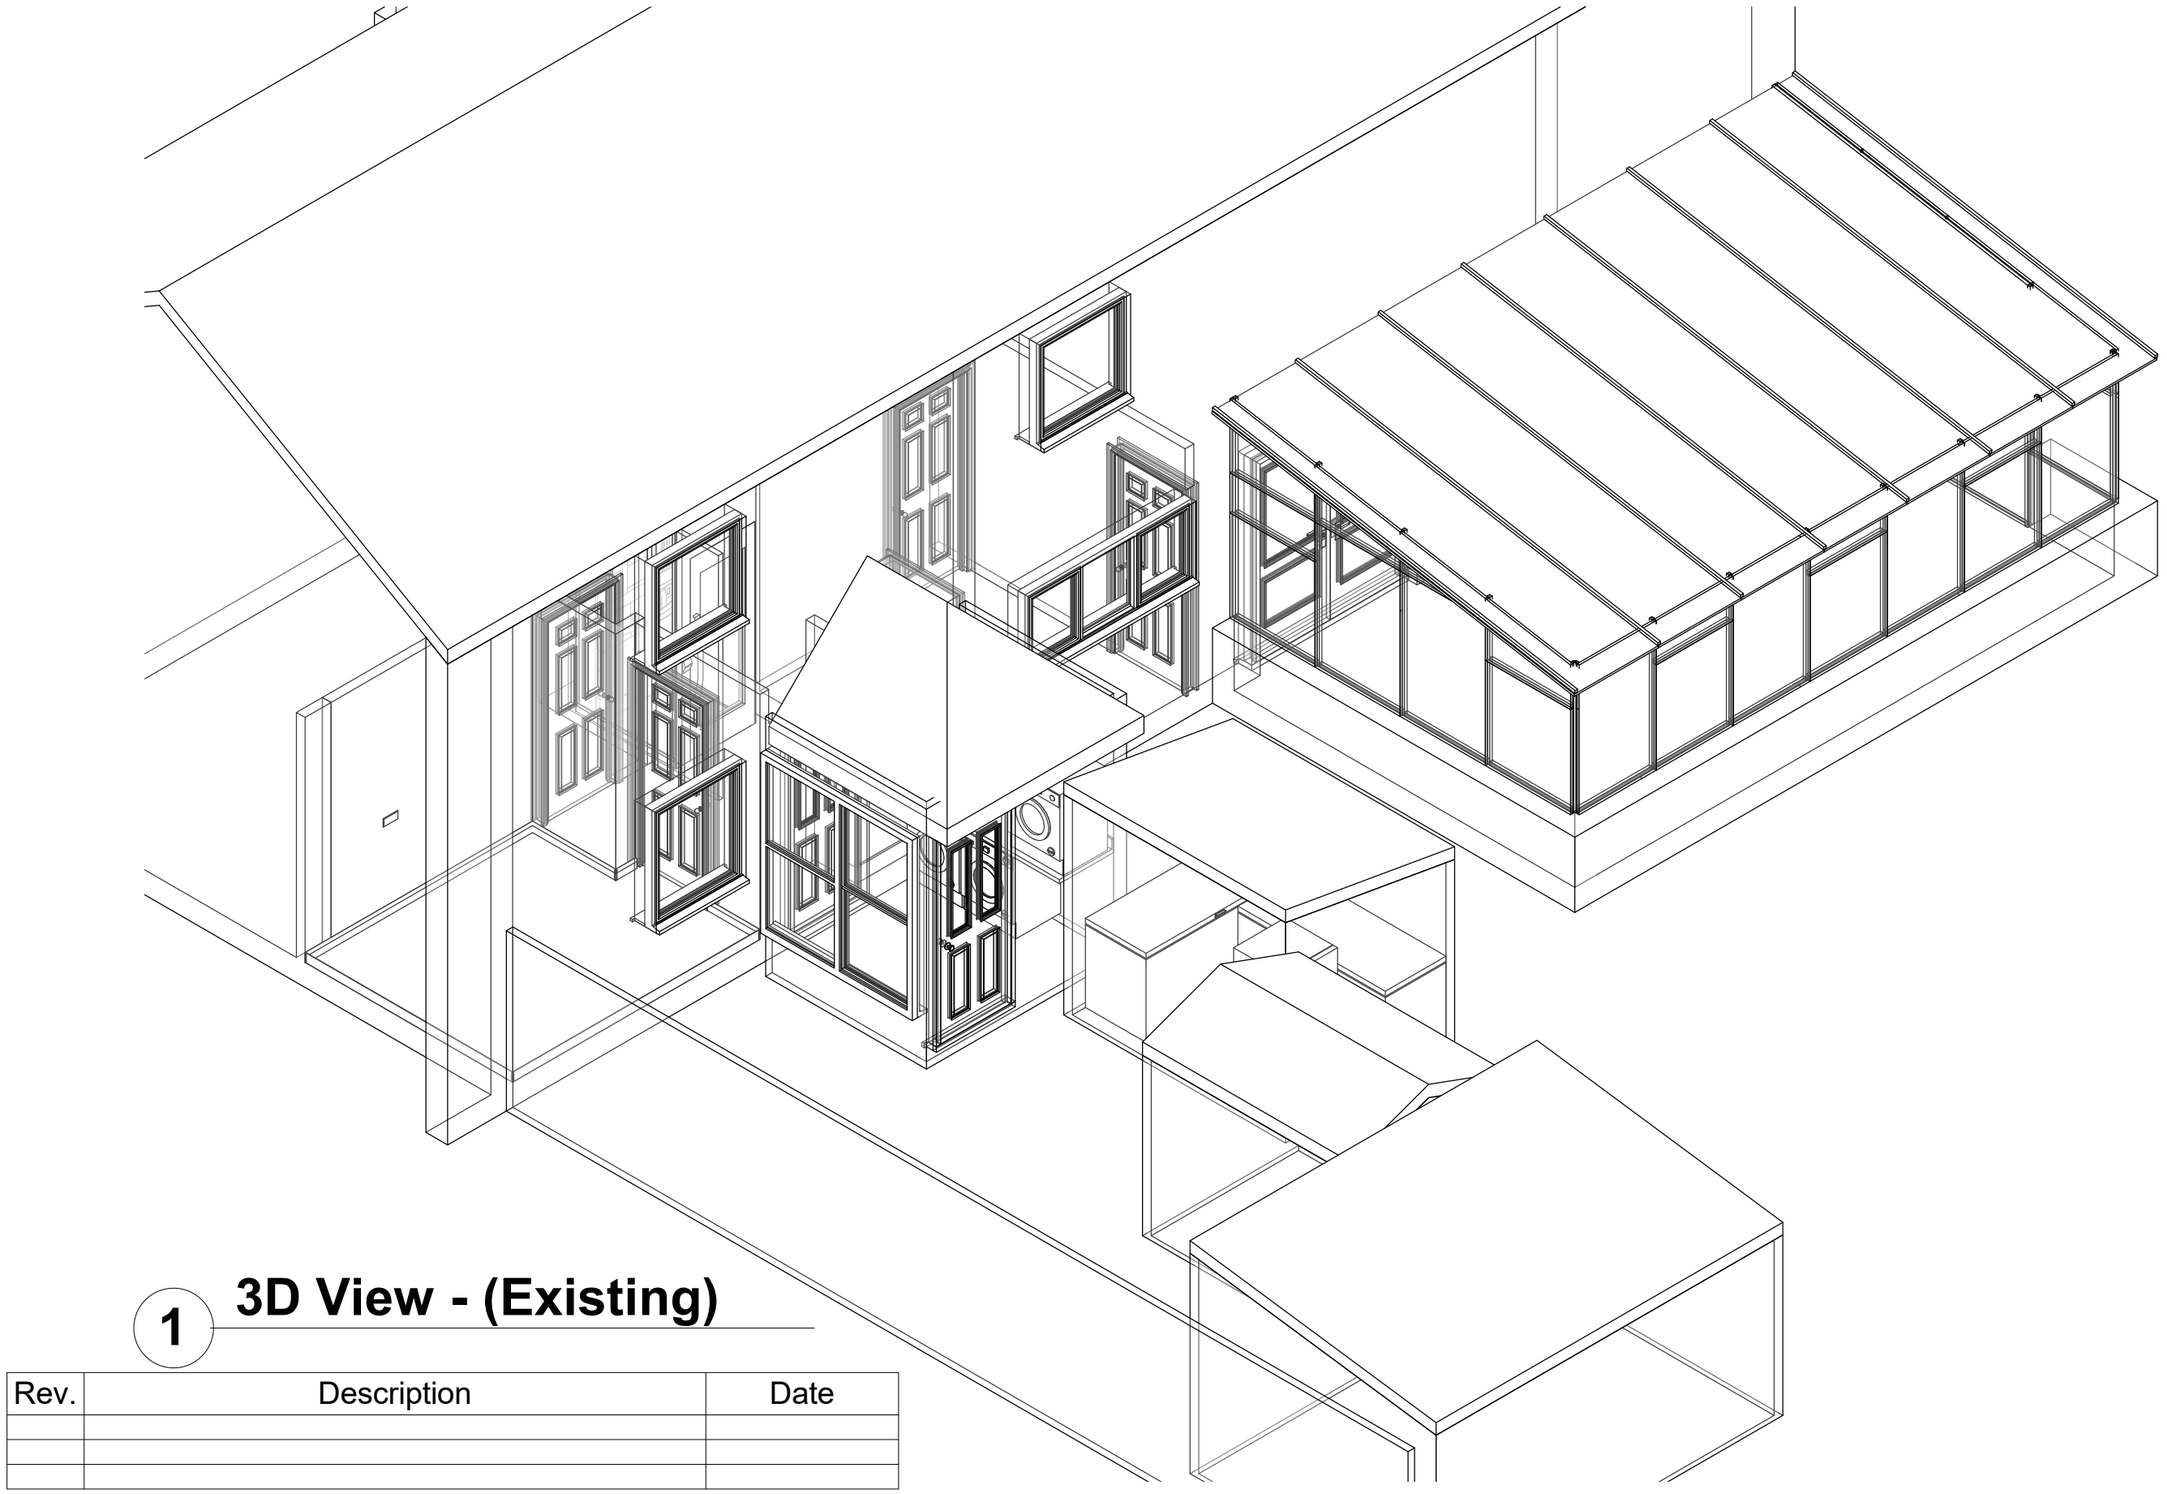


1 3D View - (Existing)

Rev.	Description	Date

SOUTH HOLLAND DISTRICT COUNCIL
Building Consultancy South Holland

CLIENT ADDRESS Miss E Hillier 28 Keightley Road Holbeach St Marks PE12 8BE	PROJECT Disabled Adaptations	Date 07/06/2018	Project number 956/Grant	Scale (@ A3)
	SHEET Existing 3D View	Drawn by SG	DRAWING NUMBER 02	REV