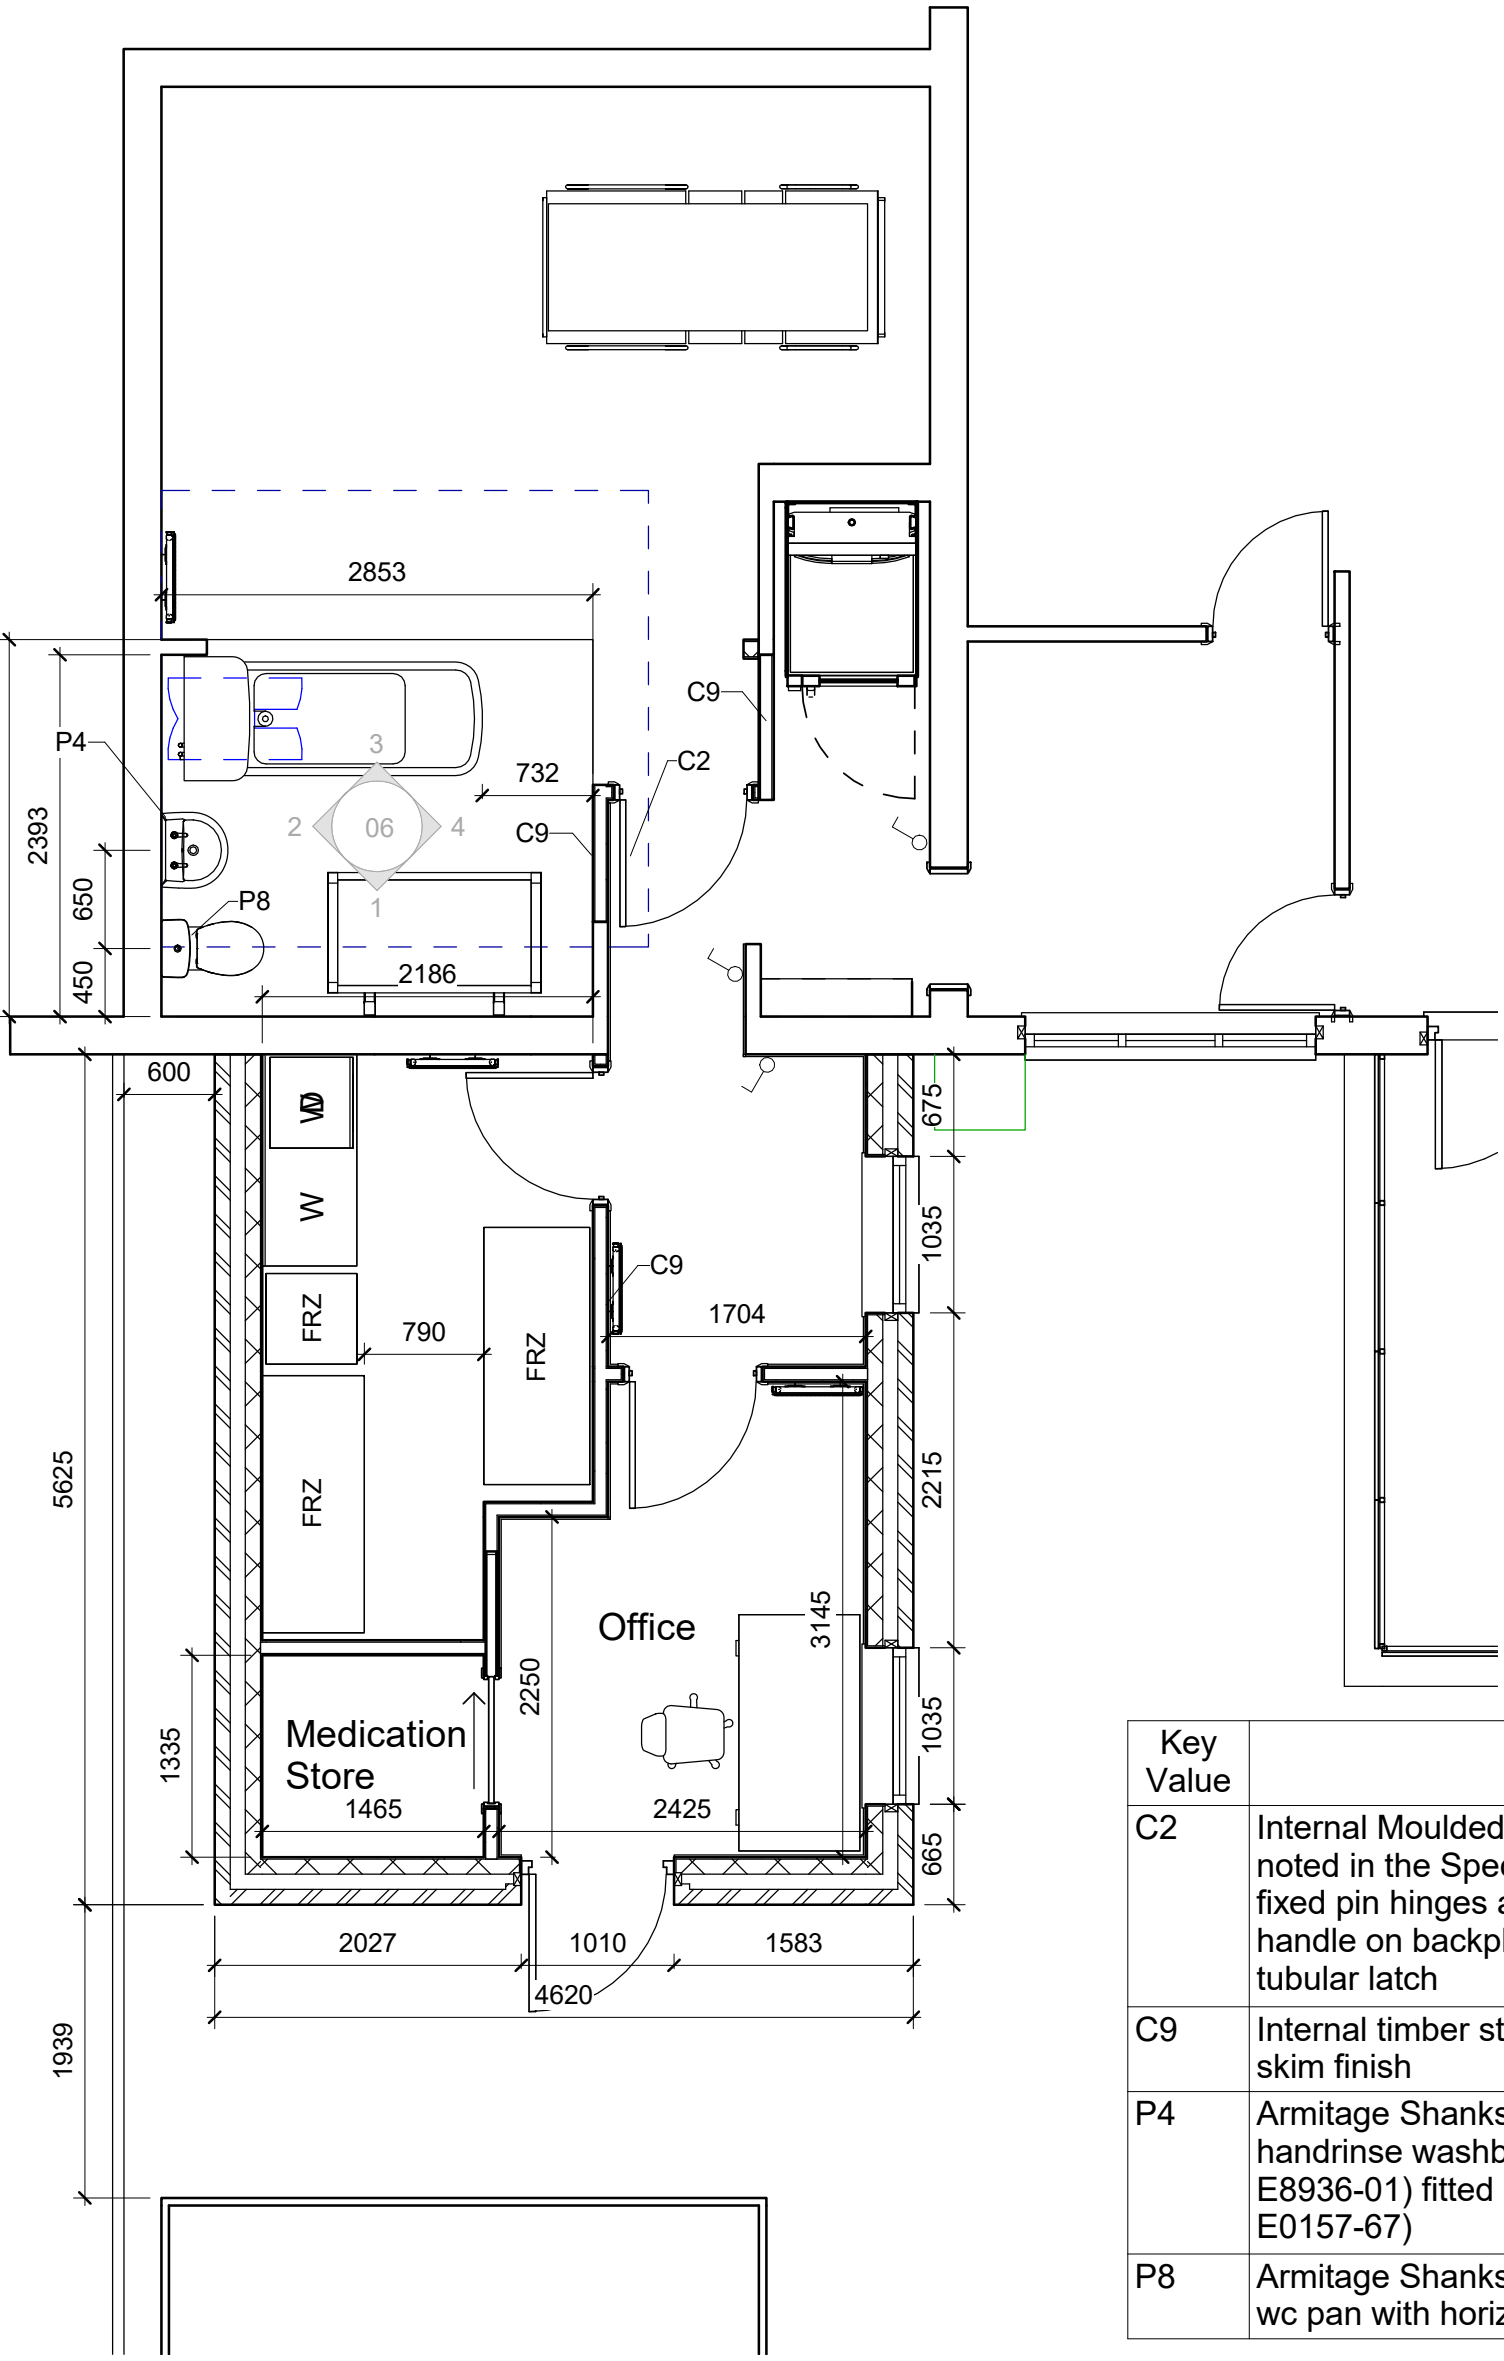


Key Value	Keynote Text
C2	Internal Moulded 6 Panel Grained door - size as noted in the Specification hung on 76mm steel fixed pin hinges and fitted with aluminium lever handle on backplate with 63mm nickel plated tubular latch
C9	Internal timber stud wall with plasterboard and skim finish
P4	Armitage Shanks Sandringham 21 45cm handrinse washbasin - two tap holes (ref E8936-01) fitted using wall fixing set (ref E0157-67)
P8	Armitage Shanks Sandringham 21 close coupled wc pan with horizontal outlet (ref E896301)

1 Ground Floor - (Phase 1 New)

1 : 50

SOUTH HOLLAND DISTRICT COUNCIL

Building Consultancy South Holland

Rev.	Description	Date
A	Scheme altered and details added	06/07/2018

CLIENT ADDRESS Miss E Hillier 28 Keightley Road Holbeach St Marks PE12 8BE	PROJECT Disabled Adaptations	Date 07/06/2018	Project number 956/Grant	Scale (@ A3) 1 : 50
	SHEET Proposed Ground	Drawn by SG	DRAWING NUMBER 05	REV A