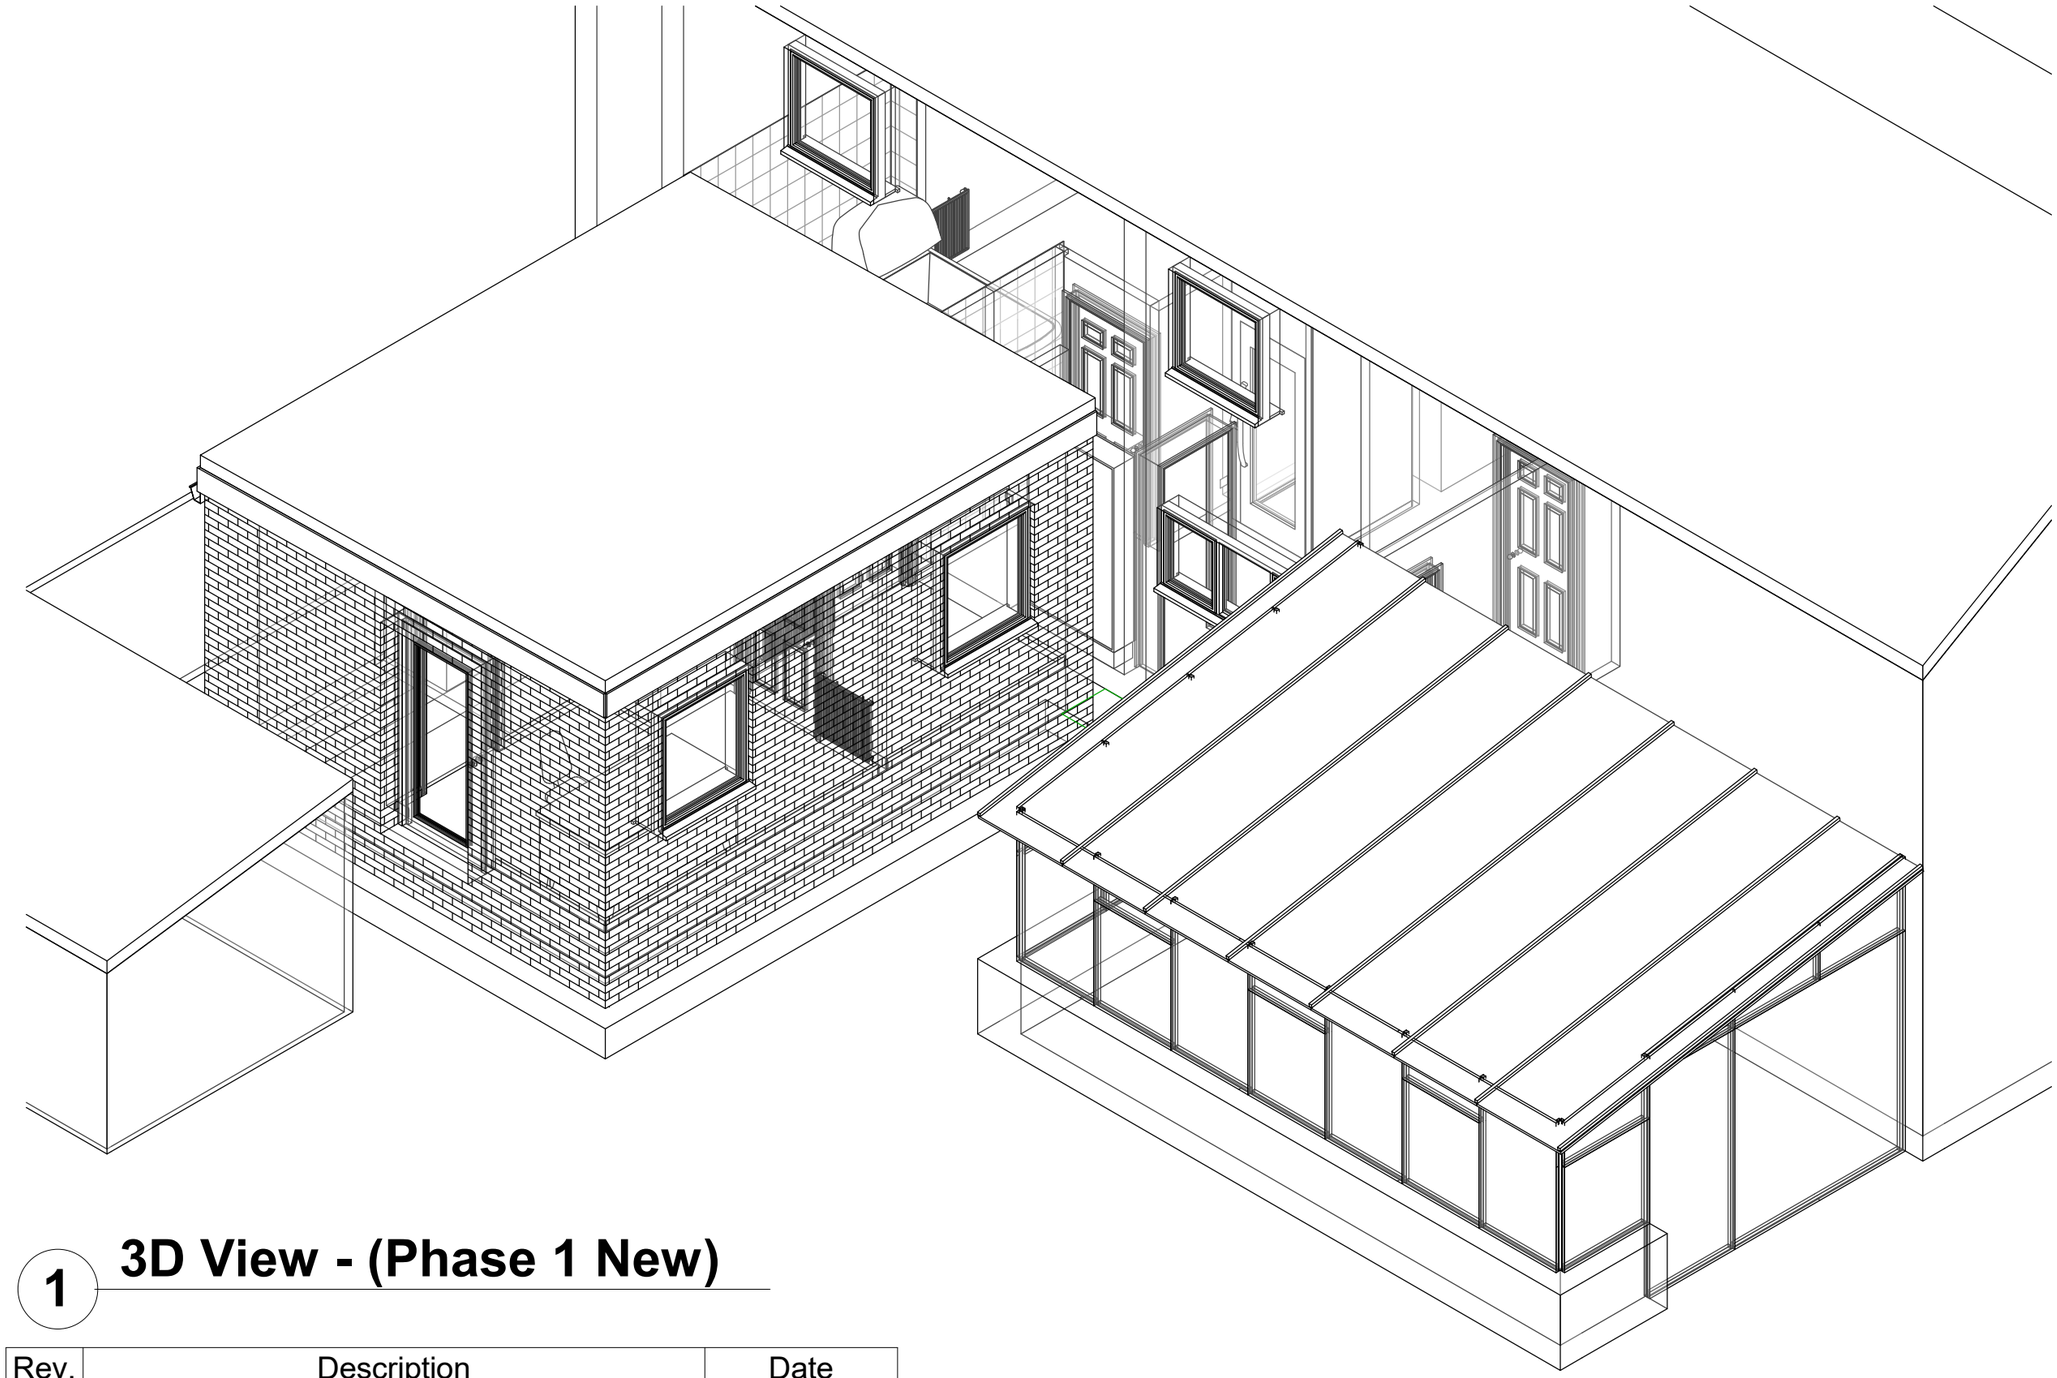


1 3D View - (Phase 1 New)

Rev.	Description	Date
A	Scheme altered and details added	06/07/2018

SOUTH HOLLAND DISTRICT COUNCIL
Building Consultancy South Holland

CLIENT / ADDRESS	Miss E Hillier 28 Keightley Road Holbeach St Marks PE12 8BE	PROJECT Disabled Adaptations	Date 07/06/2018	Project number 956/Grant	Scale (@ A3)
		SHEET Proposed 3D View	Drawn by SG	DRAWING NUMBER 07	REV A