


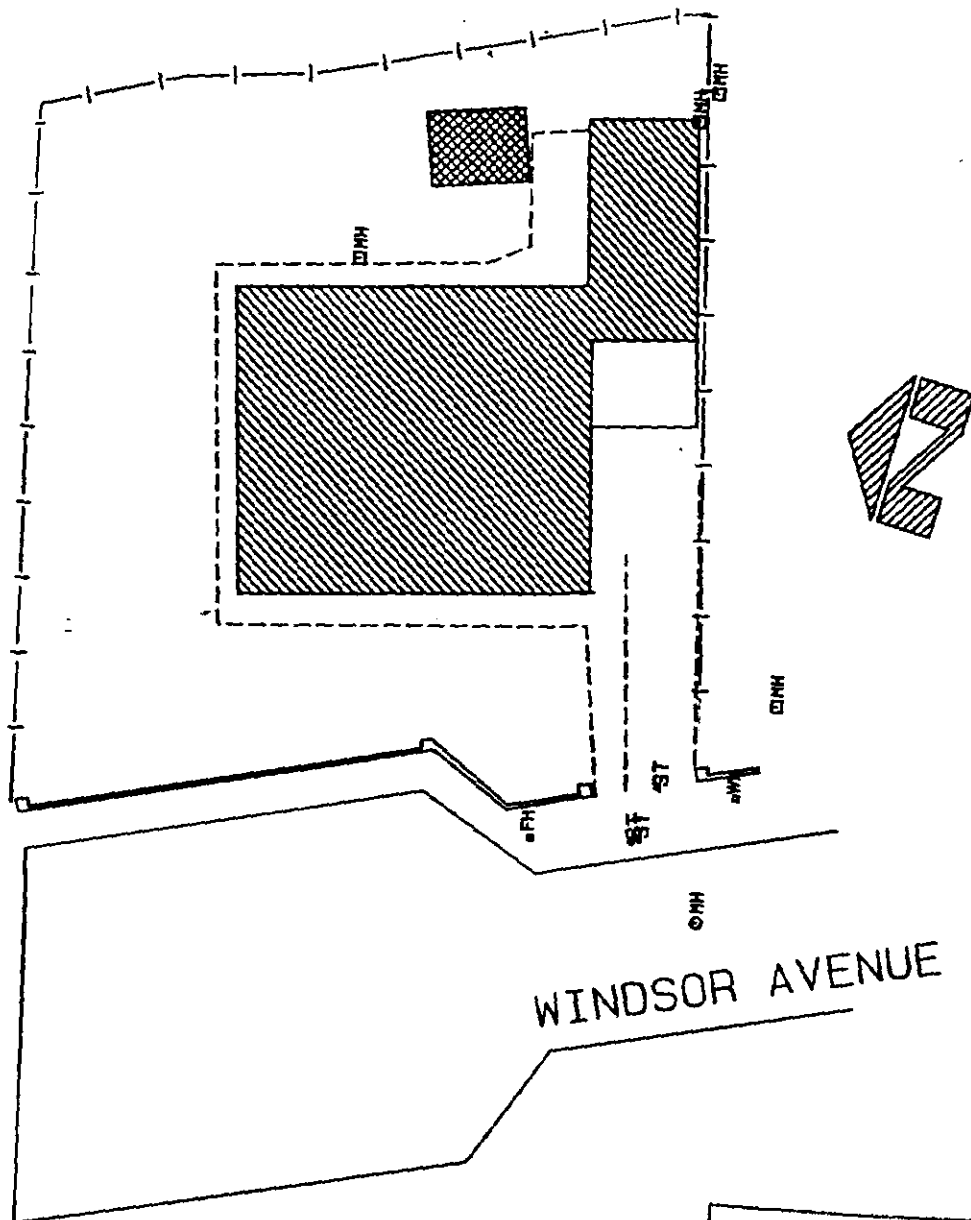

HOLBEACH

32 WINDSOR AVENUE

L.C.C.

- 6 JUN 2000

HIGHWAYS & PLANNING
DIRECTORATE

SOUTH HOLLAND DC
HOUSING & PLANNING

23 JUN 2000

Ref.

0796/00

scale 1:200

date FEB '93


drawn DC Chapman

A Professional Consultancy of Lincolnshire



L&BC

H1504/
LSI

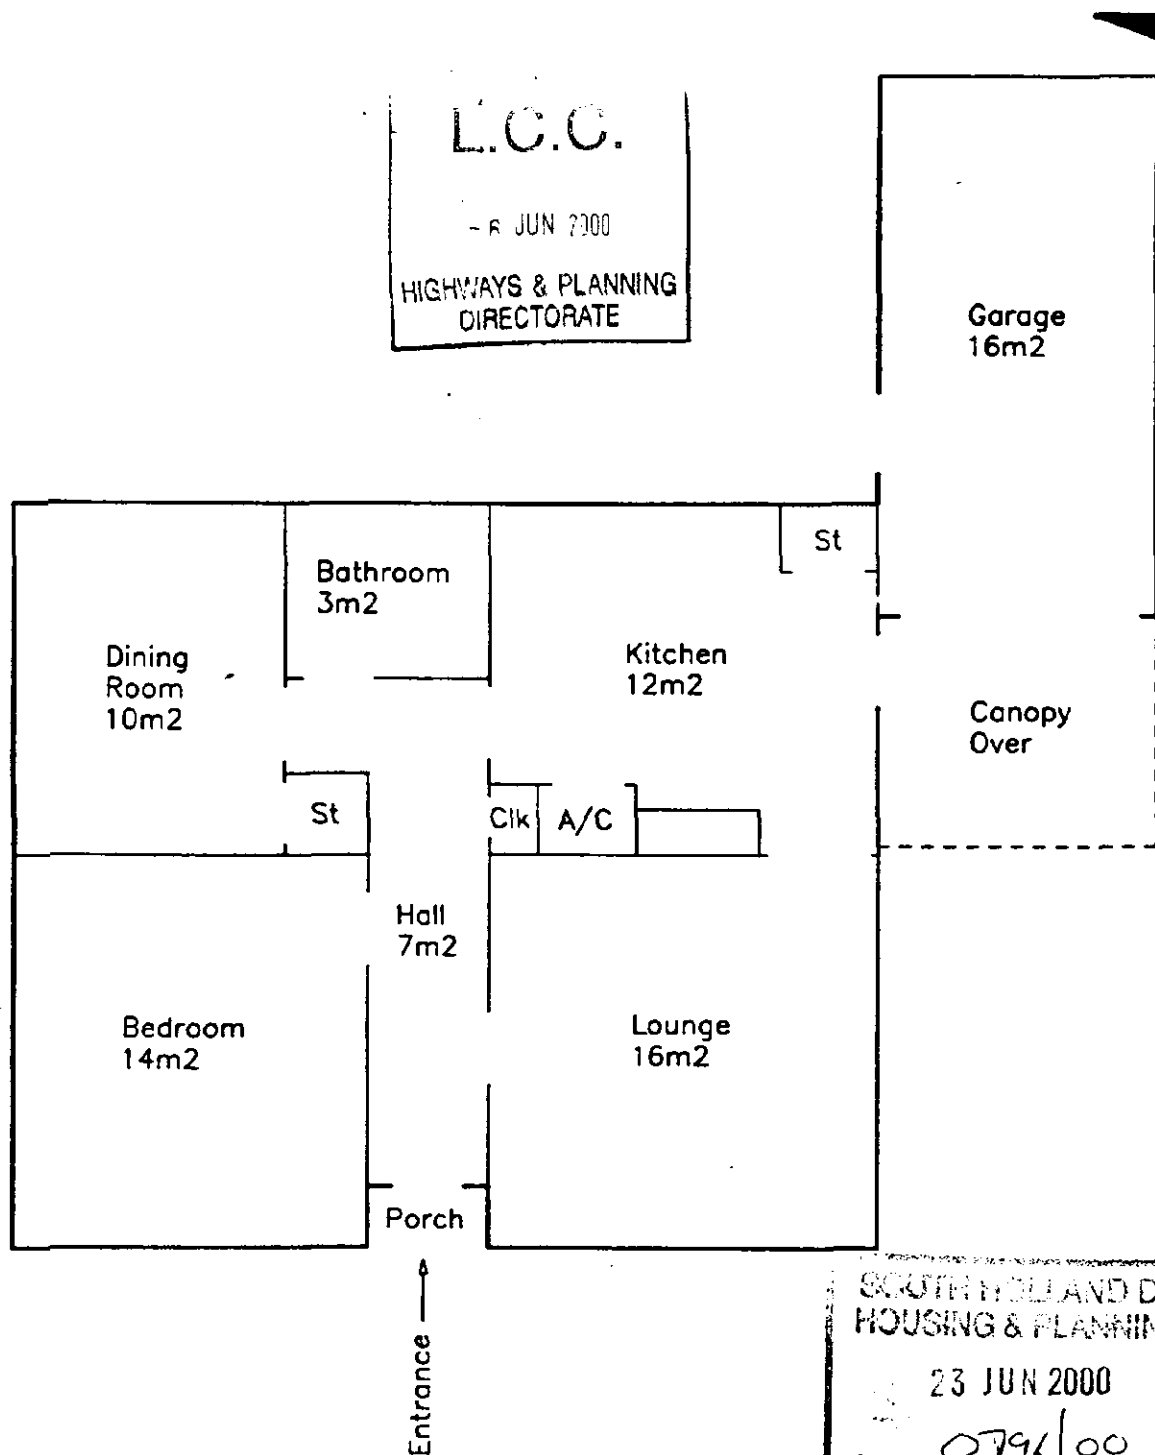


32 WINDSOR AVENUE, HOLBEACH

Land & Buildings Consultancy
Keith Stevens Dipl Arch RIBA
General Manager

UPRN H1504
Date November 1992
Sheet 1 of 1

A Professional Consultancy of Lincolnshire County Council



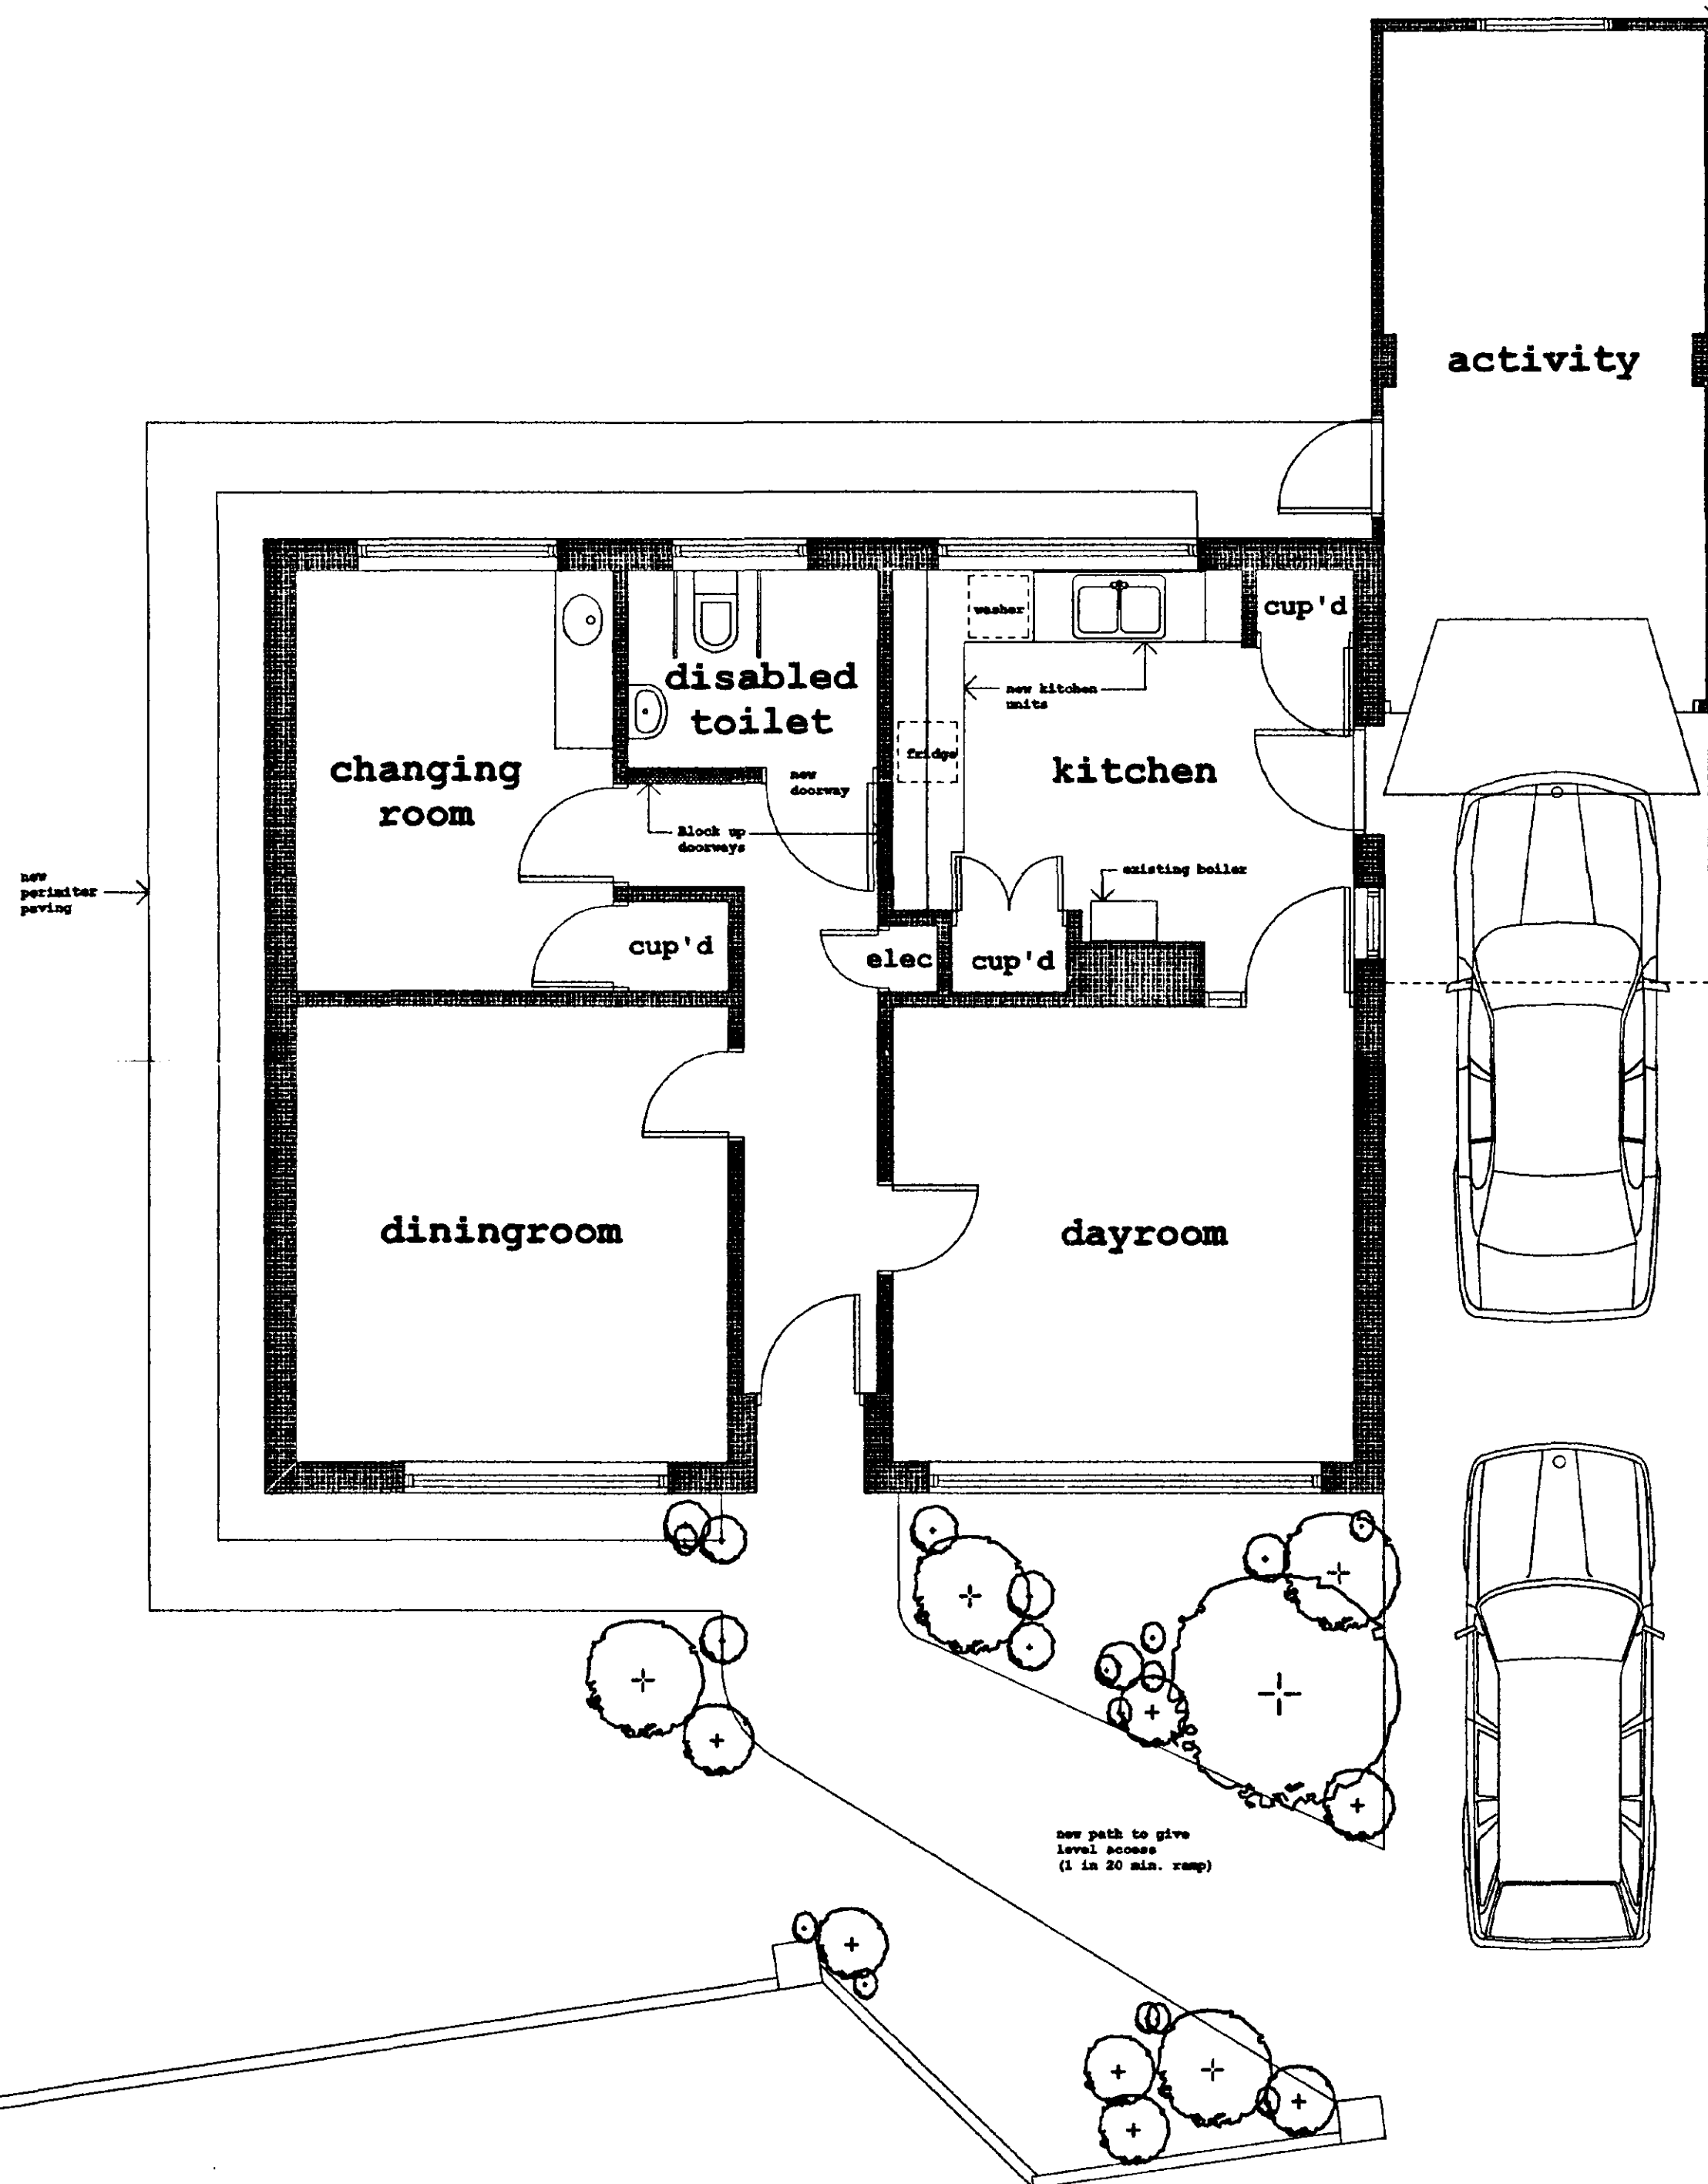

SOUTH LINCOLNSHIRE
HOUSING & PLANNING
11 JUL 2000
P: 0796100

L.C.C.
- 6 JUN 2000
HIGHWAYS & PLANNING
DIRECTORATE


Project
DAY CENTRE
32 WINDSOR AVENUE
HOLBEACH

Drawing
PROPOSED LAYOUT

Drawing no. S474A - LAYOUT 1	revision
--	----------

scale **1:50** date **May 2000**

PROPERTY DIVISION
COUNTY OFFICES, NEWLAND, LINCOLN LN1 1ZA
TEL:01522 552222 FAX:01522 552611

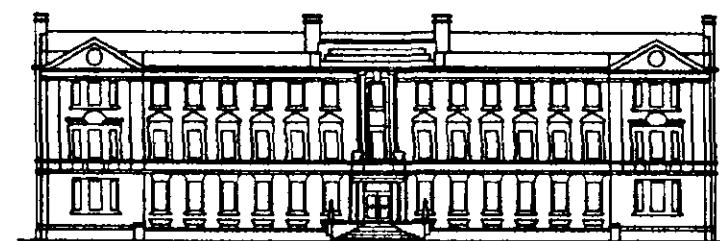

LINCOLNSHIRE COUNTY COUNCIL
Finance & Resources Directorate