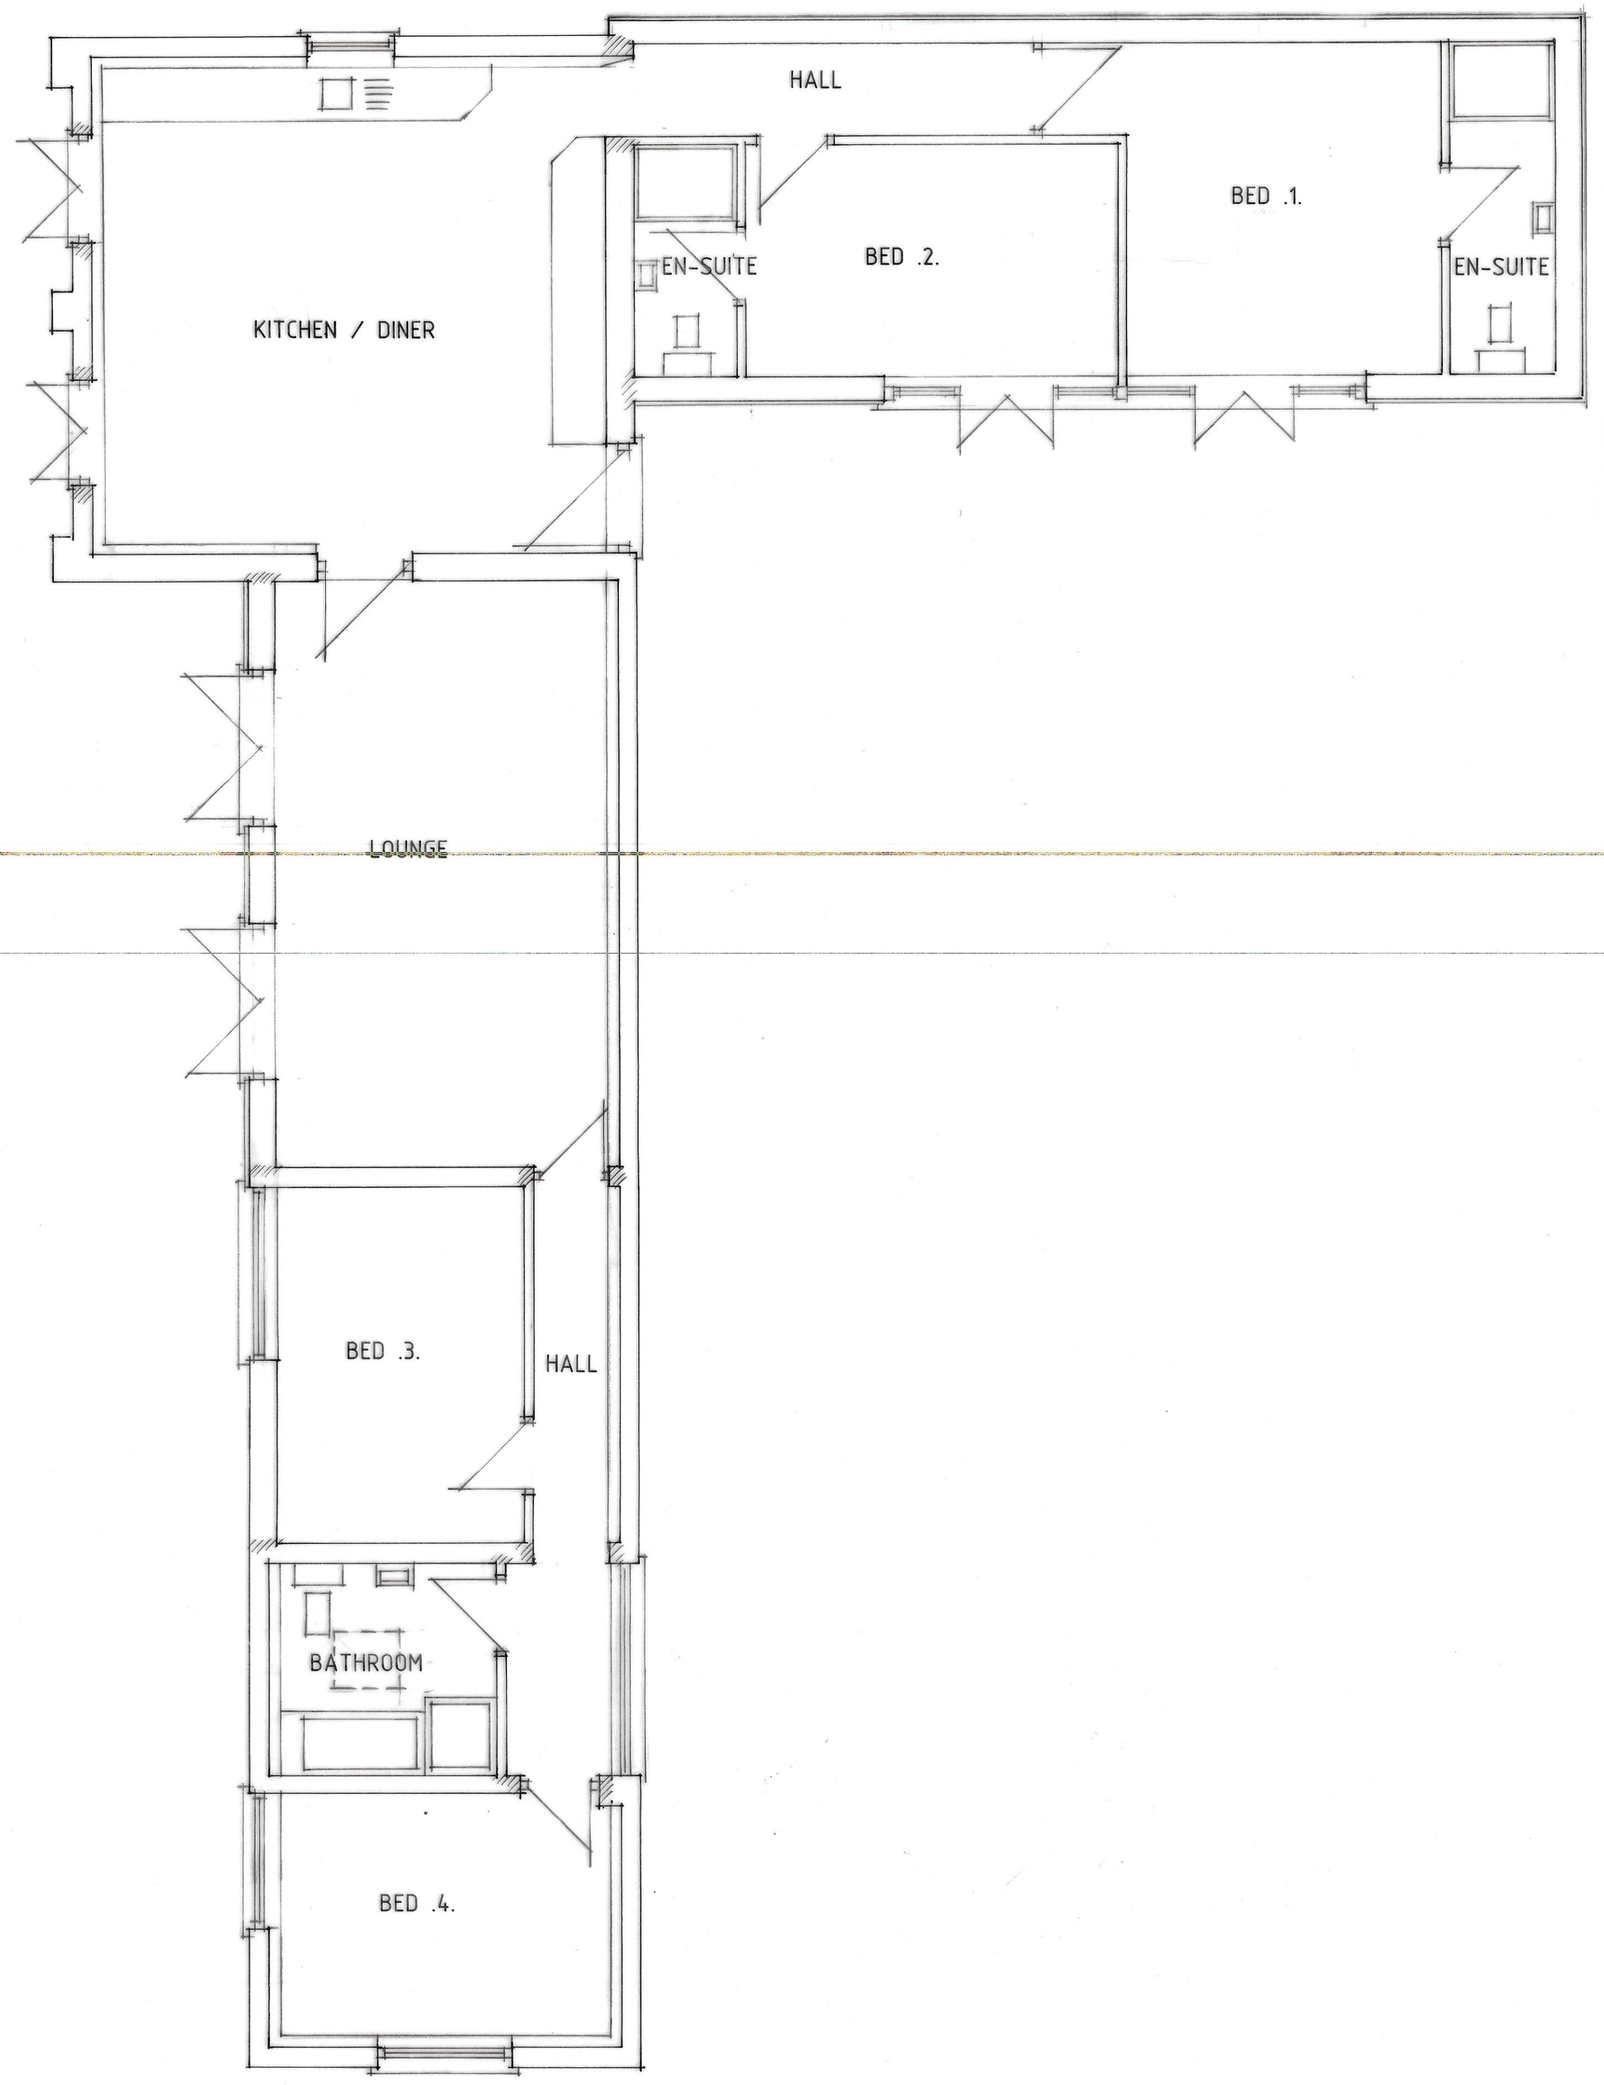


FLOOR PLAN

Status
DESIGN
CONSULTANTS IN ARCHITECTURE & PLANNING

PROPOSED CONVERSION OF BARN TO DWELLING AT ROSEMEAD, STOTON'S GATE, HOLBEACH ST. JOHNS FOR

THE EXECUTORS OF THE LATE DANIEL BAILEY

SKETCH
PROPOSED FLOOR PLAN

1:50	SD17-038/2
FEB-18	B.GILHAM.

2 Edinburgh Walk, Holbeach,
Spalding, Lincs. PE12 7AP.
Tel: 01406 424343 Fax: 01406 490702