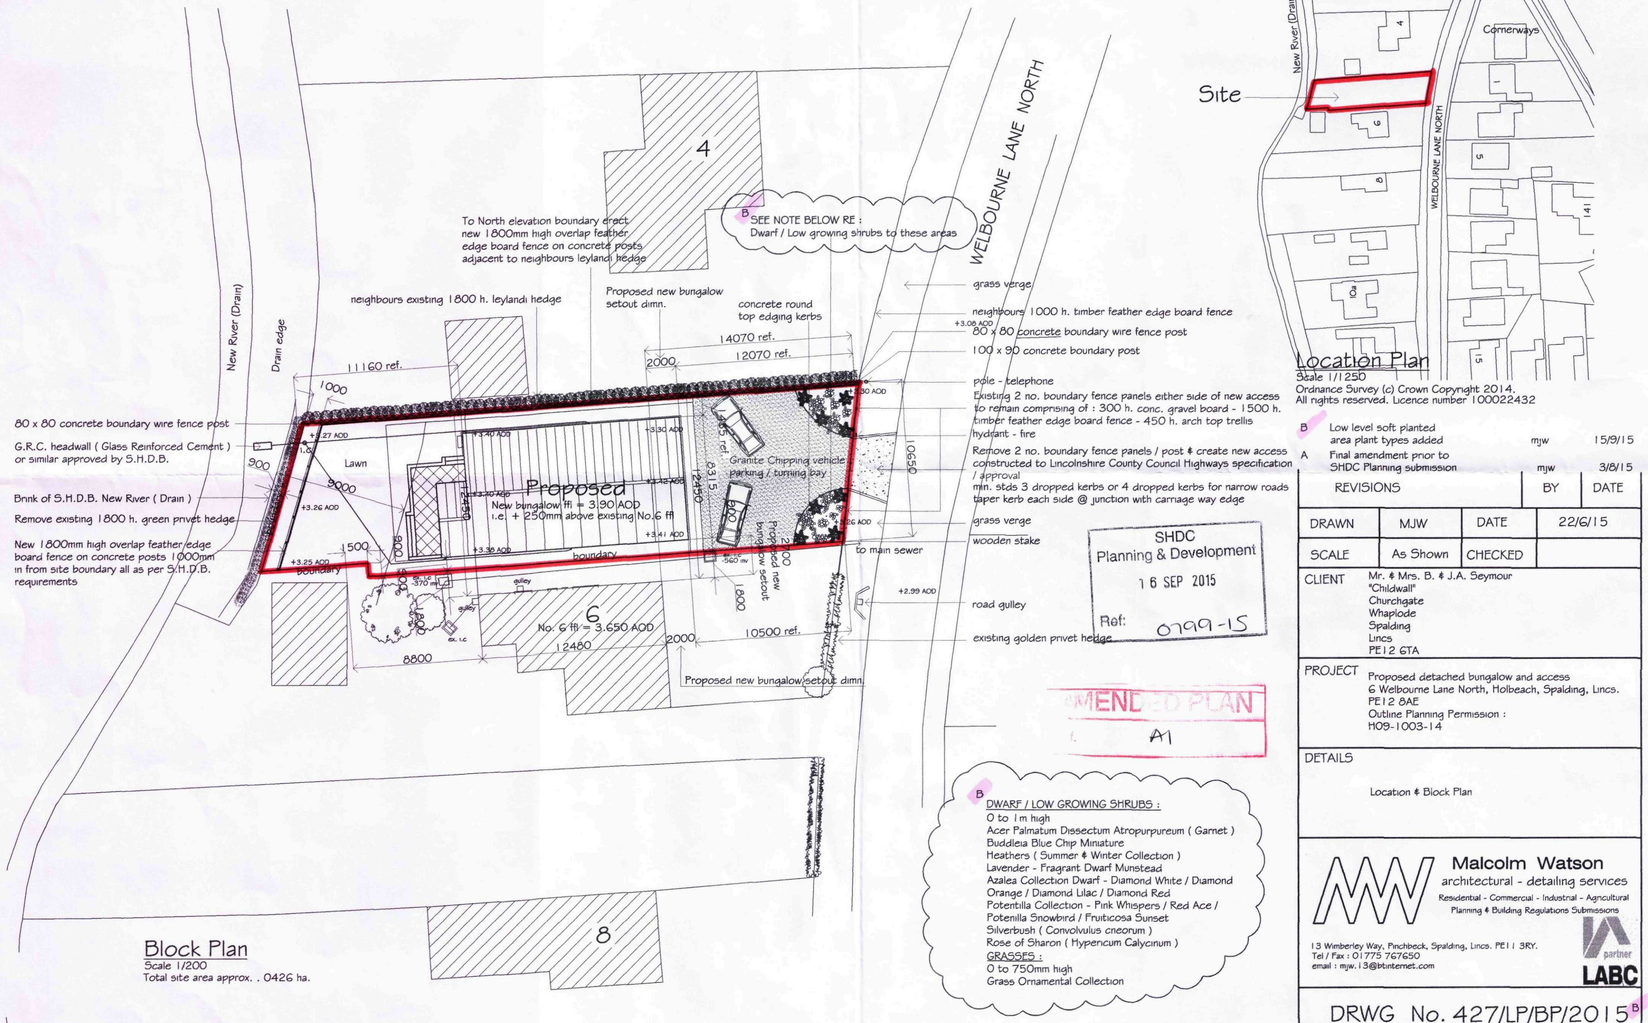


Location Plan
Scale 1/1250
Ordnance Survey (c) Crown Copyright 2014.
All rights reserved. Licence number 100022432

SHDC
Planning & Development
16 SEP 2015
Ref: 0799-15

AMENDED PLAN
A1

B DWARF / LOW GROWING SHRUBS :
0 to 1m high
Acer Palmatum Dissectum Atropurpureum (Garnet)
Buddleia Blue Chip Miniature
Heathers (Summer & Winter Collection)
Lavender - Fragrant Dwarf Munstead
Azalea Collection Dwarf - Diamond White / Diamond Orange / Diamond Lilac / Diamond Red
Potentilla Collection - Pink Whispers / Red Ace / Potenilla Snowbird / Fruticosa Sunset
Silverbush (Convolvulus cneorum)
Rose of Sharon (Hypencum Calycinum)
GRASSES :
0 to 750mm high
Grass Ornamental Collection

REVISIONS		BY	DATE
B	Low level soft planted area plant types added	mjw	15/9/15
A	Final amendment prior to SHDC Planning submission	mjw	3/8/15

DRAWN	MJW	DATE	22/6/15
SCALE	As Shown	CHECKED	

CLIENT Mr. & Mrs. B. & J.A. Seymour
"Childwall"
Churchgate
Whaplode
Spalding
Lincs
PE12 6TA

PROJECT Proposed detached bungalow and access
6 Welbourne Lane North, Holbeach, Spalding, Lincs. PE12 8AE
Outline Planning Permission :
H09-1003-14

DETAILS
Location & Block Plan

Malcolm Watson
architectural - detailing services
Residential - Commercial - Industrial - Agricultural
Planning & Building Regulations Submissions
13 Wimberley Way, Pinchbeck, Spalding, Lincs. PE11 3RY.
Tel / Fax : 01775 767650
email : mjw.13@btinternet.com
partner LABC

DRWG No. 427/LP/BP/2015 B