






PROPOSED PLANS 1:50

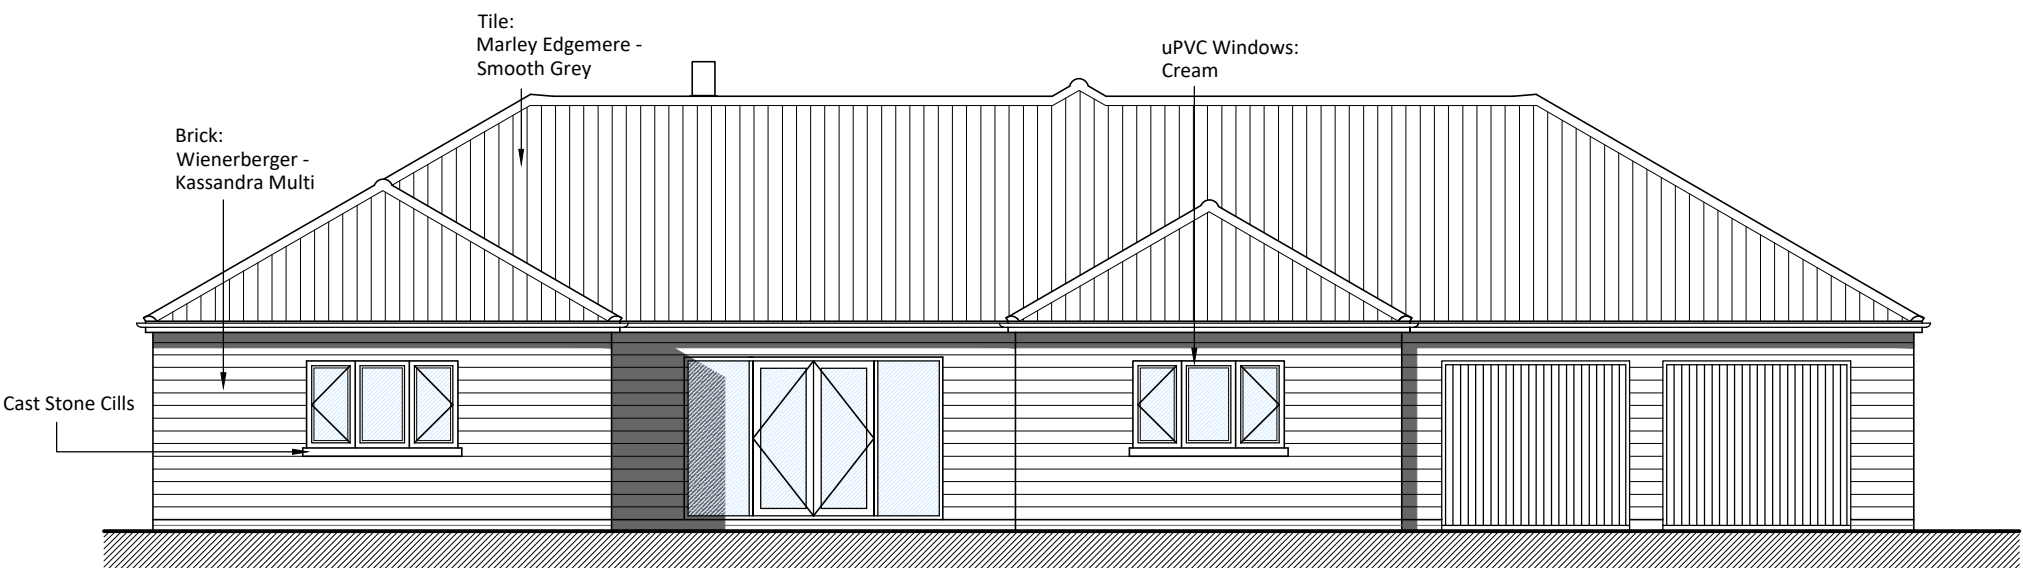


FRONT ELEVATION

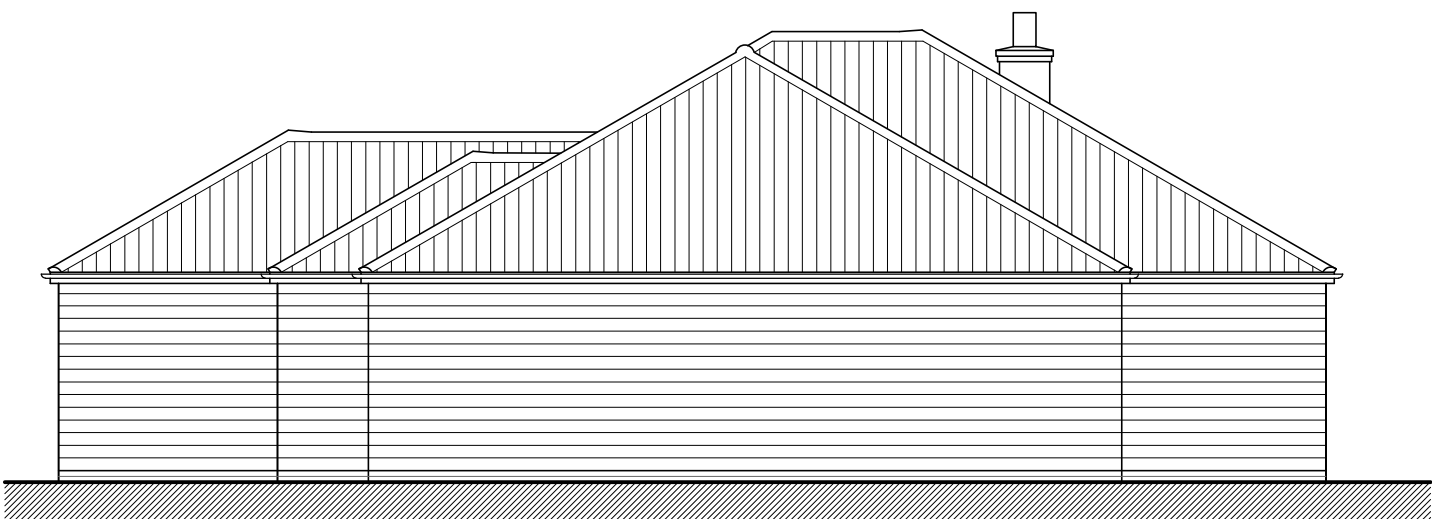

SIDE ELEVATION

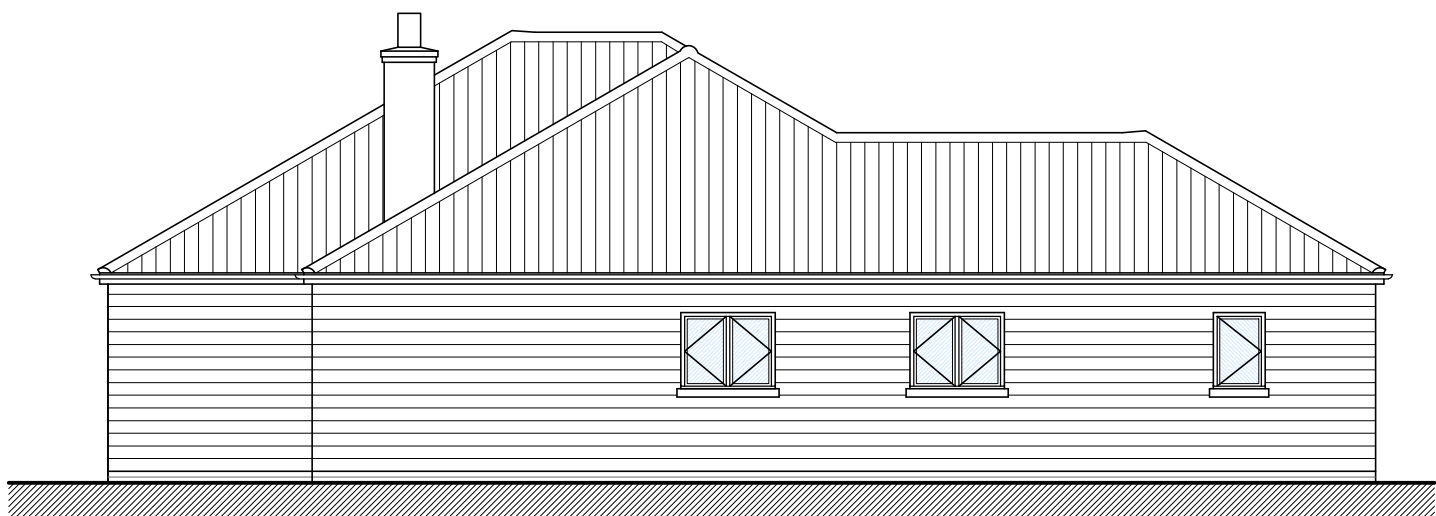


SIDE ELEVATION

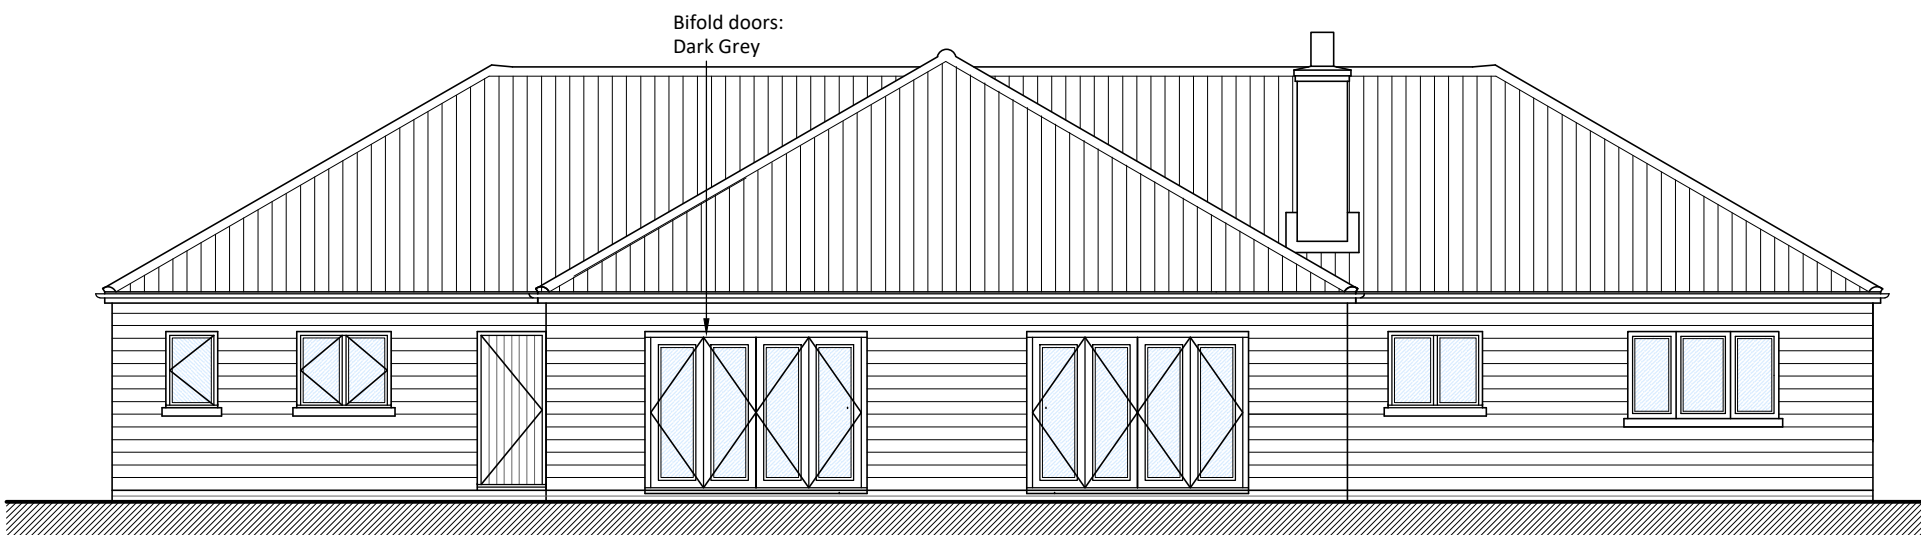


REAR ELEVATION

PROPOSED ELEVATIONS 1:100

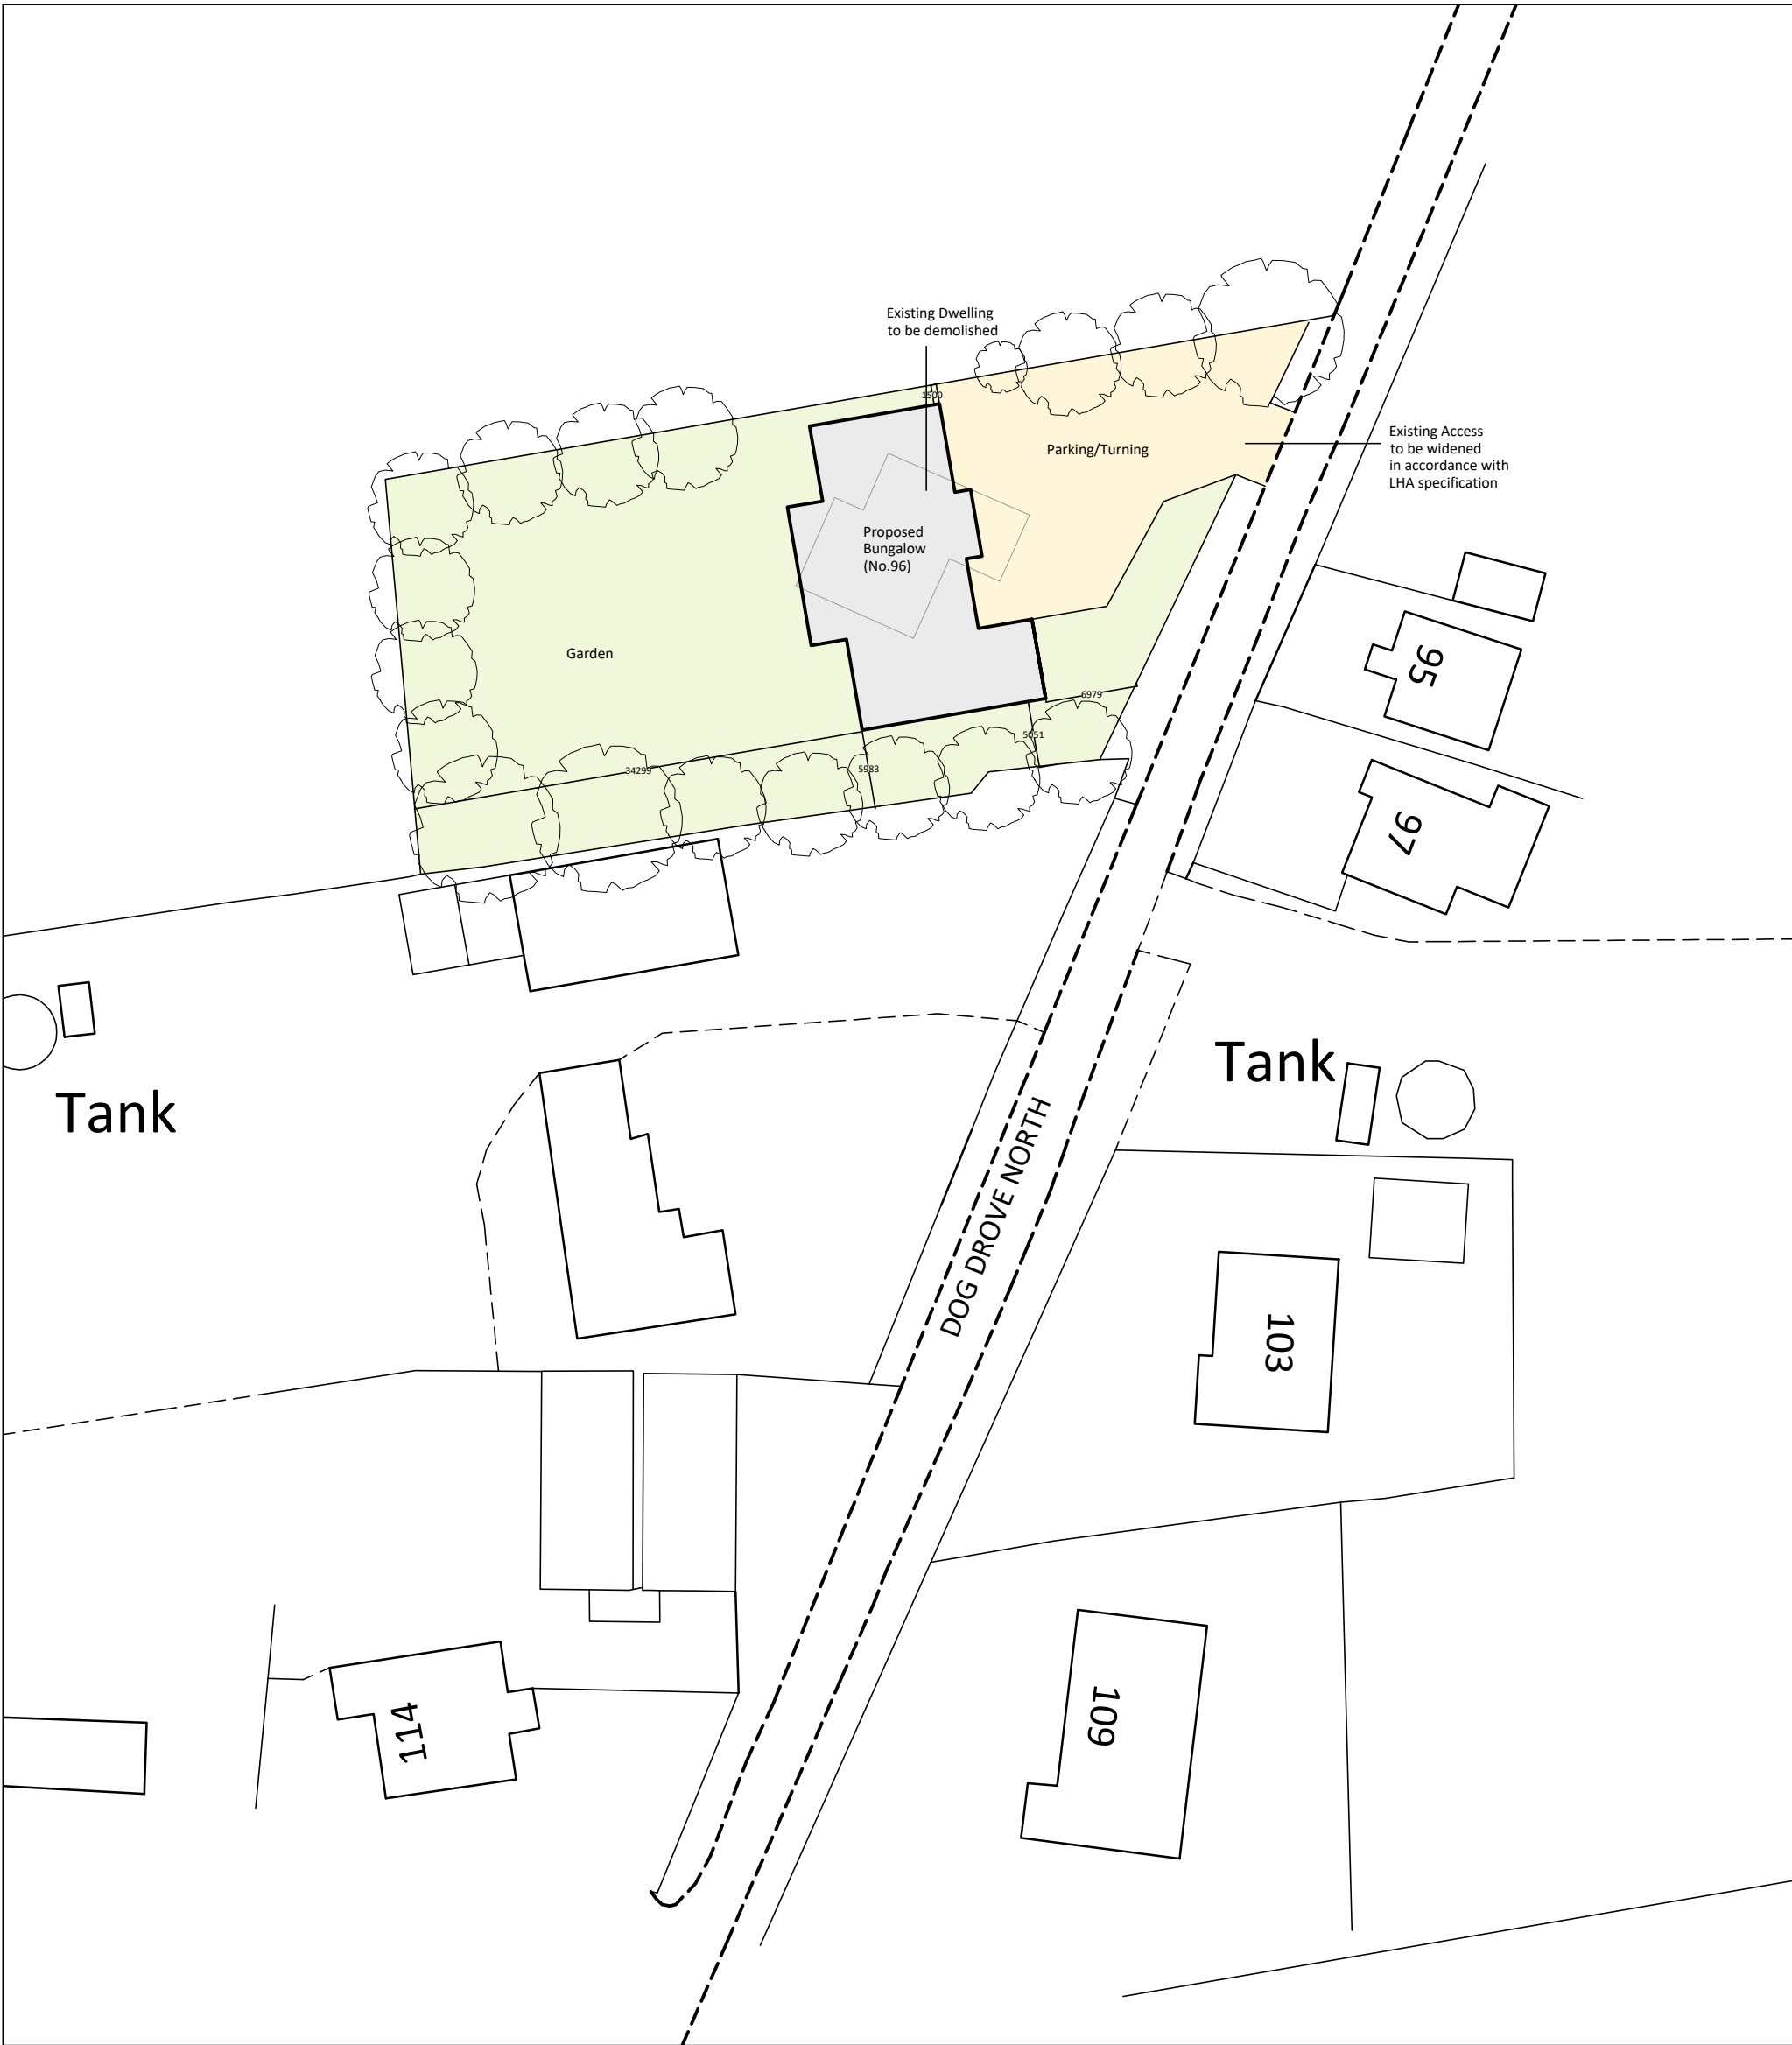

SITE PLAN 1:500

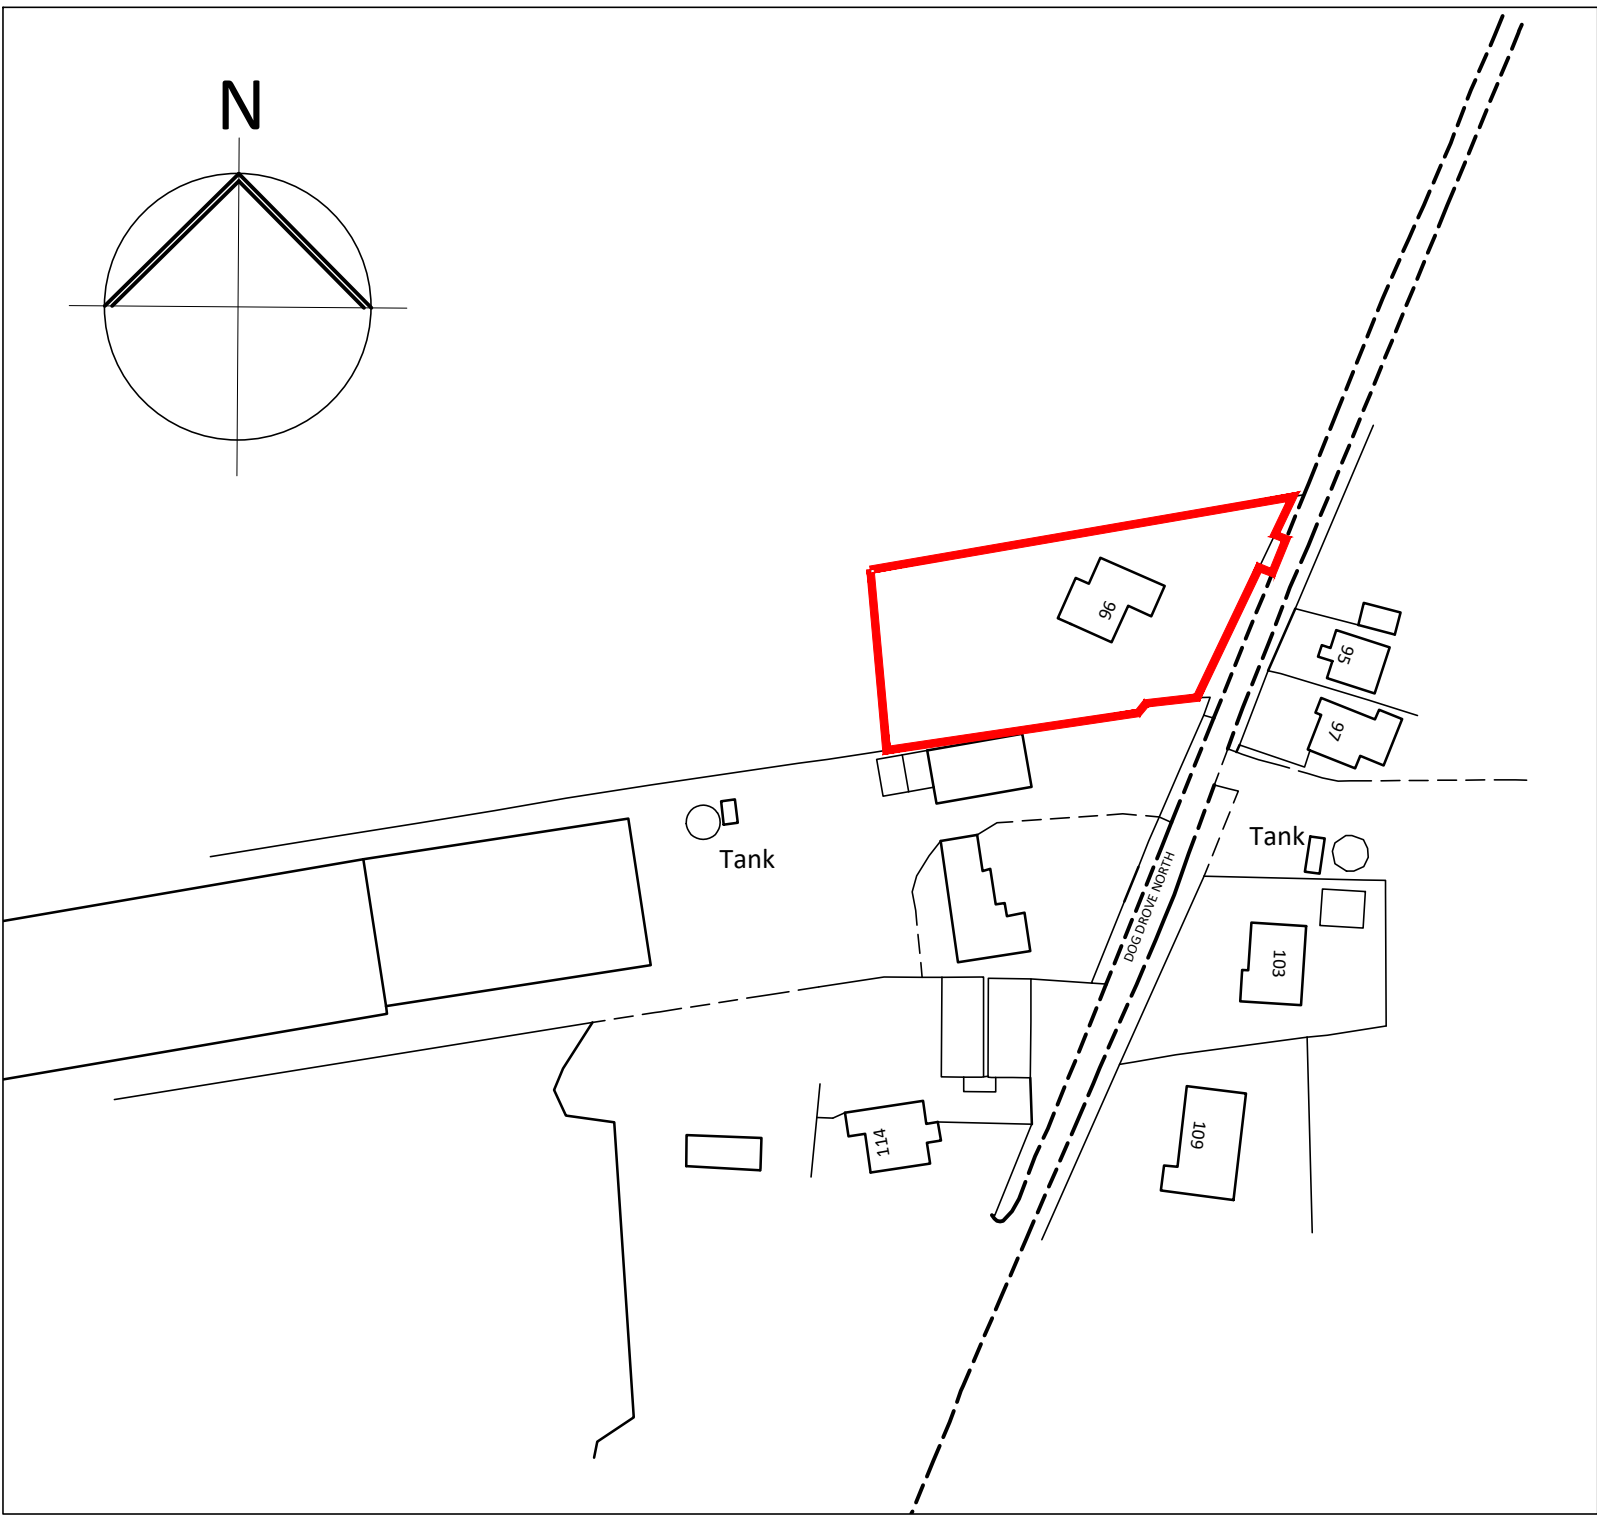

LOCATION PLAN 1:1250

REPLACEMENT DWELLING 96 DOG DROVE NORTH HOLBEACH DROVE PE12 0SA	A1@SCALE SHOWN
	DRG: PL01B
	MR J JONES