





FRONT

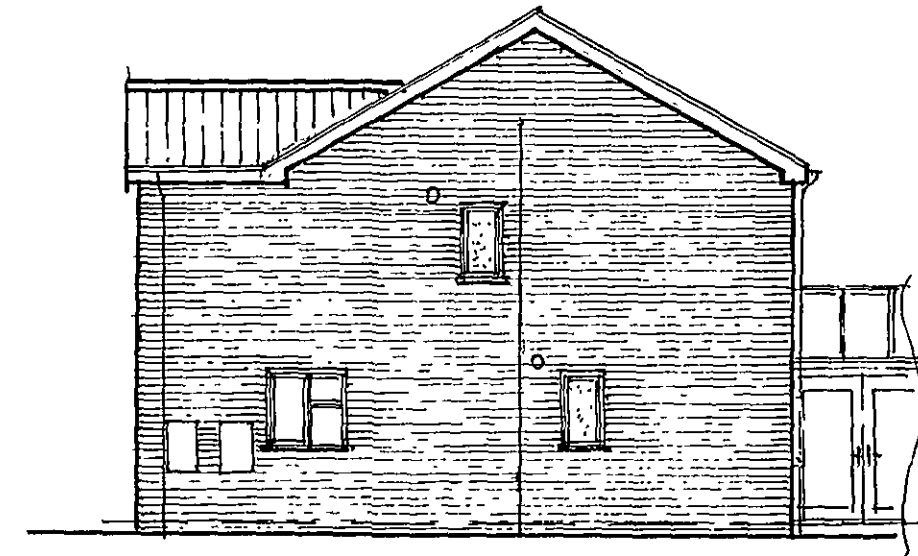





SIDE



REAR

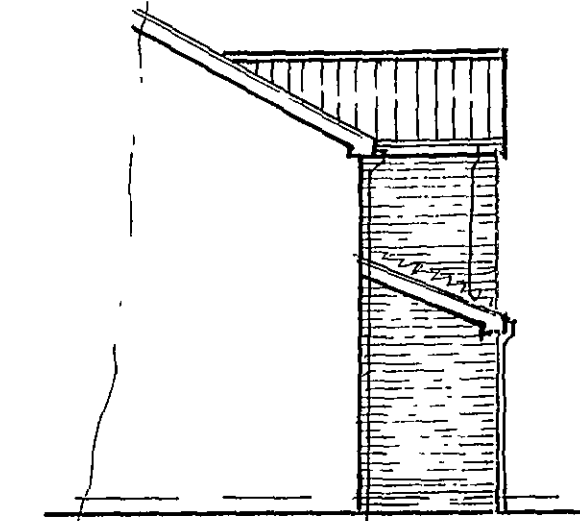

SIDE

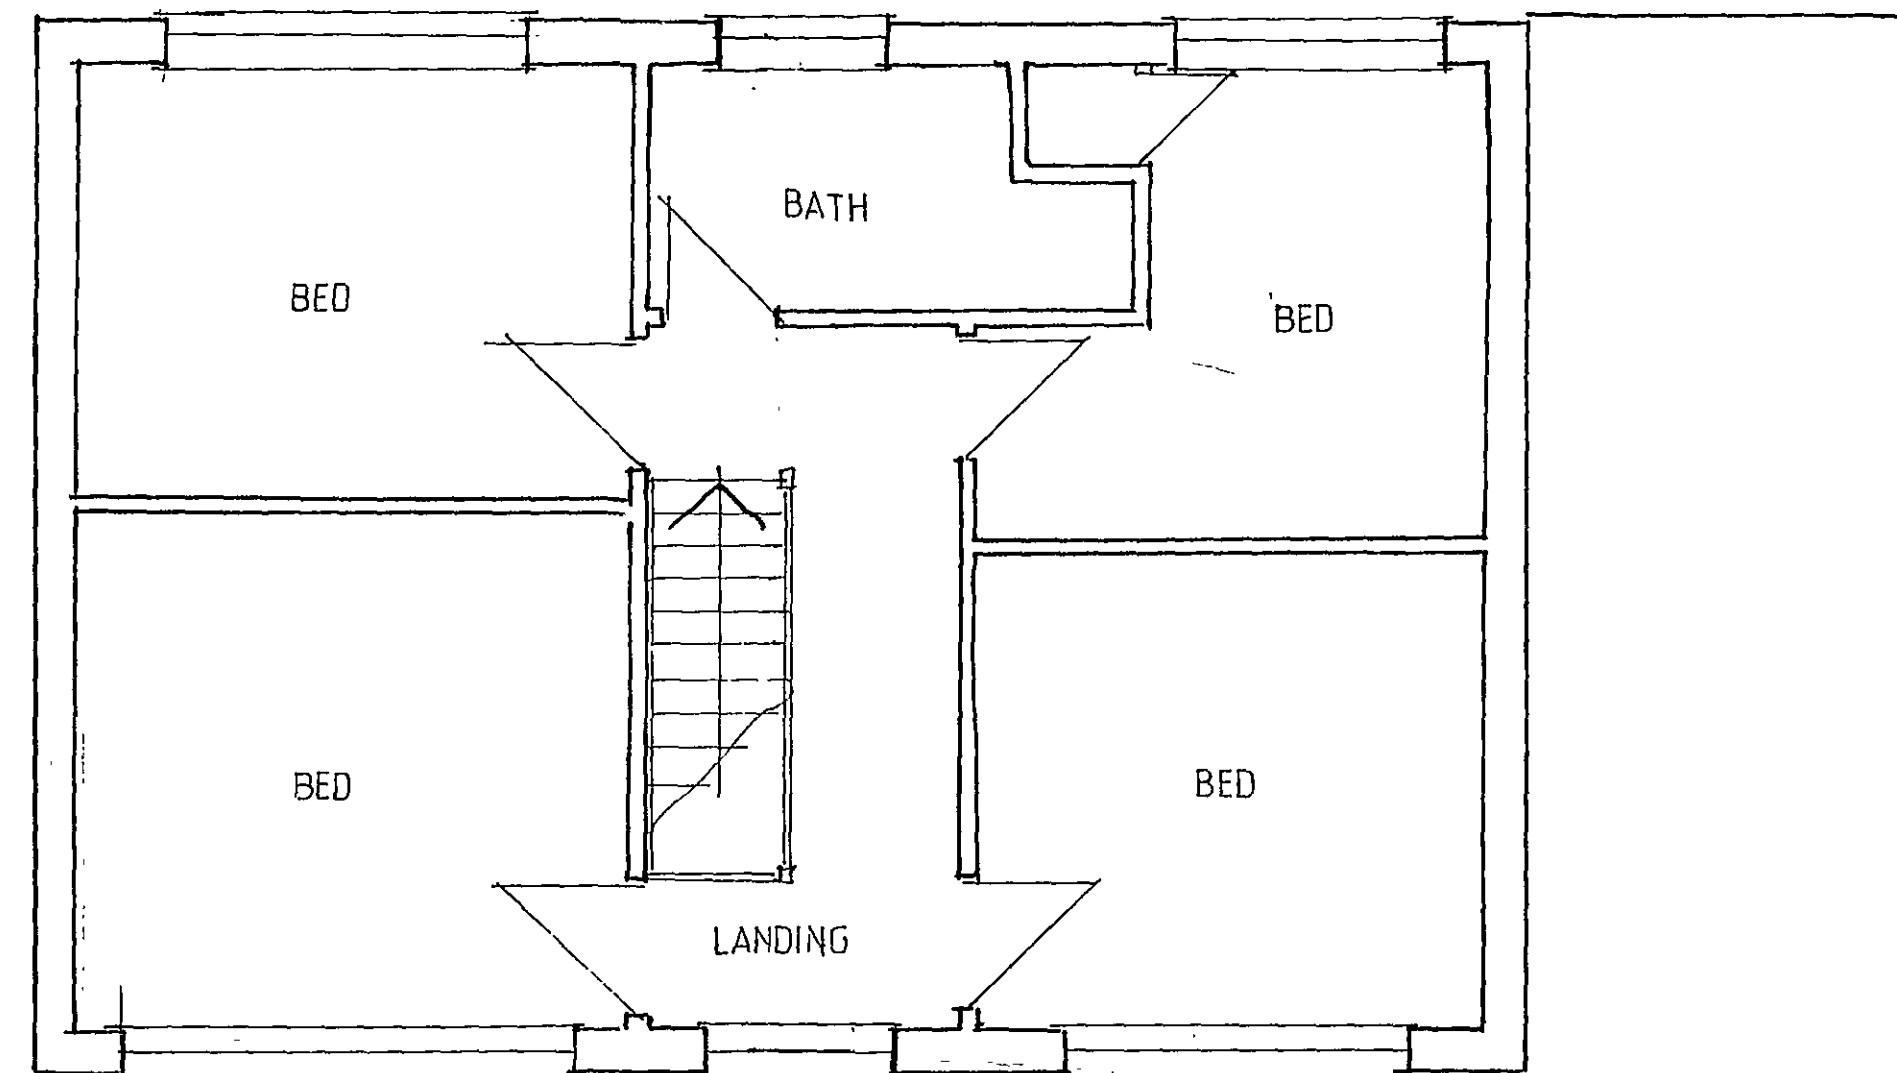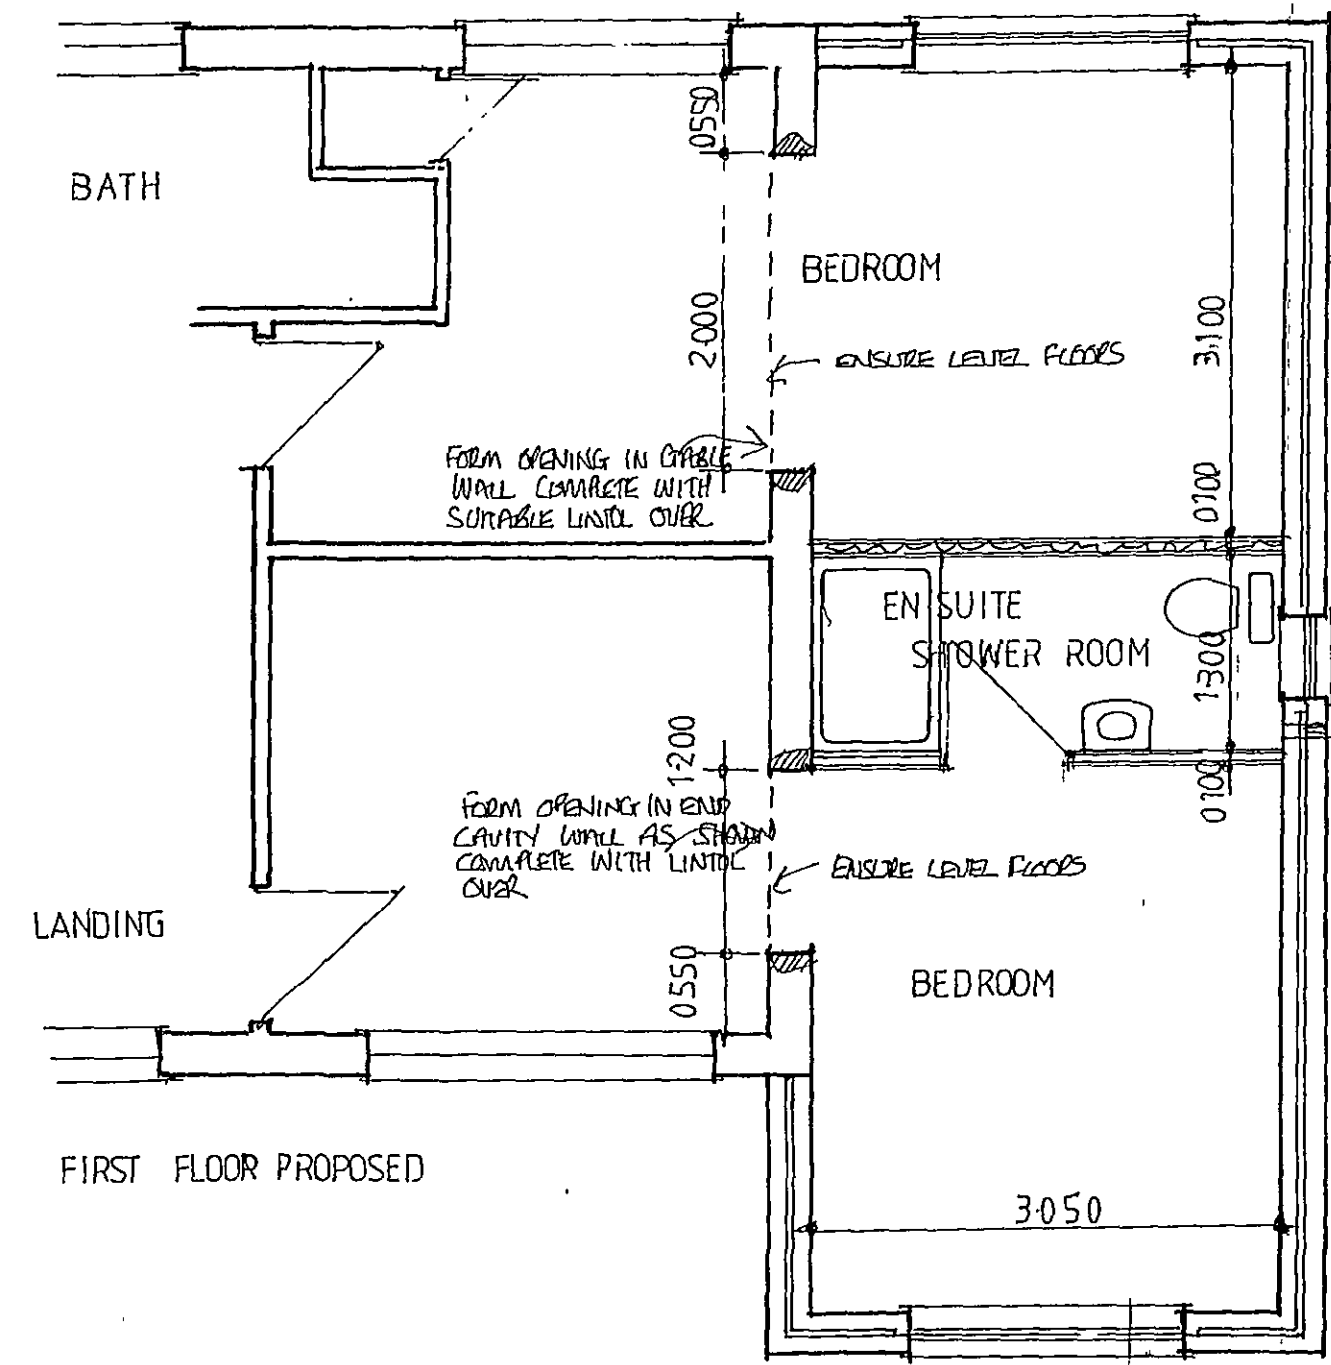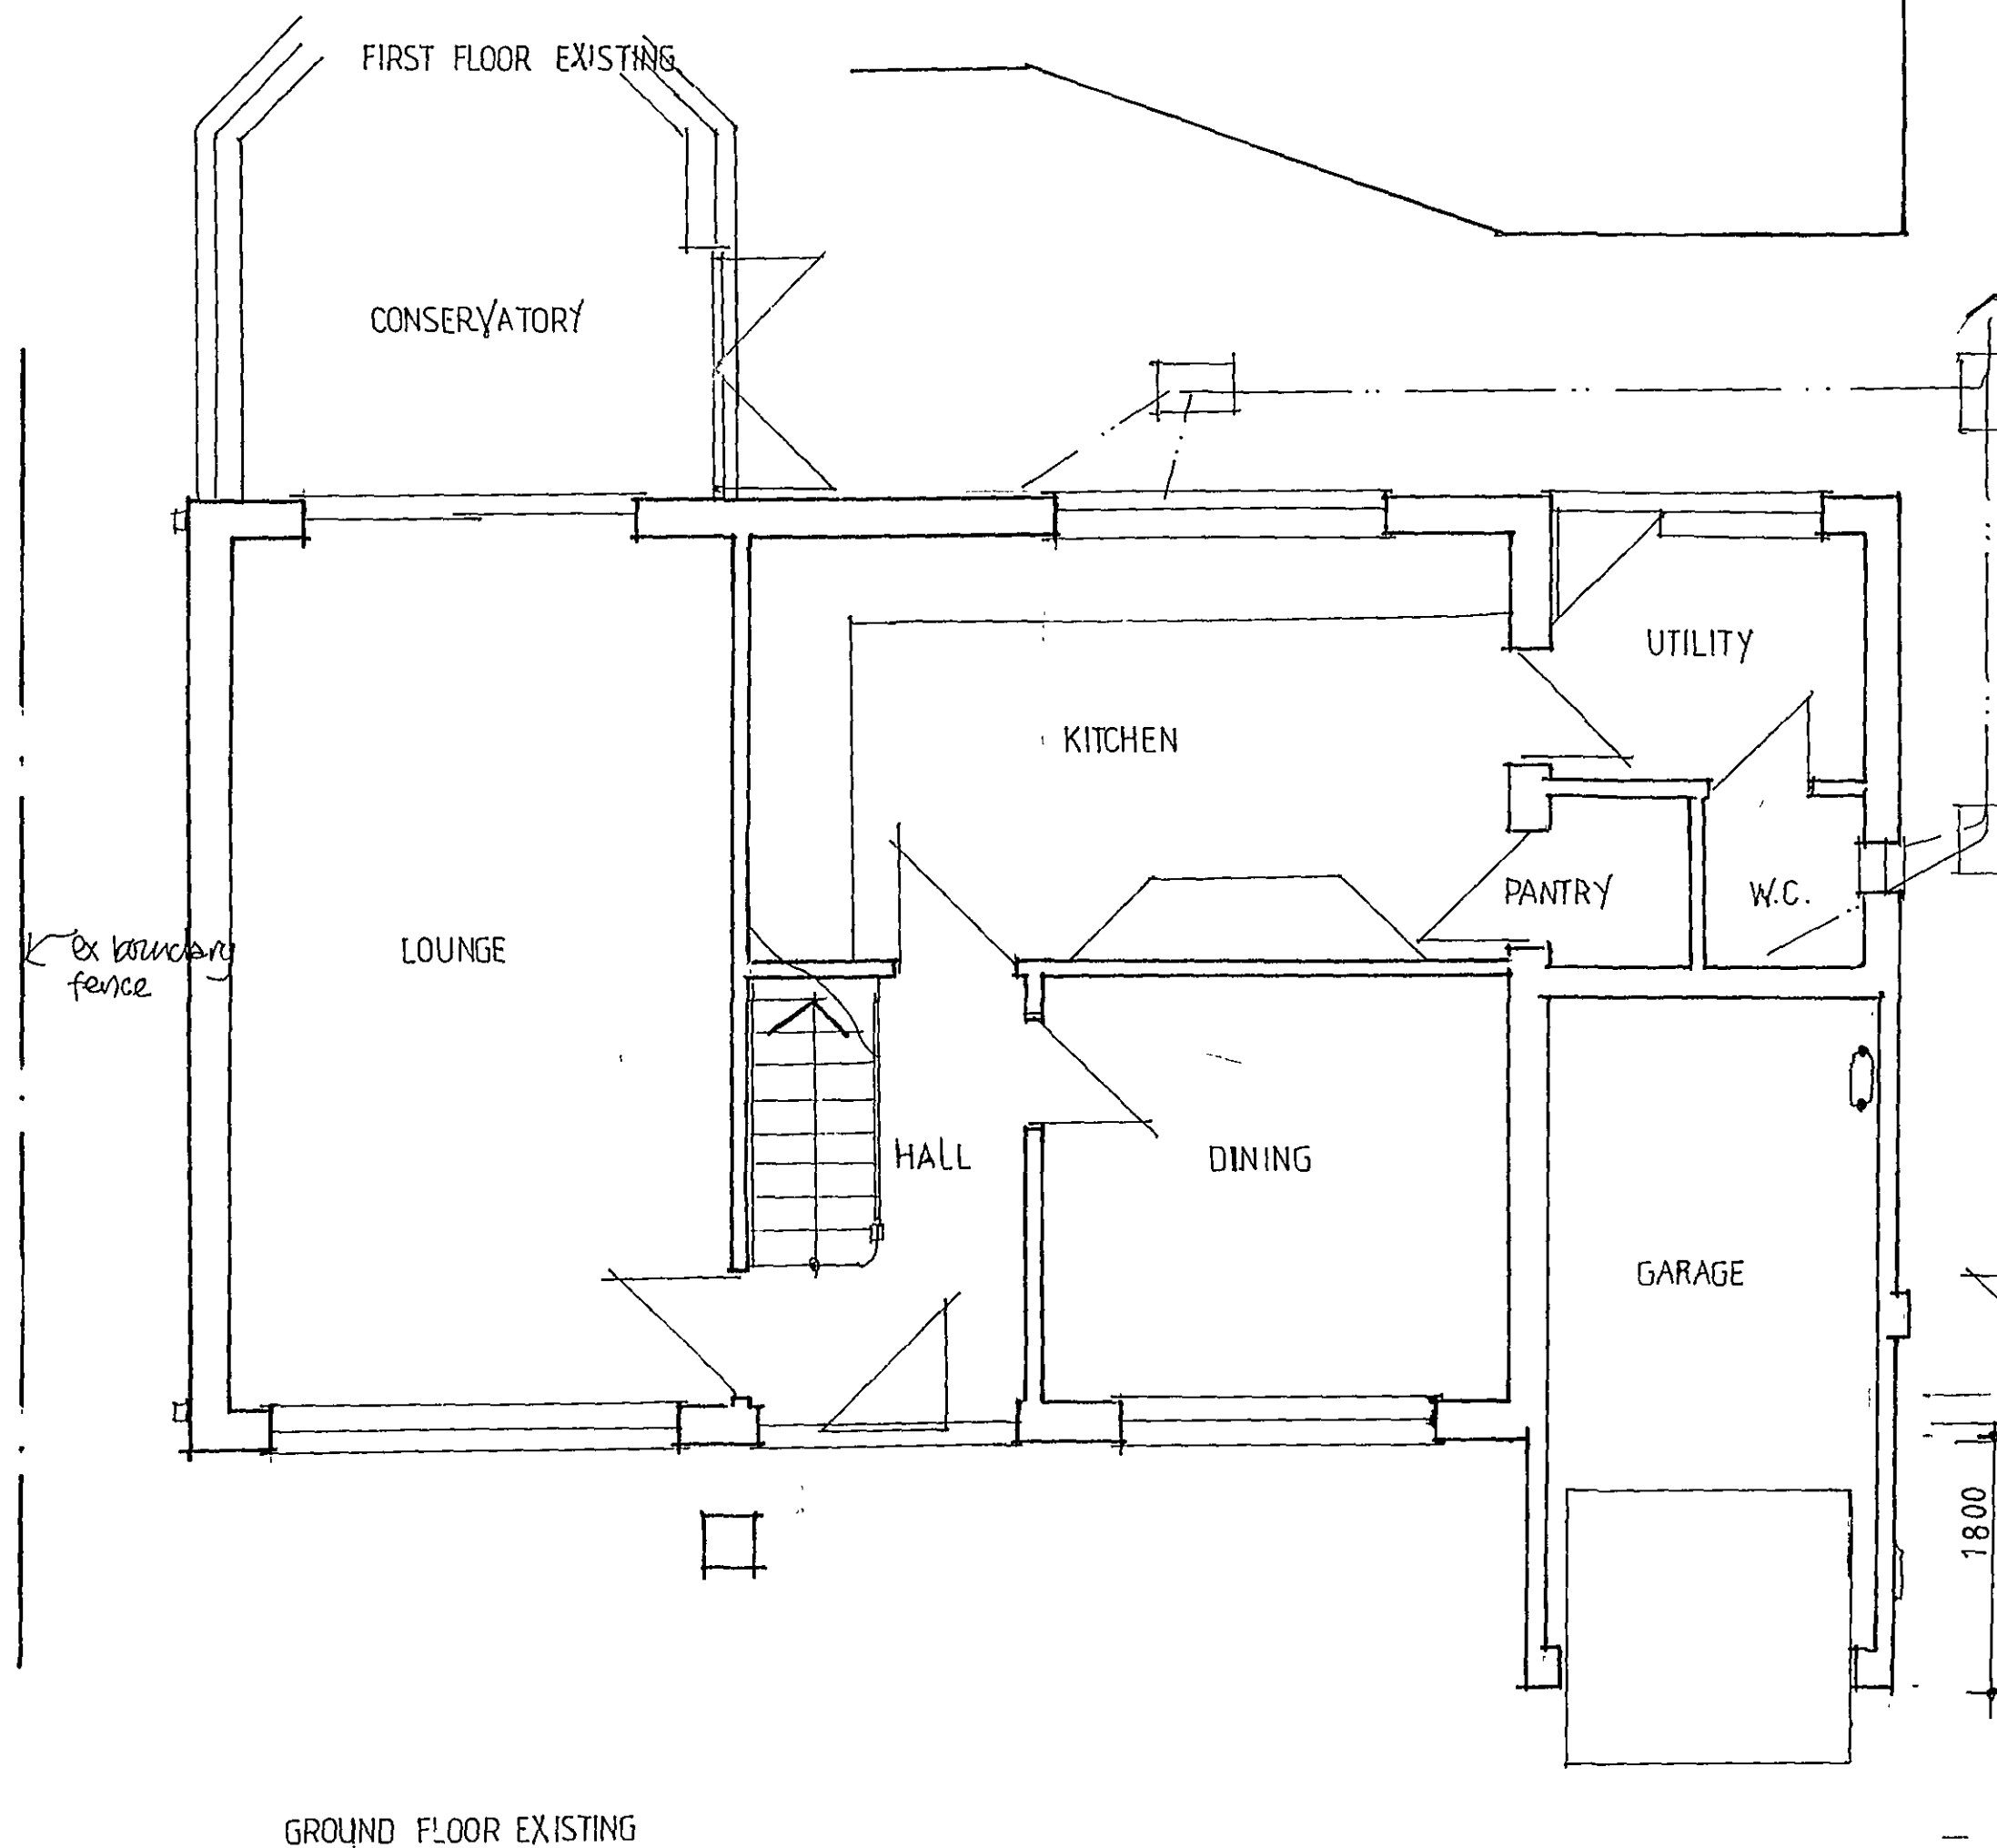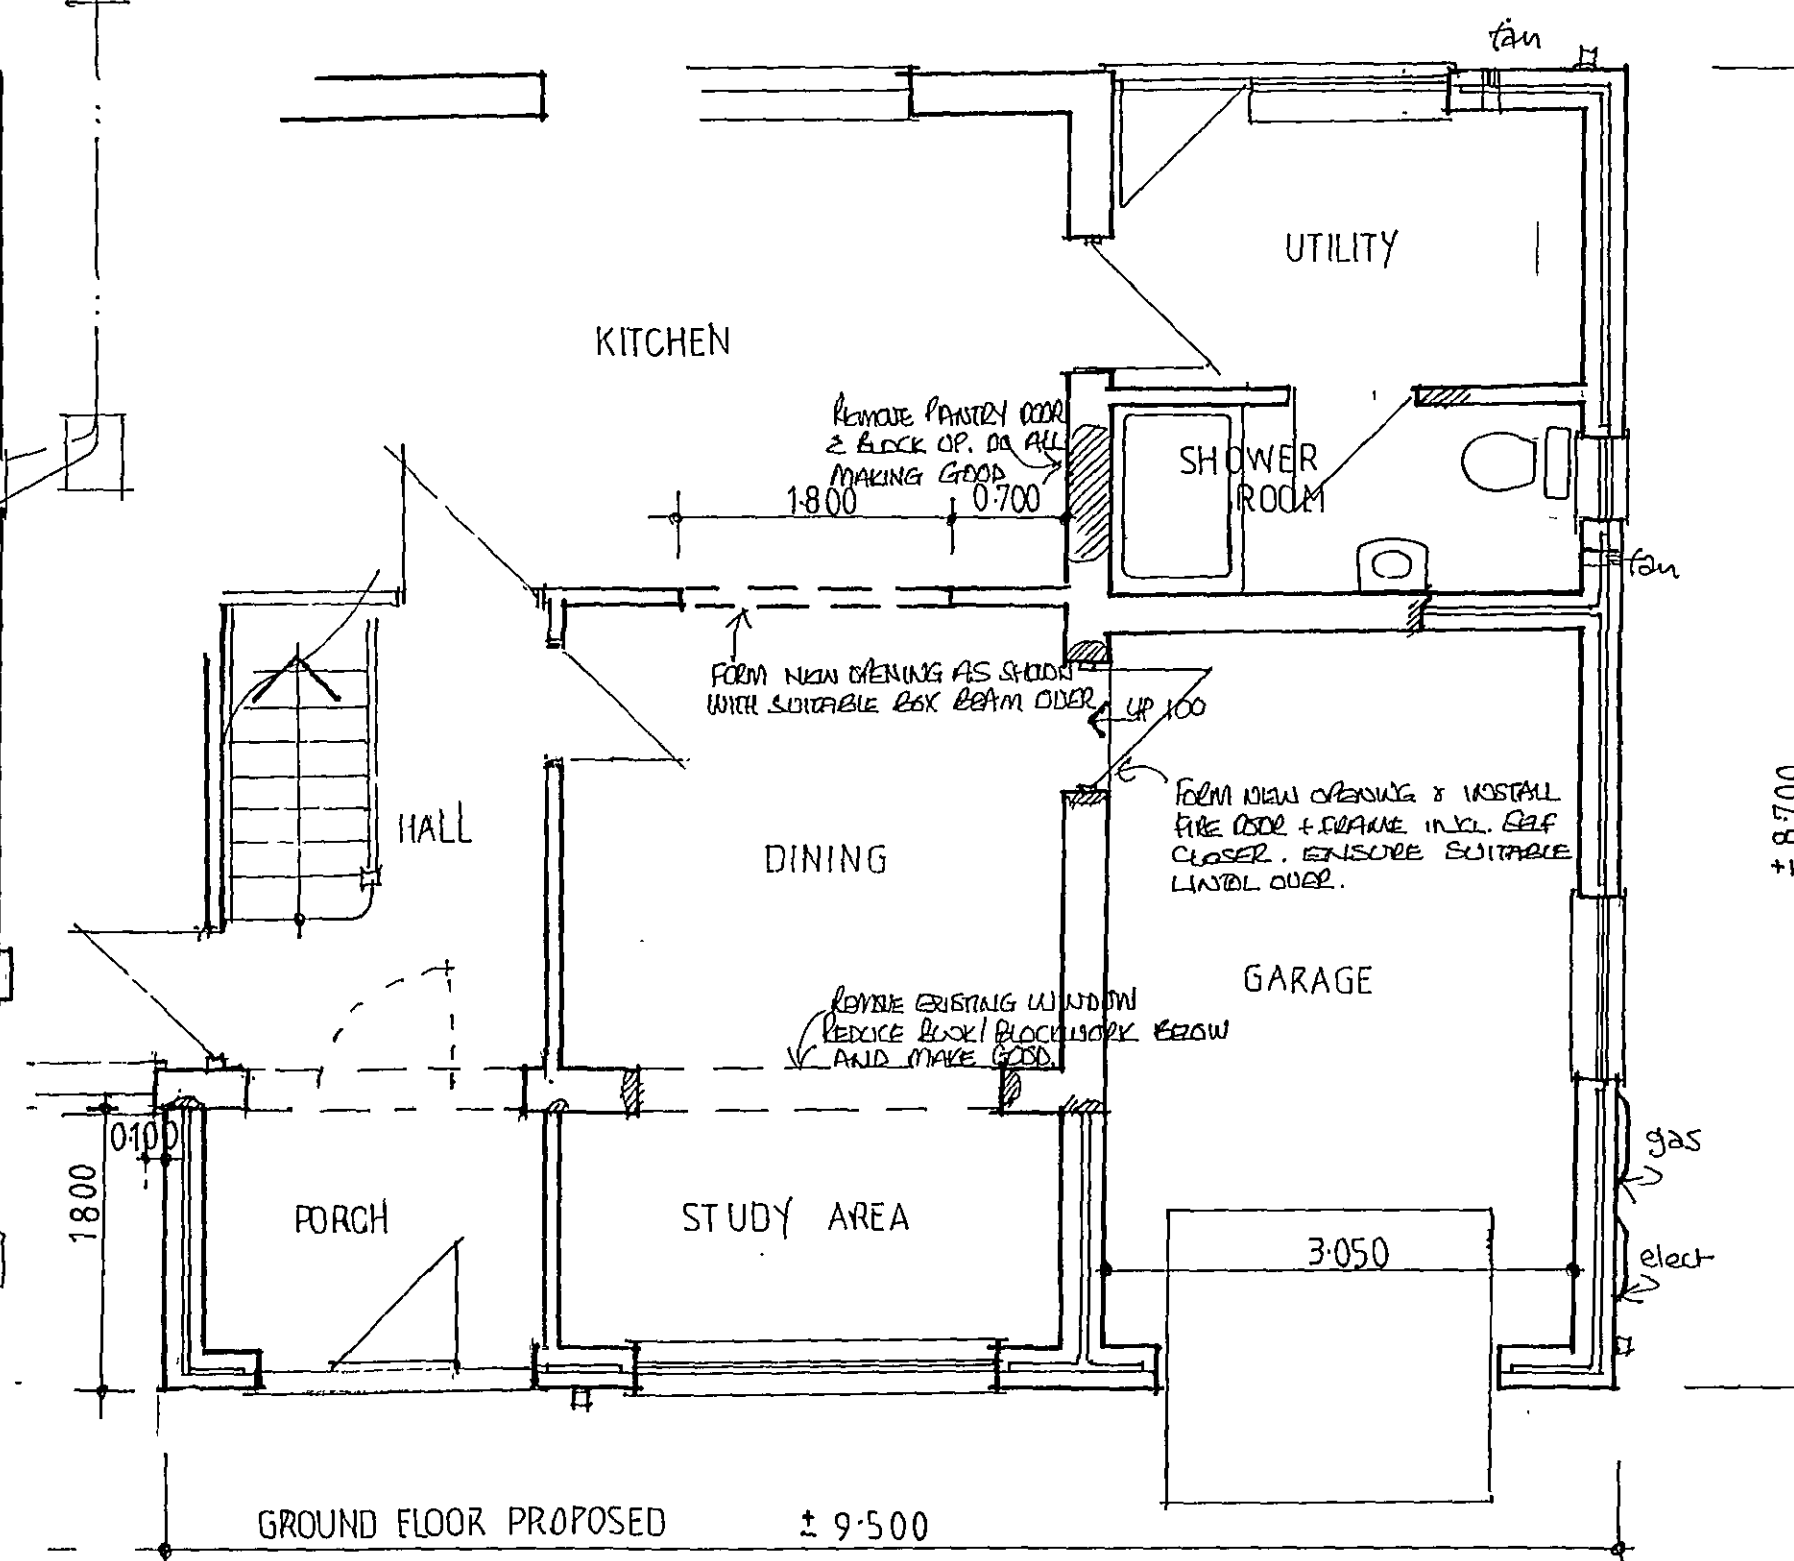

DETERMINED
PLAN

SHDC
PLANNING & DEVELOPMENT
13 JUN 2007
Ref. 080107

project : PROPOSED TWO STOREY EXTENSION TO
SIDE OF HOUSE
9 CHESTNUT AVENUE,
HOLBEACH,
LINCOLNSHIRE.

clients : Mr & Mrs D. BARNES

scales : 1:100, 1:50. date: MAY 07