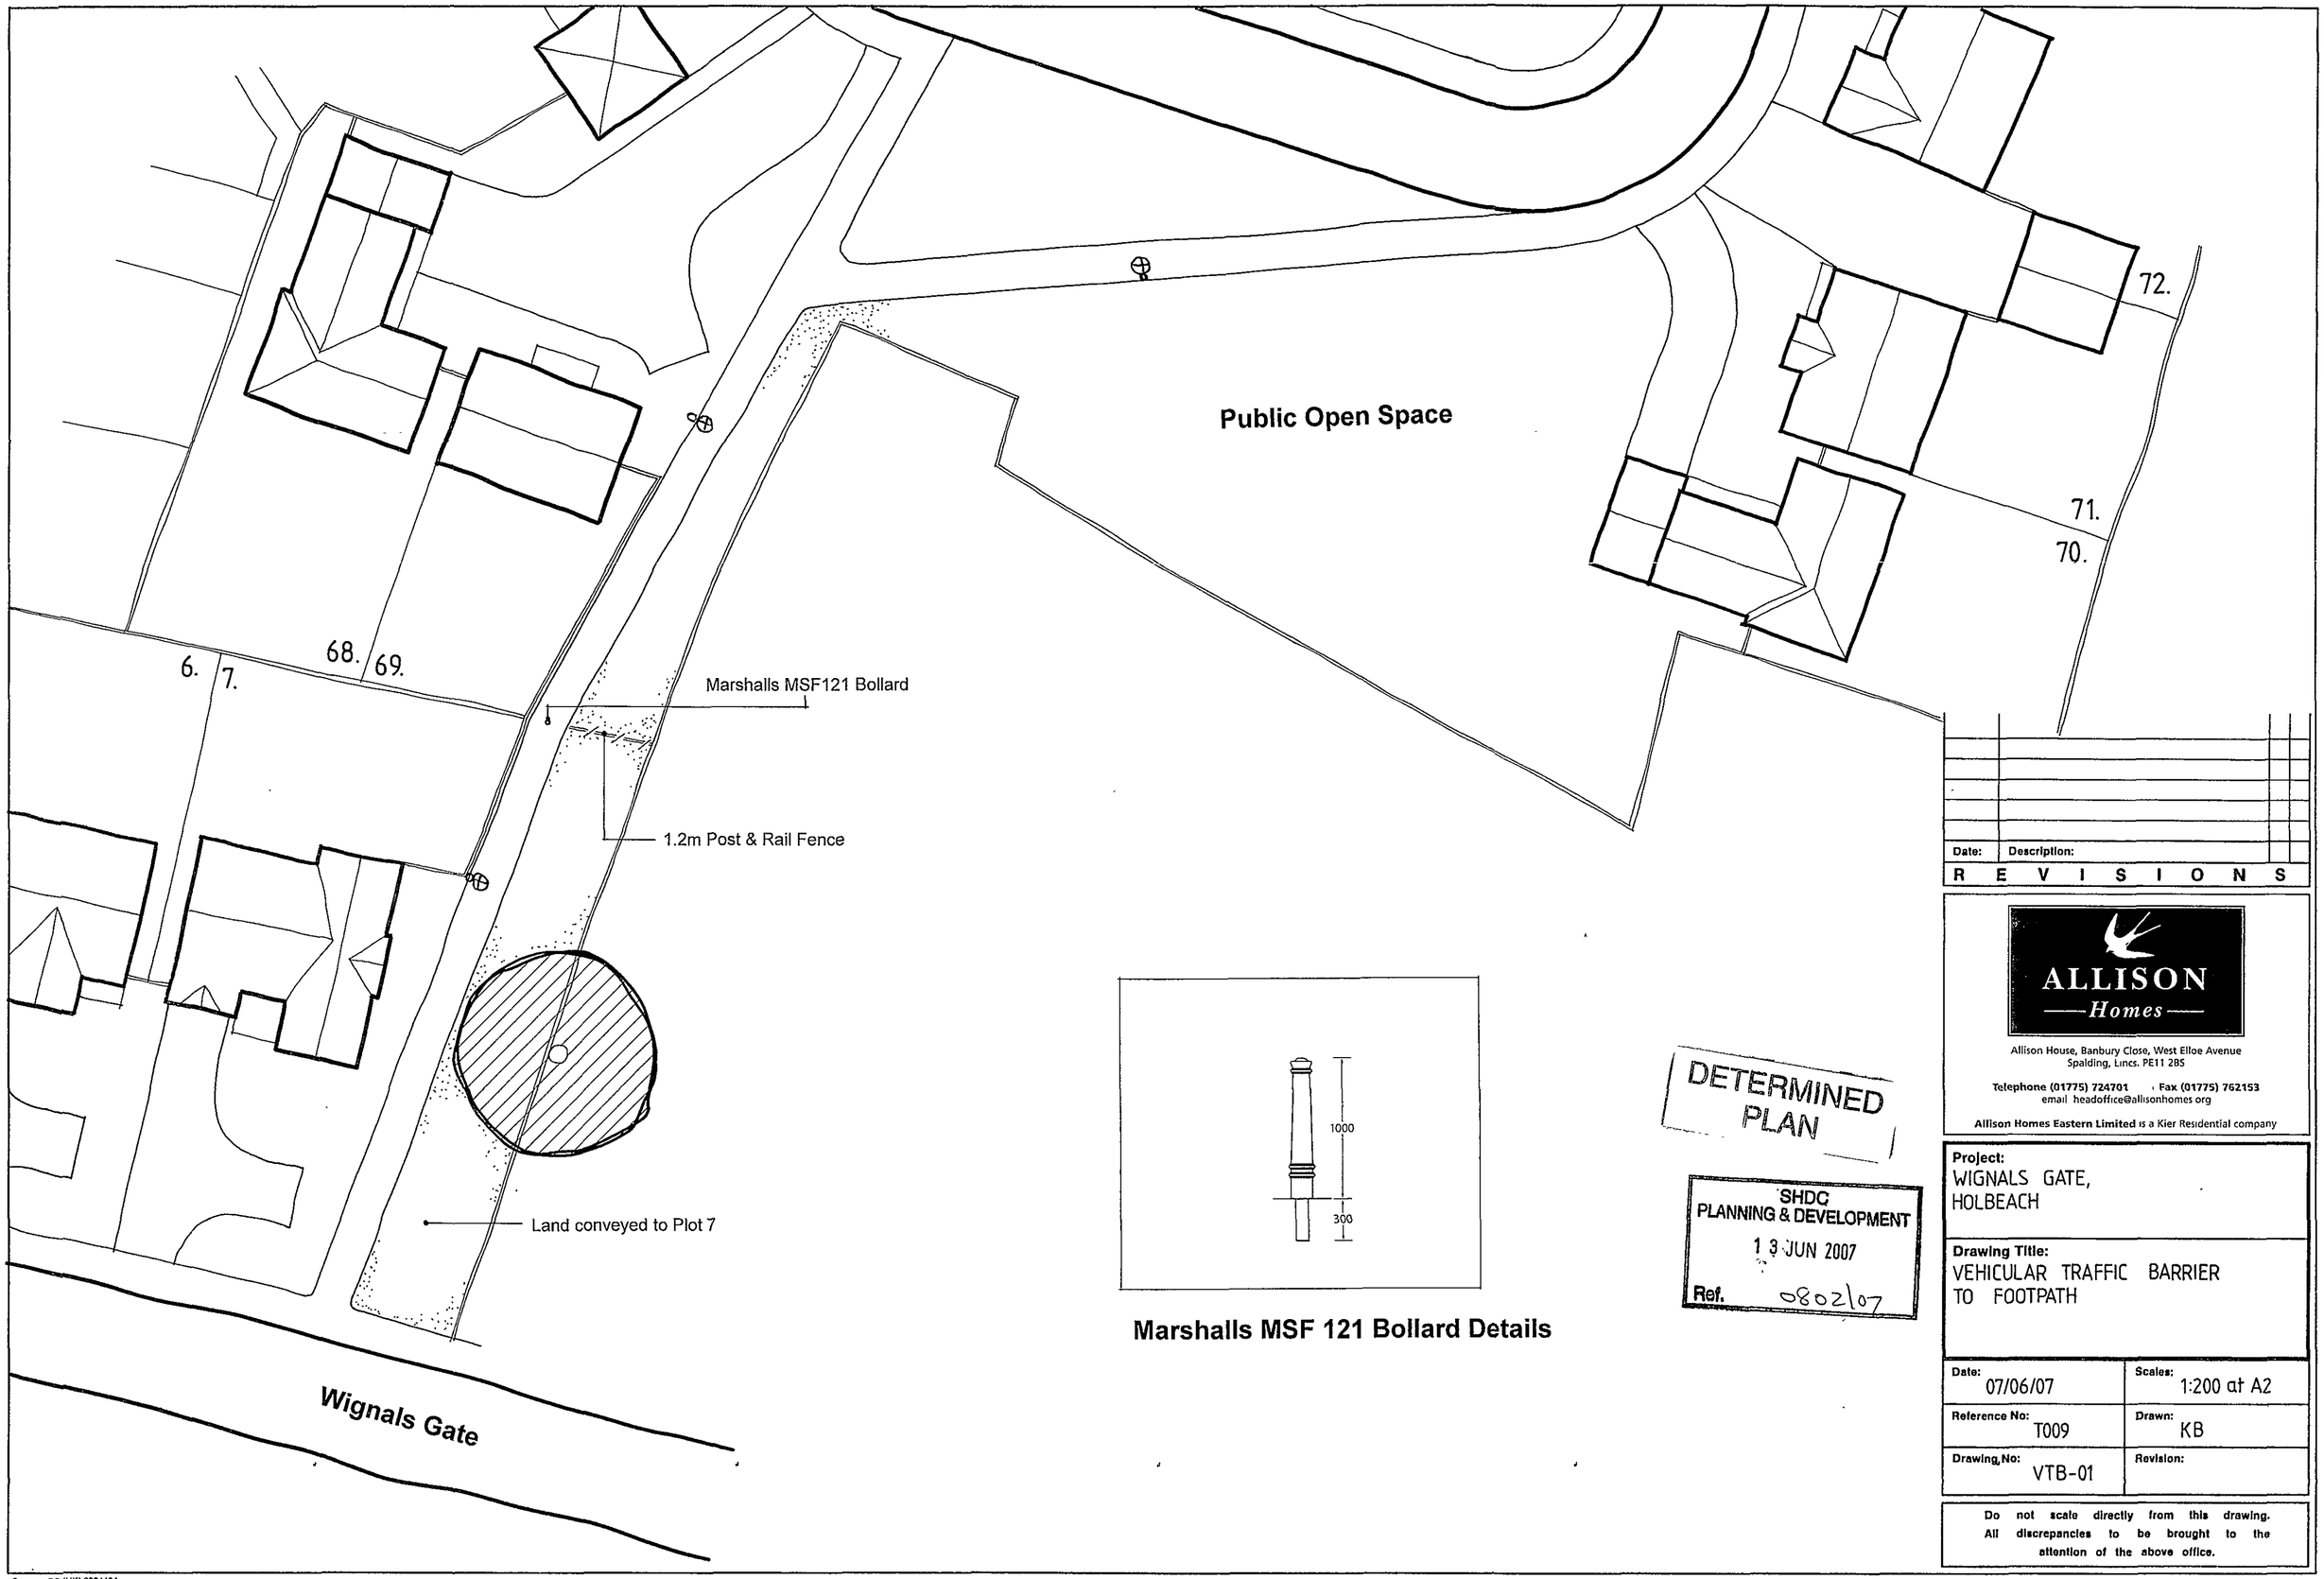


Marshalls MSF 121 Bollard Details

DETERMINED PLAN

SHDC
PLANNING & DEVELOPMENT
13 JUN 2007
Ref. 0802/07

Date:	Description:

R E V I S I O N S

ALLISON Homes

Allison House, Banbury Close, West Elloe Avenue
Spalding, Lincs. PE11 2BS

Telephone (01775) 724701 Fax (01775) 762153
email headoffice@allisonhomes.org

Allison Homes Eastern Limited is a Kier Residential company

Project:
WIGNALS GATE,
HOLBEACH

Drawing Title:
VEHICULAR TRAFFIC BARRIER
TO FOOTPATH

Date:	Scale:
07/06/07	1:200 at A2
Reference No: T009	**Drawn:** KB
Drawing No: VTB-01	**Revision:**

Do not scale directly from this drawing.
All discrepancies to be brought to the attention of the above office.