



Tonic Health Holbeach Hub portacabin

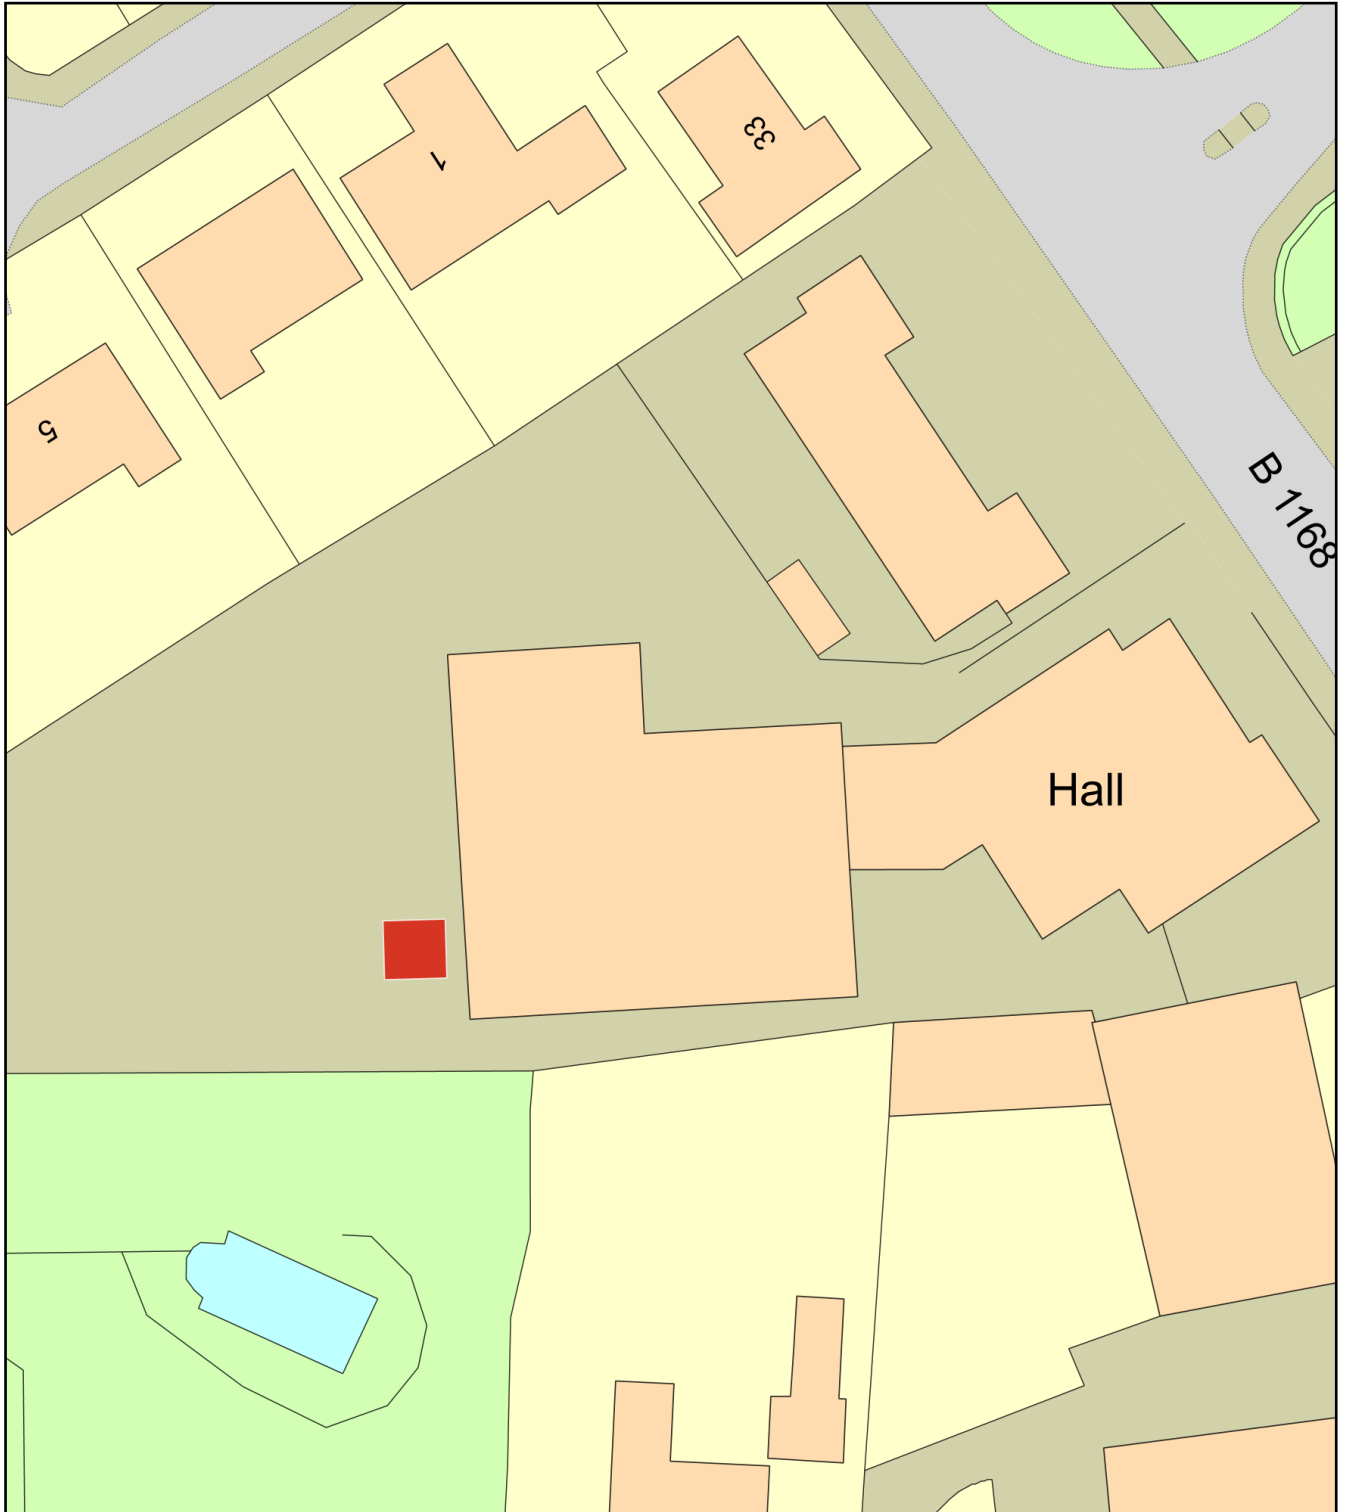

0 20
Metres

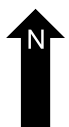

Plan Produced for: Michael Morris

Date Produced: 15 Sep 2023

Plan Reference Number: TQRQM2325811238206

Scale: 1:500 @ A4