



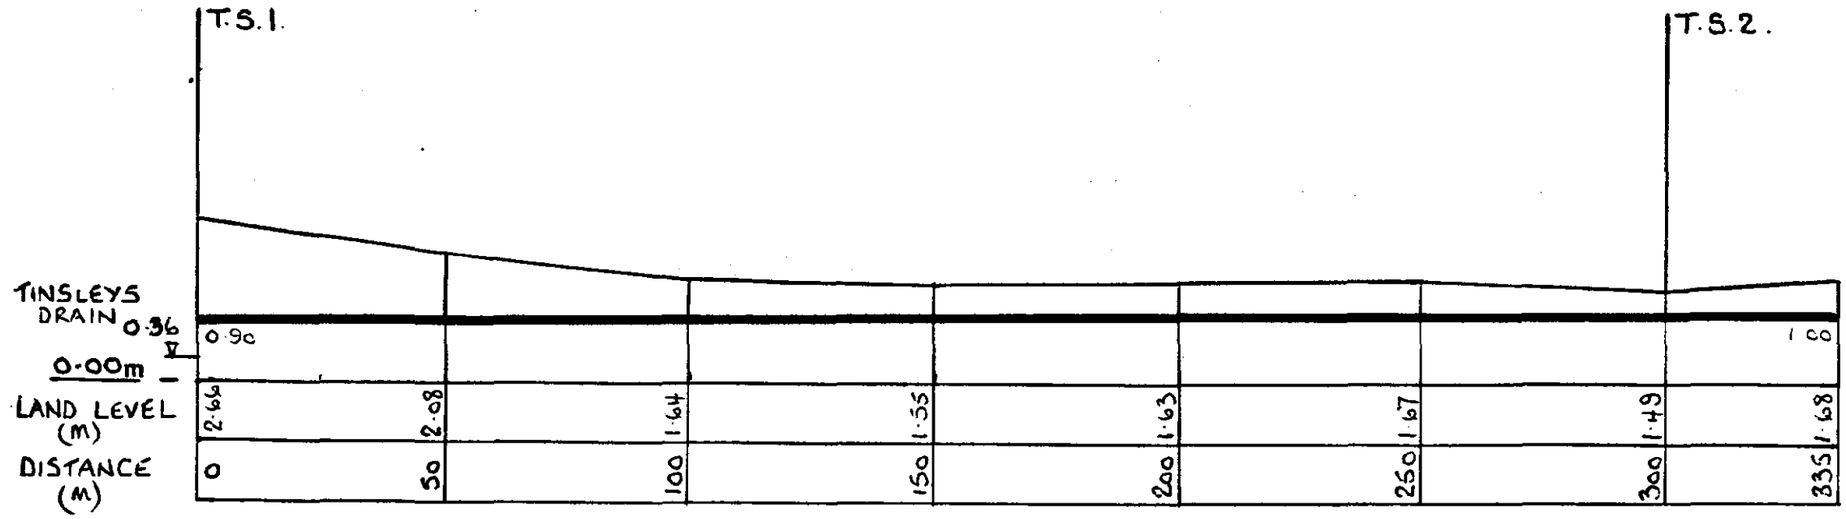

BED WIDTH 0.30m.

T.S.1.

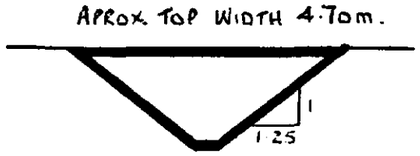

BED WIDTH 0.30m


T.S.2.

SUGGESTED MINIMUM DIMENSIONS FOR SURFACE WATER CHANNEL.

MR. R. MANSFIELD
DOG DROVE
HOLBEACH DROVE.

DETERMINED PLAN

SOUTH HOLLAND DC
HOUSING & PLANNING
01 AUG 2000
Ref: 0811/00

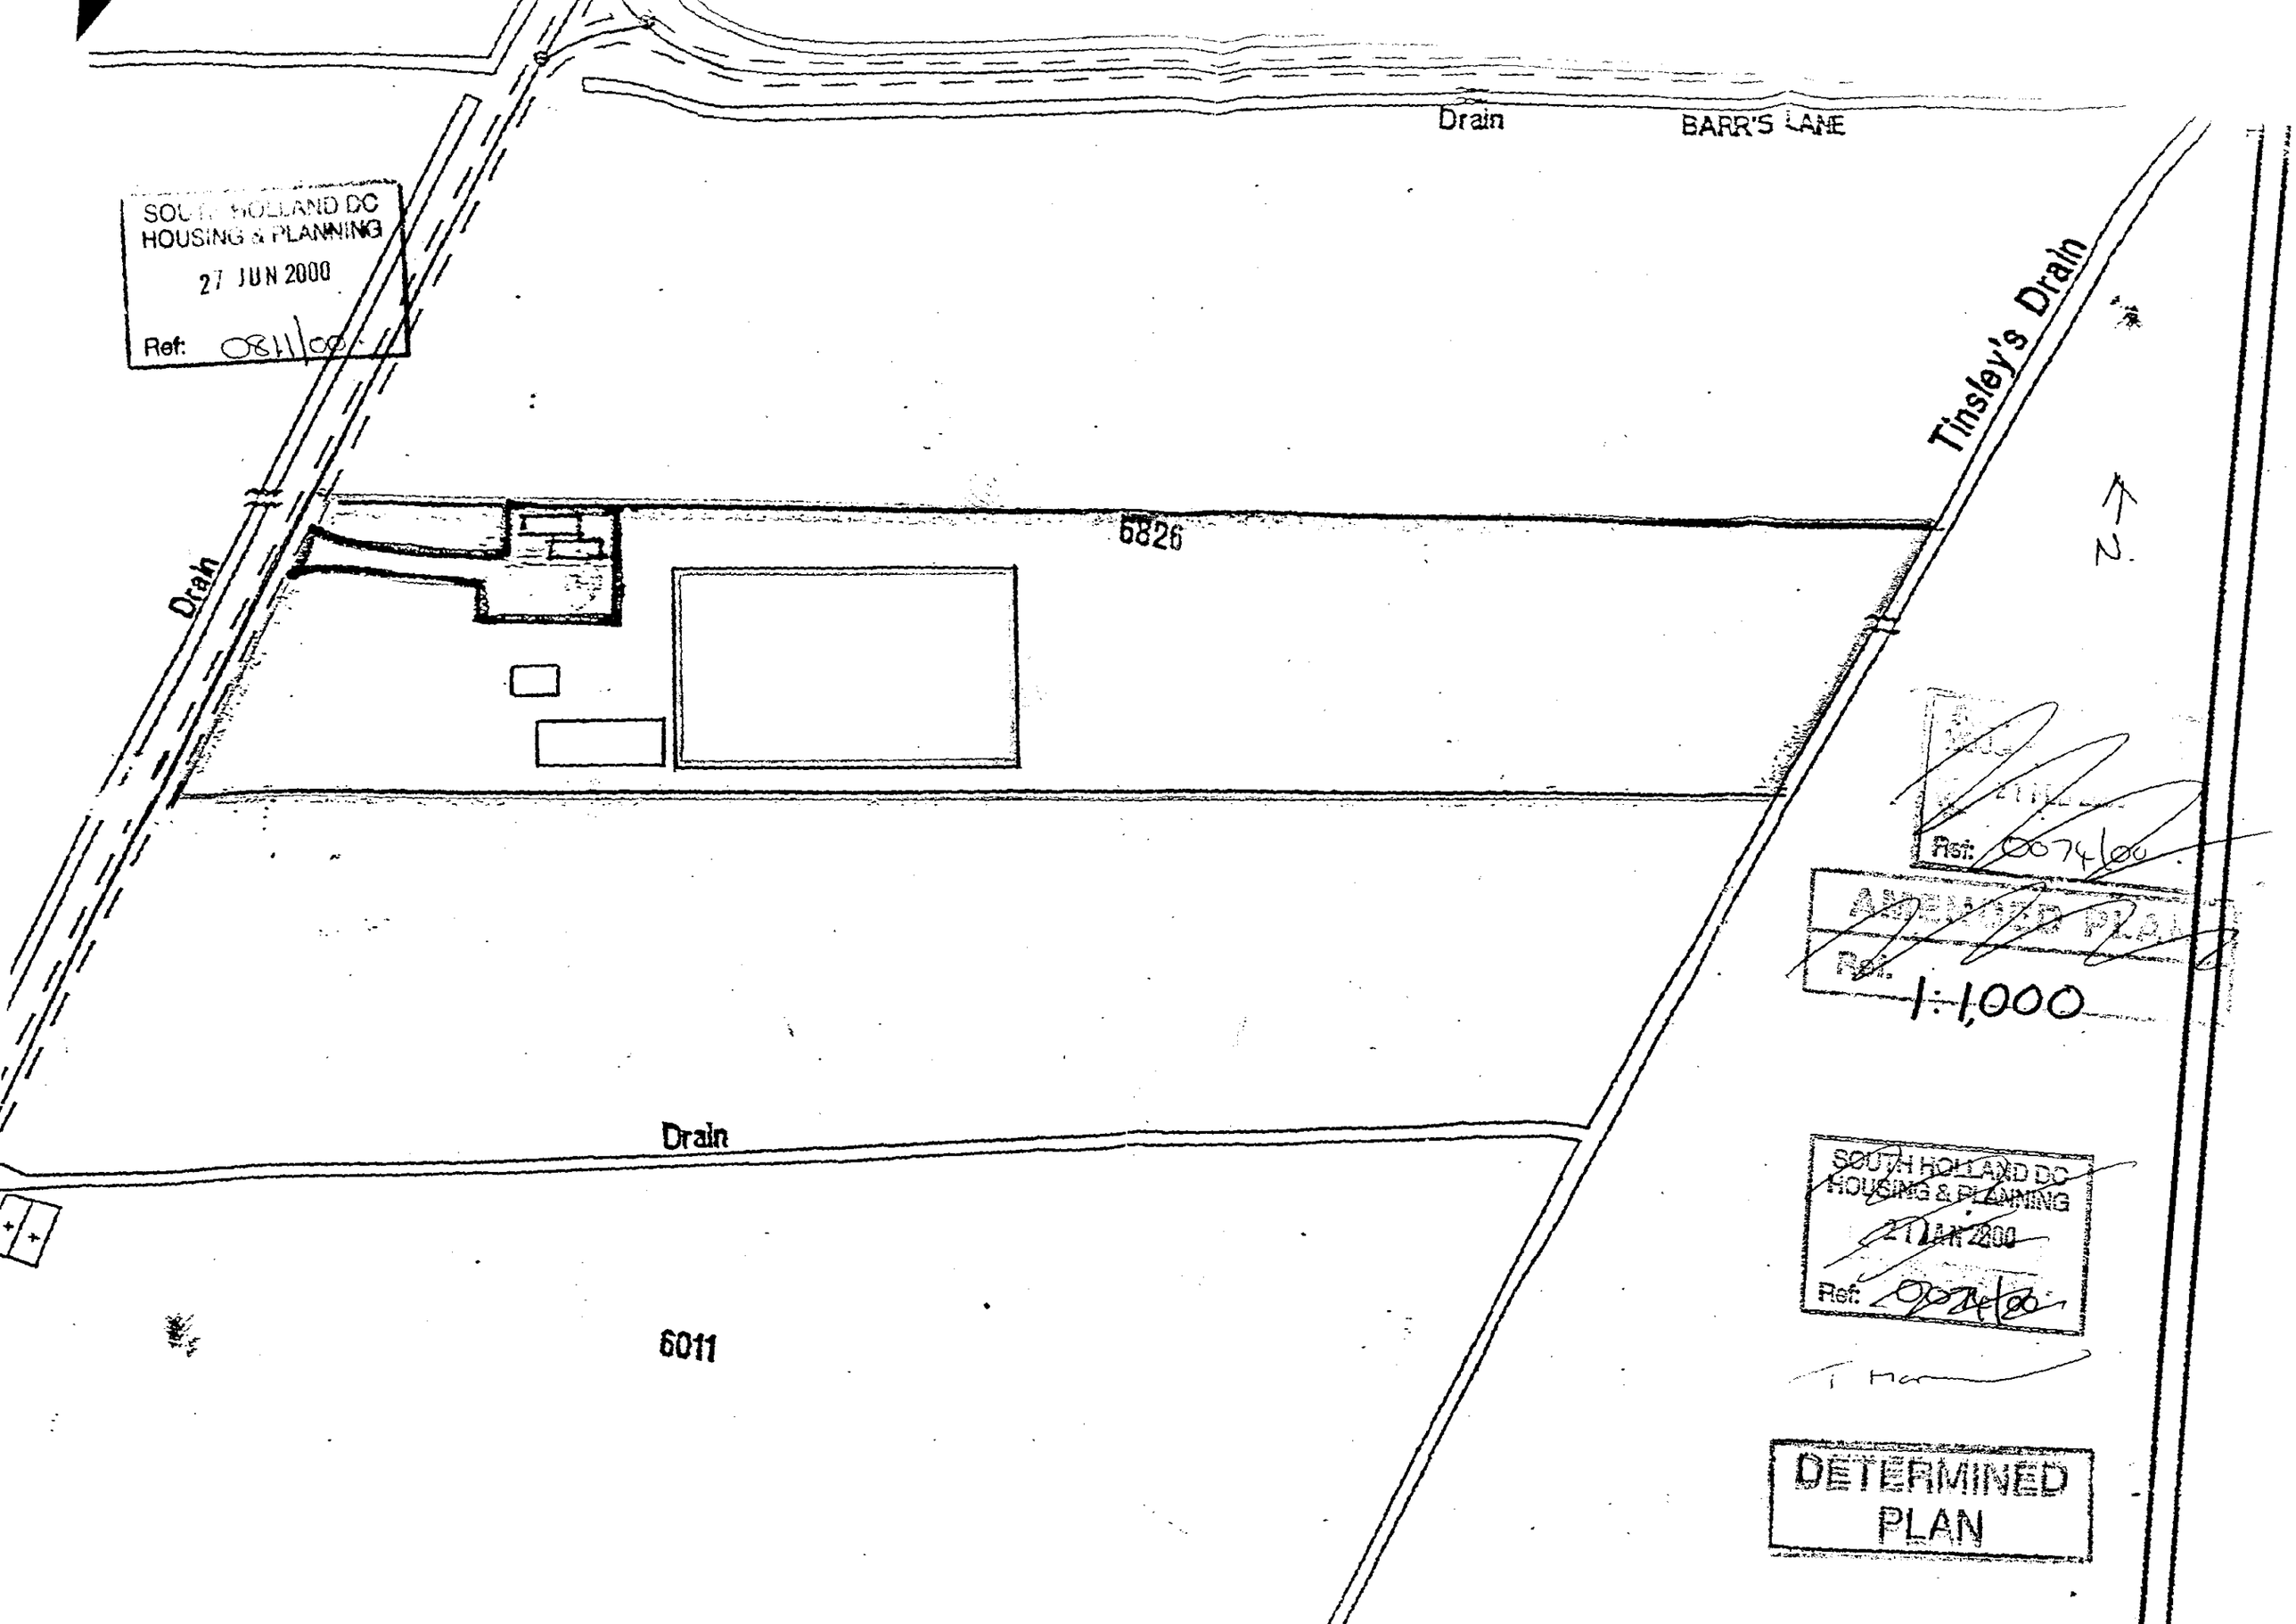

SOUTH HOLLAND DC
HOUSING & PLANNING
27 JUN 2000
Ref: 0811/00

Ref: 0074/00

AMENDED PLAN
Ref: 1:1,000

SOUTH HOLLAND DC
HOUSING & PLANNING
27 JAN 2000
Ref: 0074/00

DETERMINED
PLAN