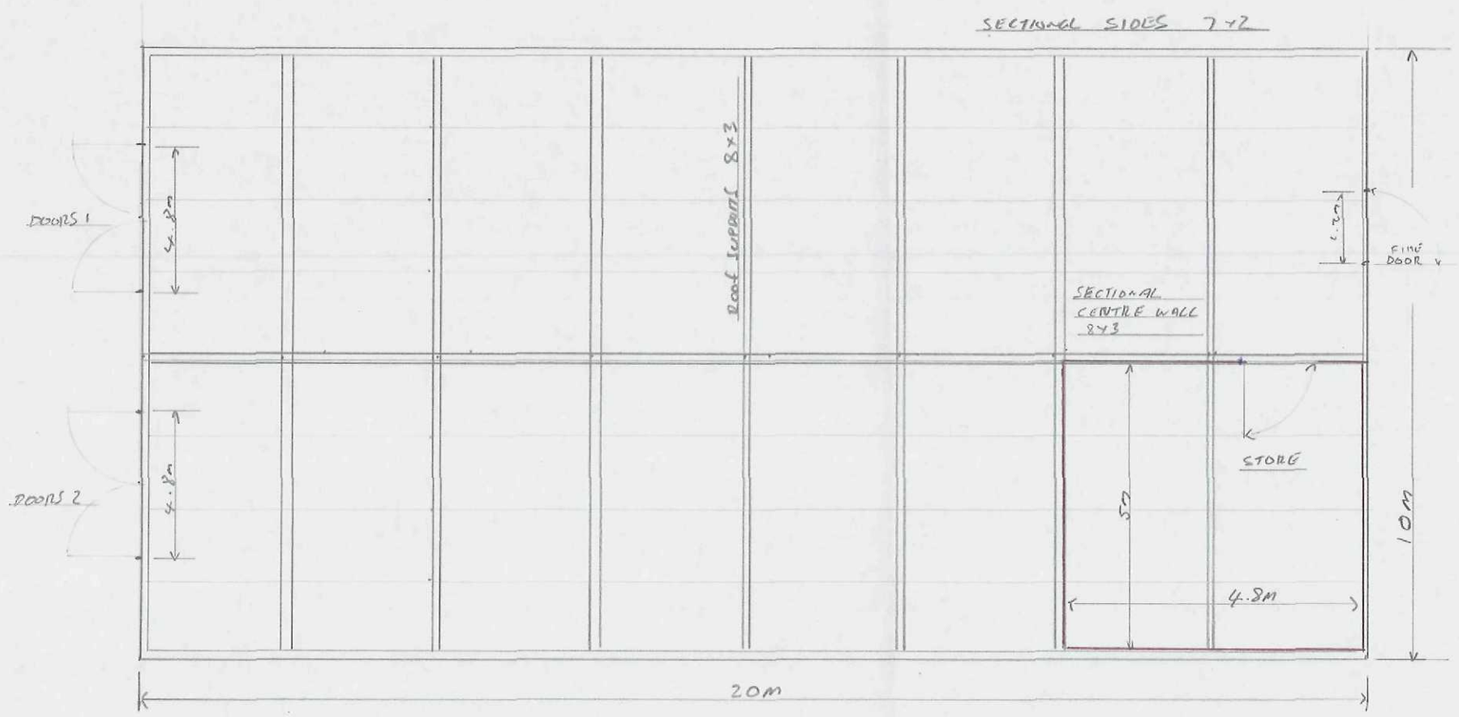


PROPOSED FARM BUILDING
POPLAR COTTAGE
HOLBEACH DROVE
S. PUTLAND
1:100
AUG 2015
TOP VIEW NO. 1