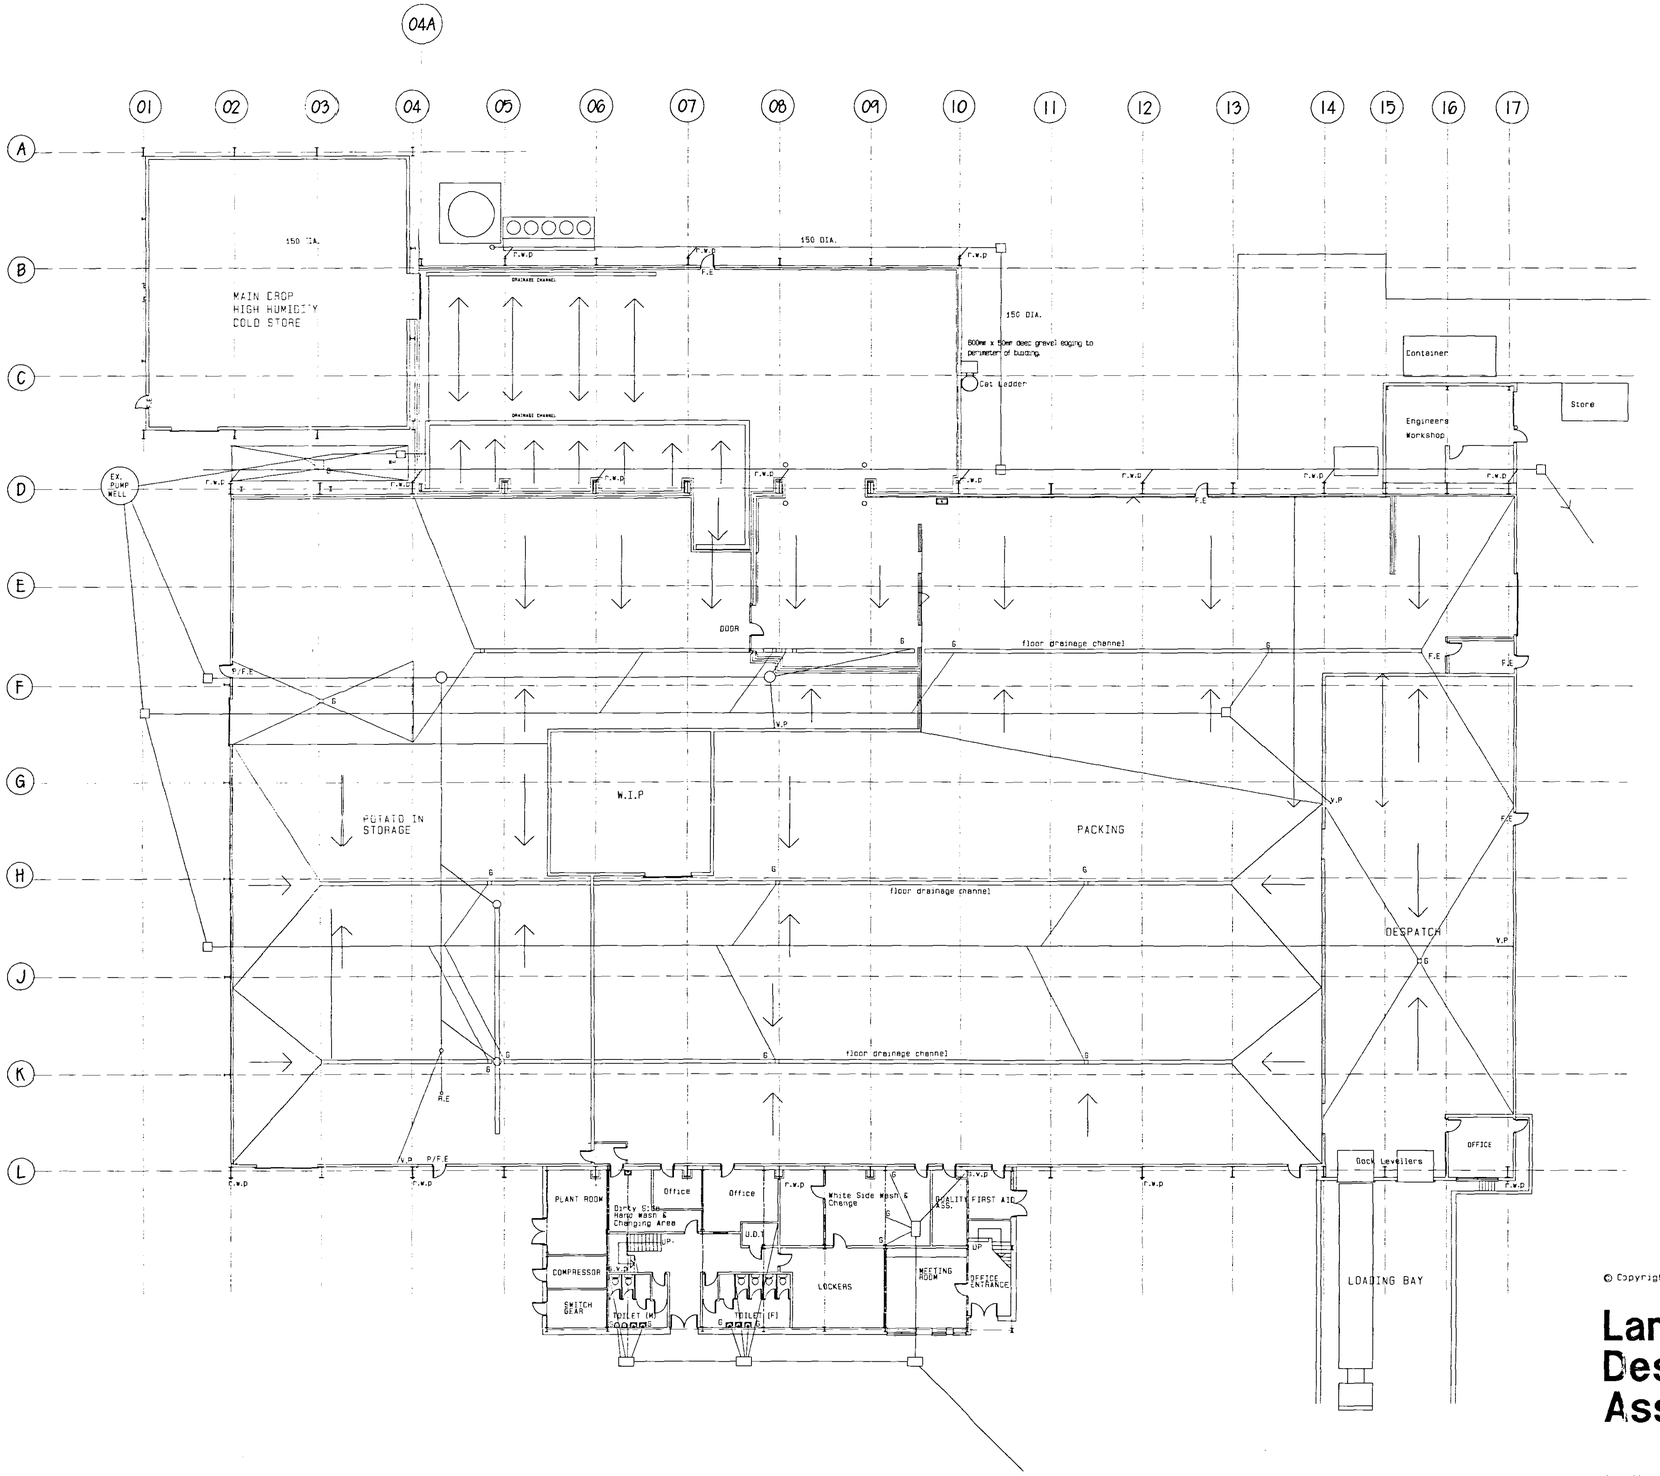


© Copyright Reserved

Langwith Design Associates

Architectural Design Consultants
registered office
72 Church Street
Holbeach
Spalding
Lincolnshire PE12 7LL
telephone: Holbeach (01406) 425766
fax: Holbeach (01406) 425766

DETERMINED PLAN

SHDC
Planning & Development
26 JUN 2003
Ref 0814/03

Amendments

Client
GEEST/O.V.

Project
PROPOSED EXTENSION
TO FACTORY.

Drawing
EXISTING PLAN

Scale		Drawn	Checked
1:200		DB	CJP
Date	No.		Ref.#
MAY.'03	LDA/121/01		