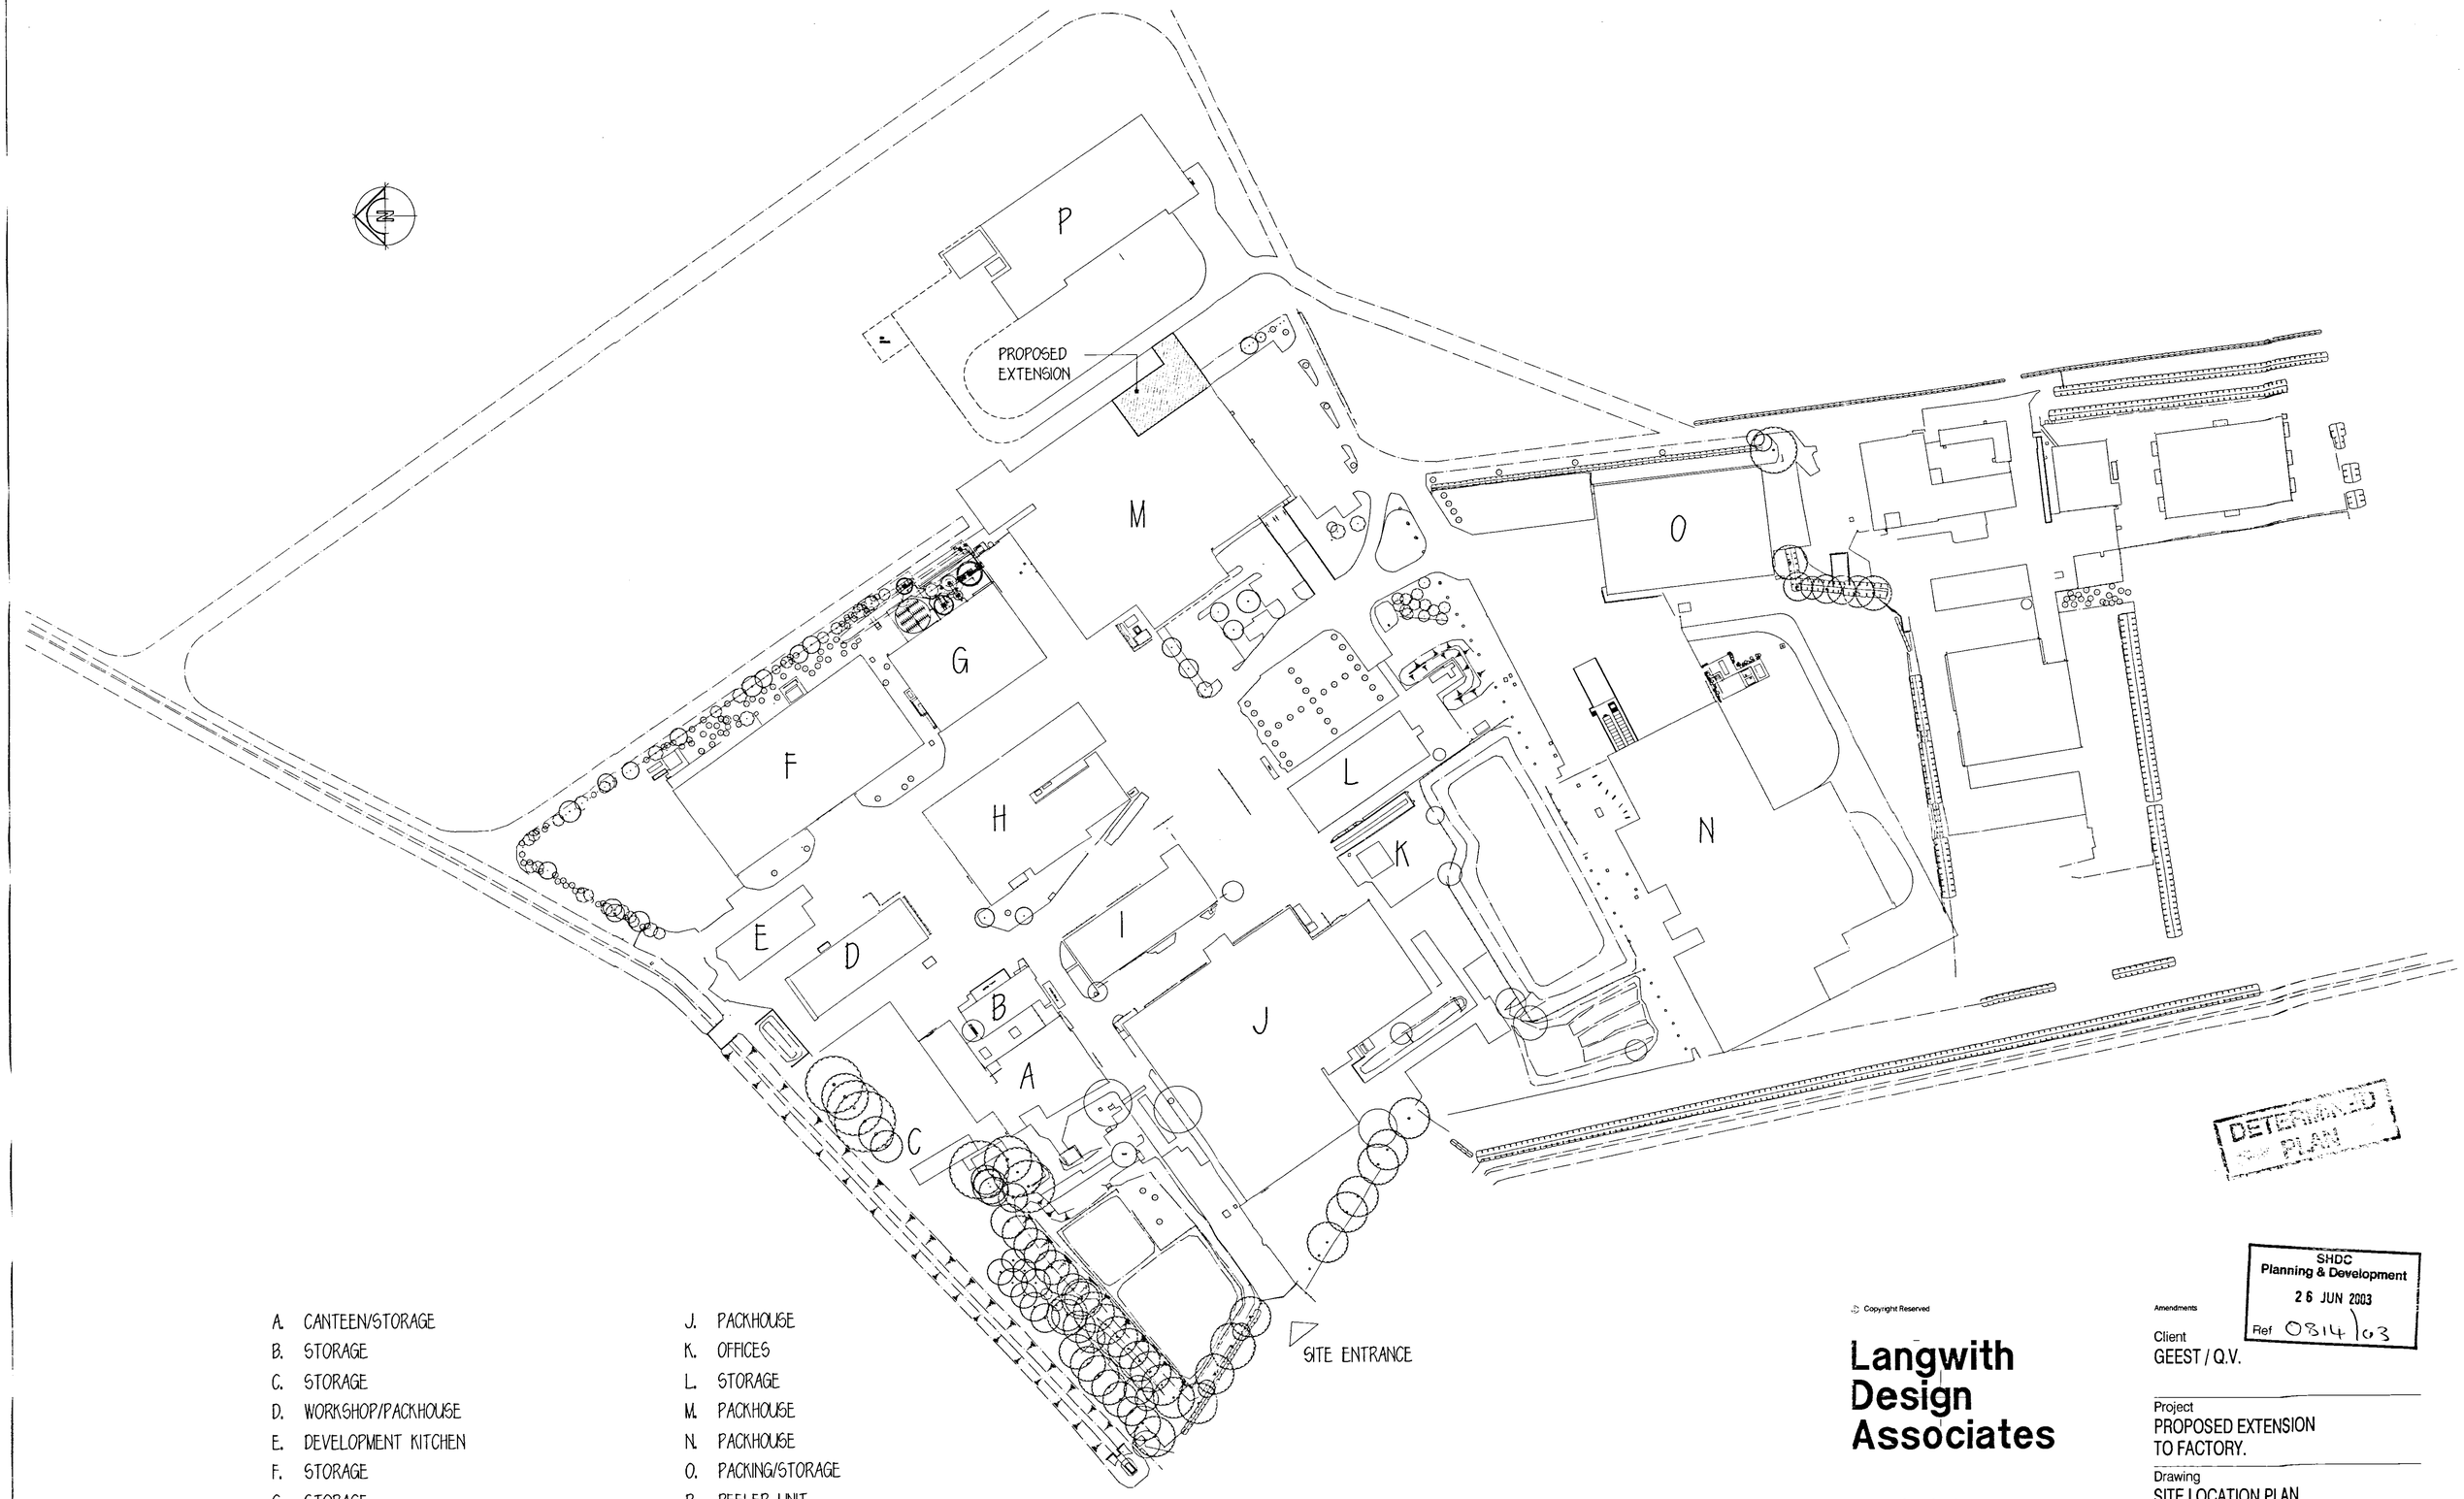



A. CANTEEN/STORAGE
B. STORAGE
C. STORAGE
D. WORKSHOP/PACKHOUSE
E. DEVELOPMENT KITCHEN
F. STORAGE
G. STORAGE
H. PACKHOUSE
I. PACKING/STORE/OFFICES
J. PACKHOUSE
K. OFFICES
L. STORAGE
M. PACKHOUSE
N. PACKHOUSE
O. PACKING/STORAGE
P. PEELER UNIT

DETERMINED PLAN

SHDC
Planning & Development
26 JUN 2003
Ref 0814/03

© Copyright Reserved

**Langwith Design Associates**

...nectural Design Consultants
...eg... ...ed office
72 C... ...reet
Holbeac...
...alding
...olnshire PE1... 7LL
...ne. Holbeach (01406) 425766
...fax. Holbeach (01406) 425766

Amendments

Client
GEEST / Q.V.

Project
PROPOSED EXTENSION
TO FACTORY.

Drawing
SITE LOCATION PLAN

| Scale | Drawn | Checked |
|---|---|---|
| 1:1000 | DB | |
| Date | No. | Ref.# |
| MAY.'03 | LDA/121/05 | |