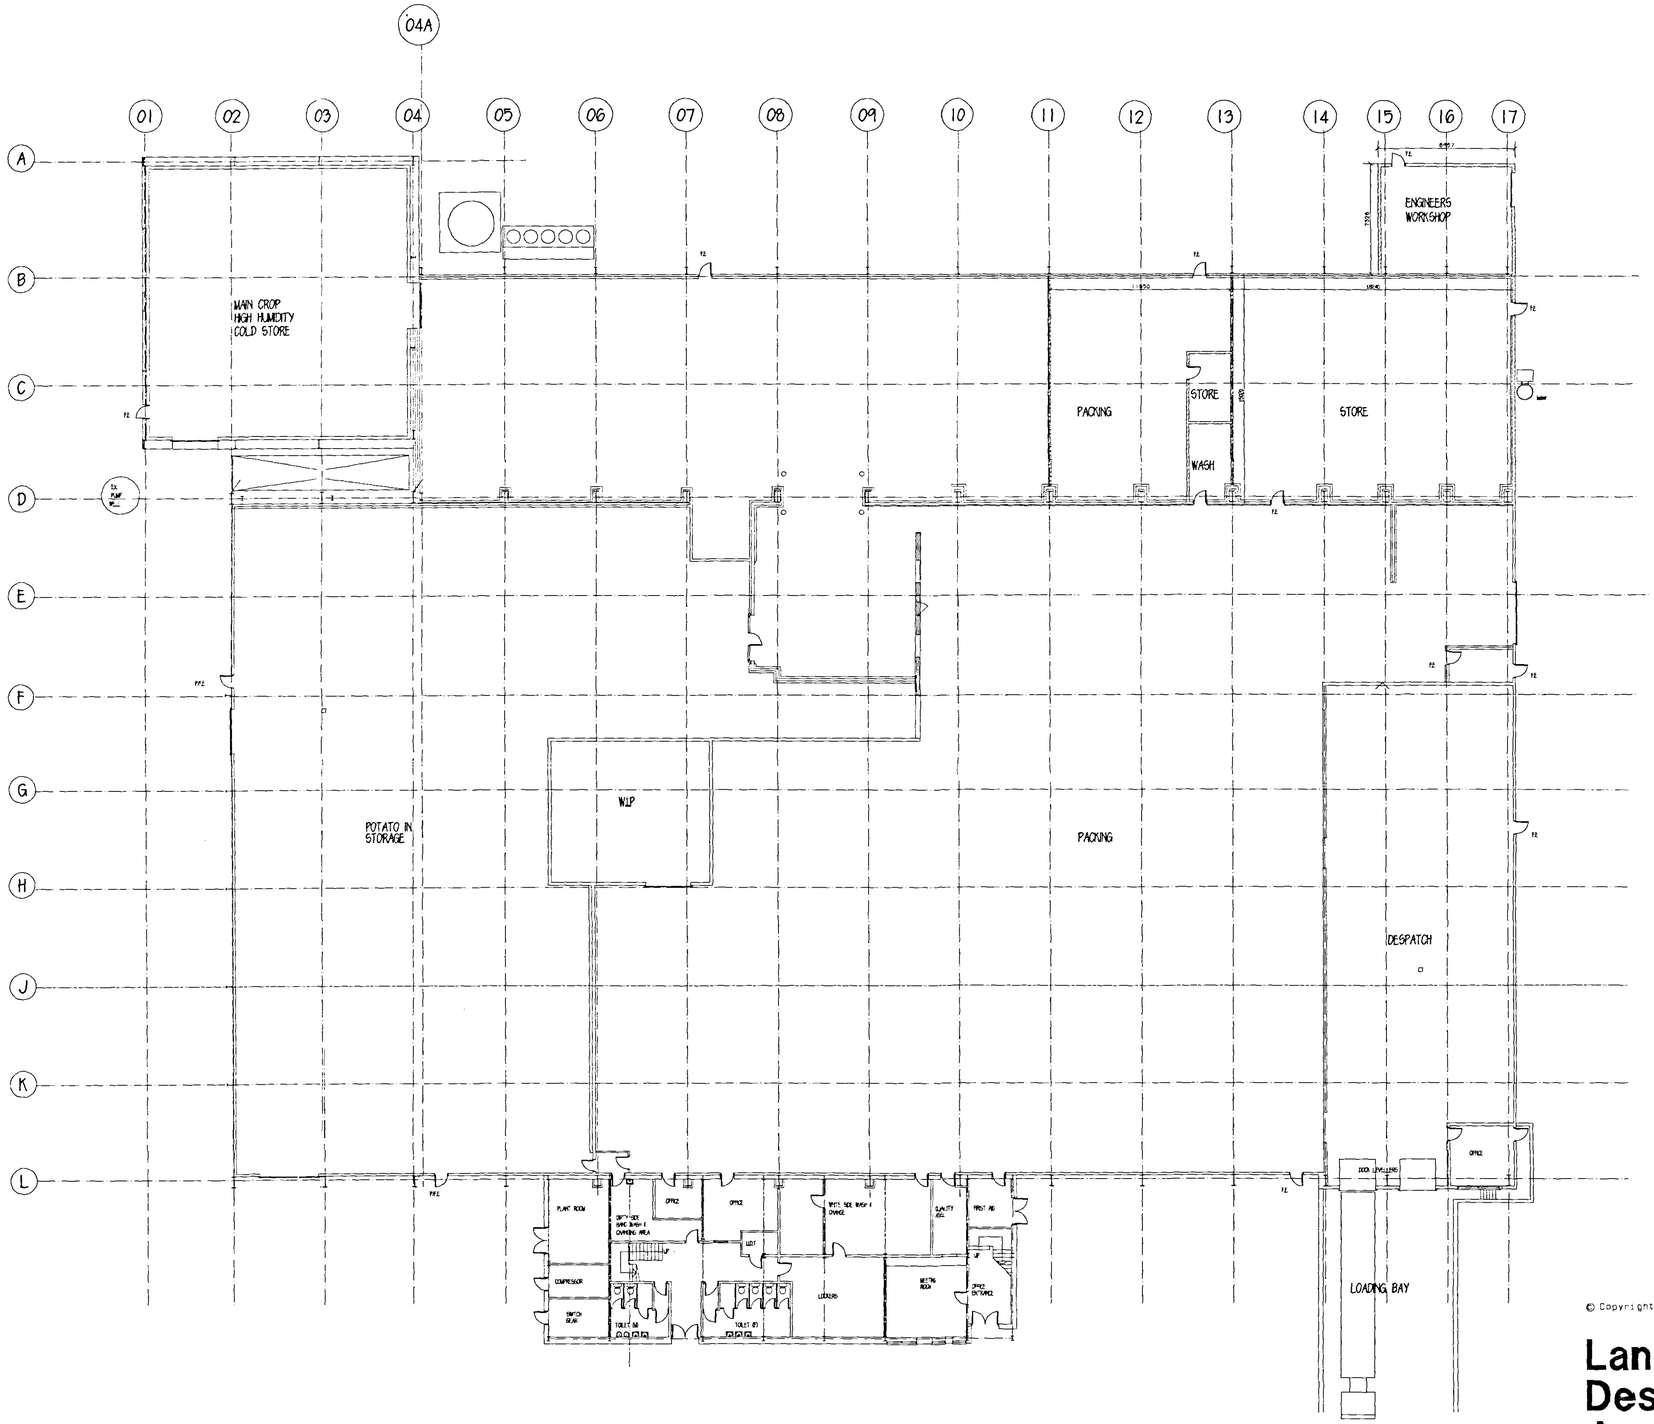


© Copyright Reserved

Langwith Design Associates

Architectural Design Consultants
registered office
72 Church Street
Holbeach
Spalding
Lincolnshire PE12 7LL
telephone: Holbeach (01406) 425766
fax: Holbeach (01406) 425766

REFERENCED PLAN

SHDC
Planning & Development
26 JUN 2003
Ref S/14/03

Amendments

Client
GEEST/Q.V.

Project
PROPOSED EXTENSION TO FACTORY.

Drawing
PROPOSED PLAN

Scale	Drawn	Checked
1:200	DB	
Date	No.	Ref.#
MAY.'03	LDA/121/02	